



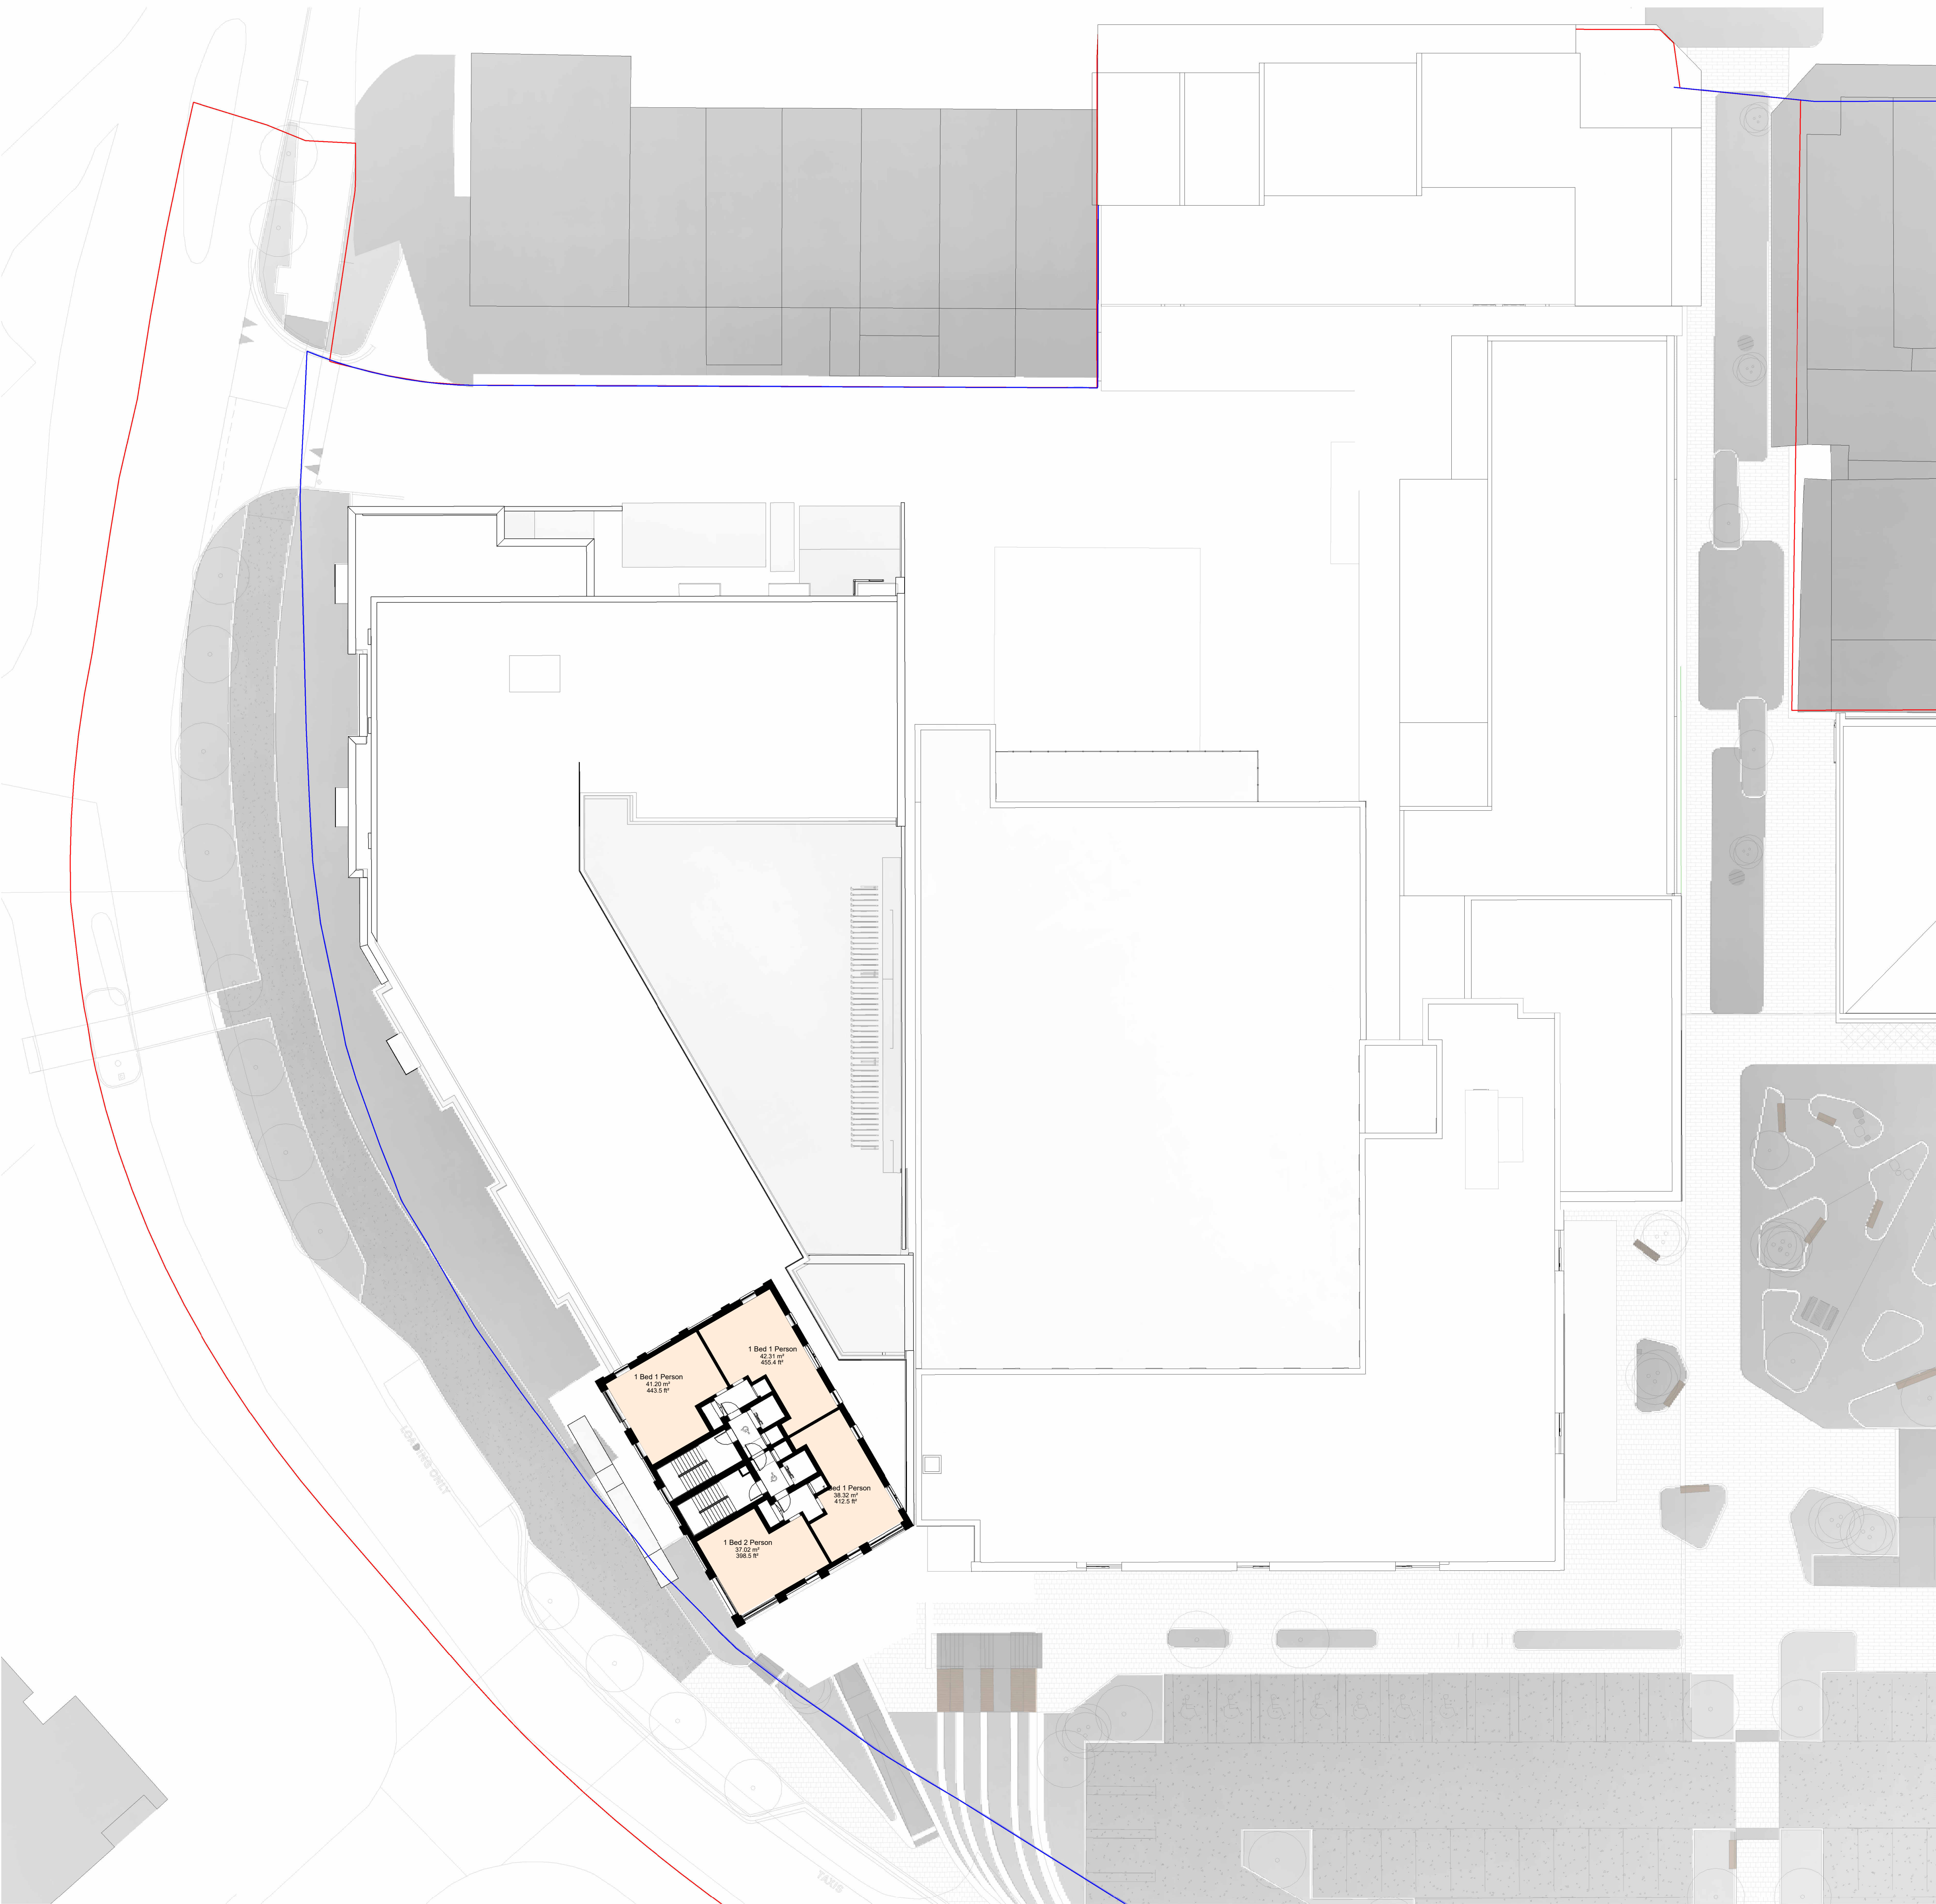


The copyright of this drawing is vested with Corstorphine + Wright Ltd and must not be copied or reproduced without the consent of the company.
Figured dimensions only to be taken from this drawing. DO NOT SCALE.
All contractors must visit the site and be responsible for checking all setting out dimensions and notifying the architect of any discrepancies prior to any manufacture or construction work.

KEY
PLANNING APPLICATION
BOUNDARY

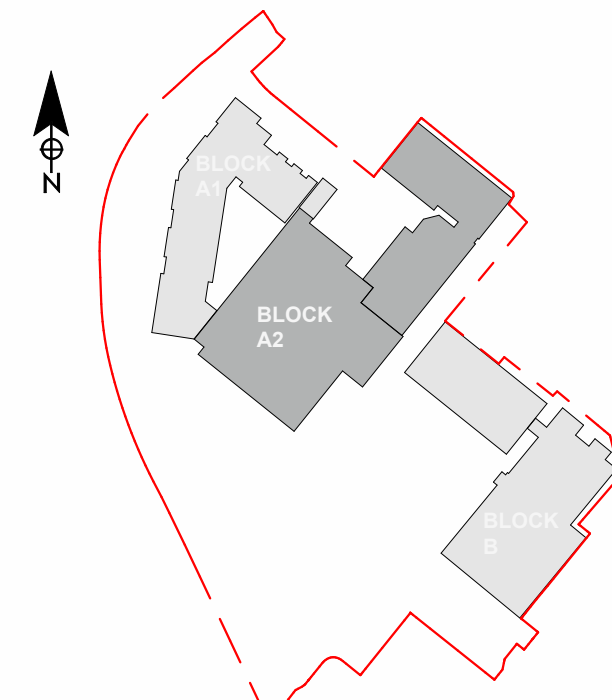

Key Plan
1 : 2500

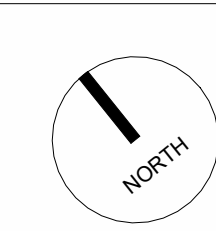

0 2.0 4.0 6.0 8.0 10.0 20.0m

The copyright of this drawing is vested with Corstorphine + Wright Ltd and must not be copied or reproduced without the consent of the company.

P02	Planning Issue: Updated to incorporate comments from MSDC.	25.07.2025	AA	RP
P01	37.5 Planning Application Issue.	16.05.2025	CW	RP
Rev.	Description	Date	Drw.	CHK.

Client:
New River REIT

Project:
The Martlets, Burgess Hill

Drawing Title:
Block A1 + A2 Level 11

Drawing Status:
PLANNING

Corstorphine + Wright

London Studio
21-27 Lamb's Conduit Street, Holborn, London, WC1N 3NL
020 7462 9000

corstorphine-wright.com

Drawing No.
BHL-CWA-ZZ-11-DR-A-0334

Project No. Drawn Checked Rev Scale Date
250180 CW RP A0 As Indicated 16.05.2025.



Revision
P02