


**EXISTING
SITE
PLAN**

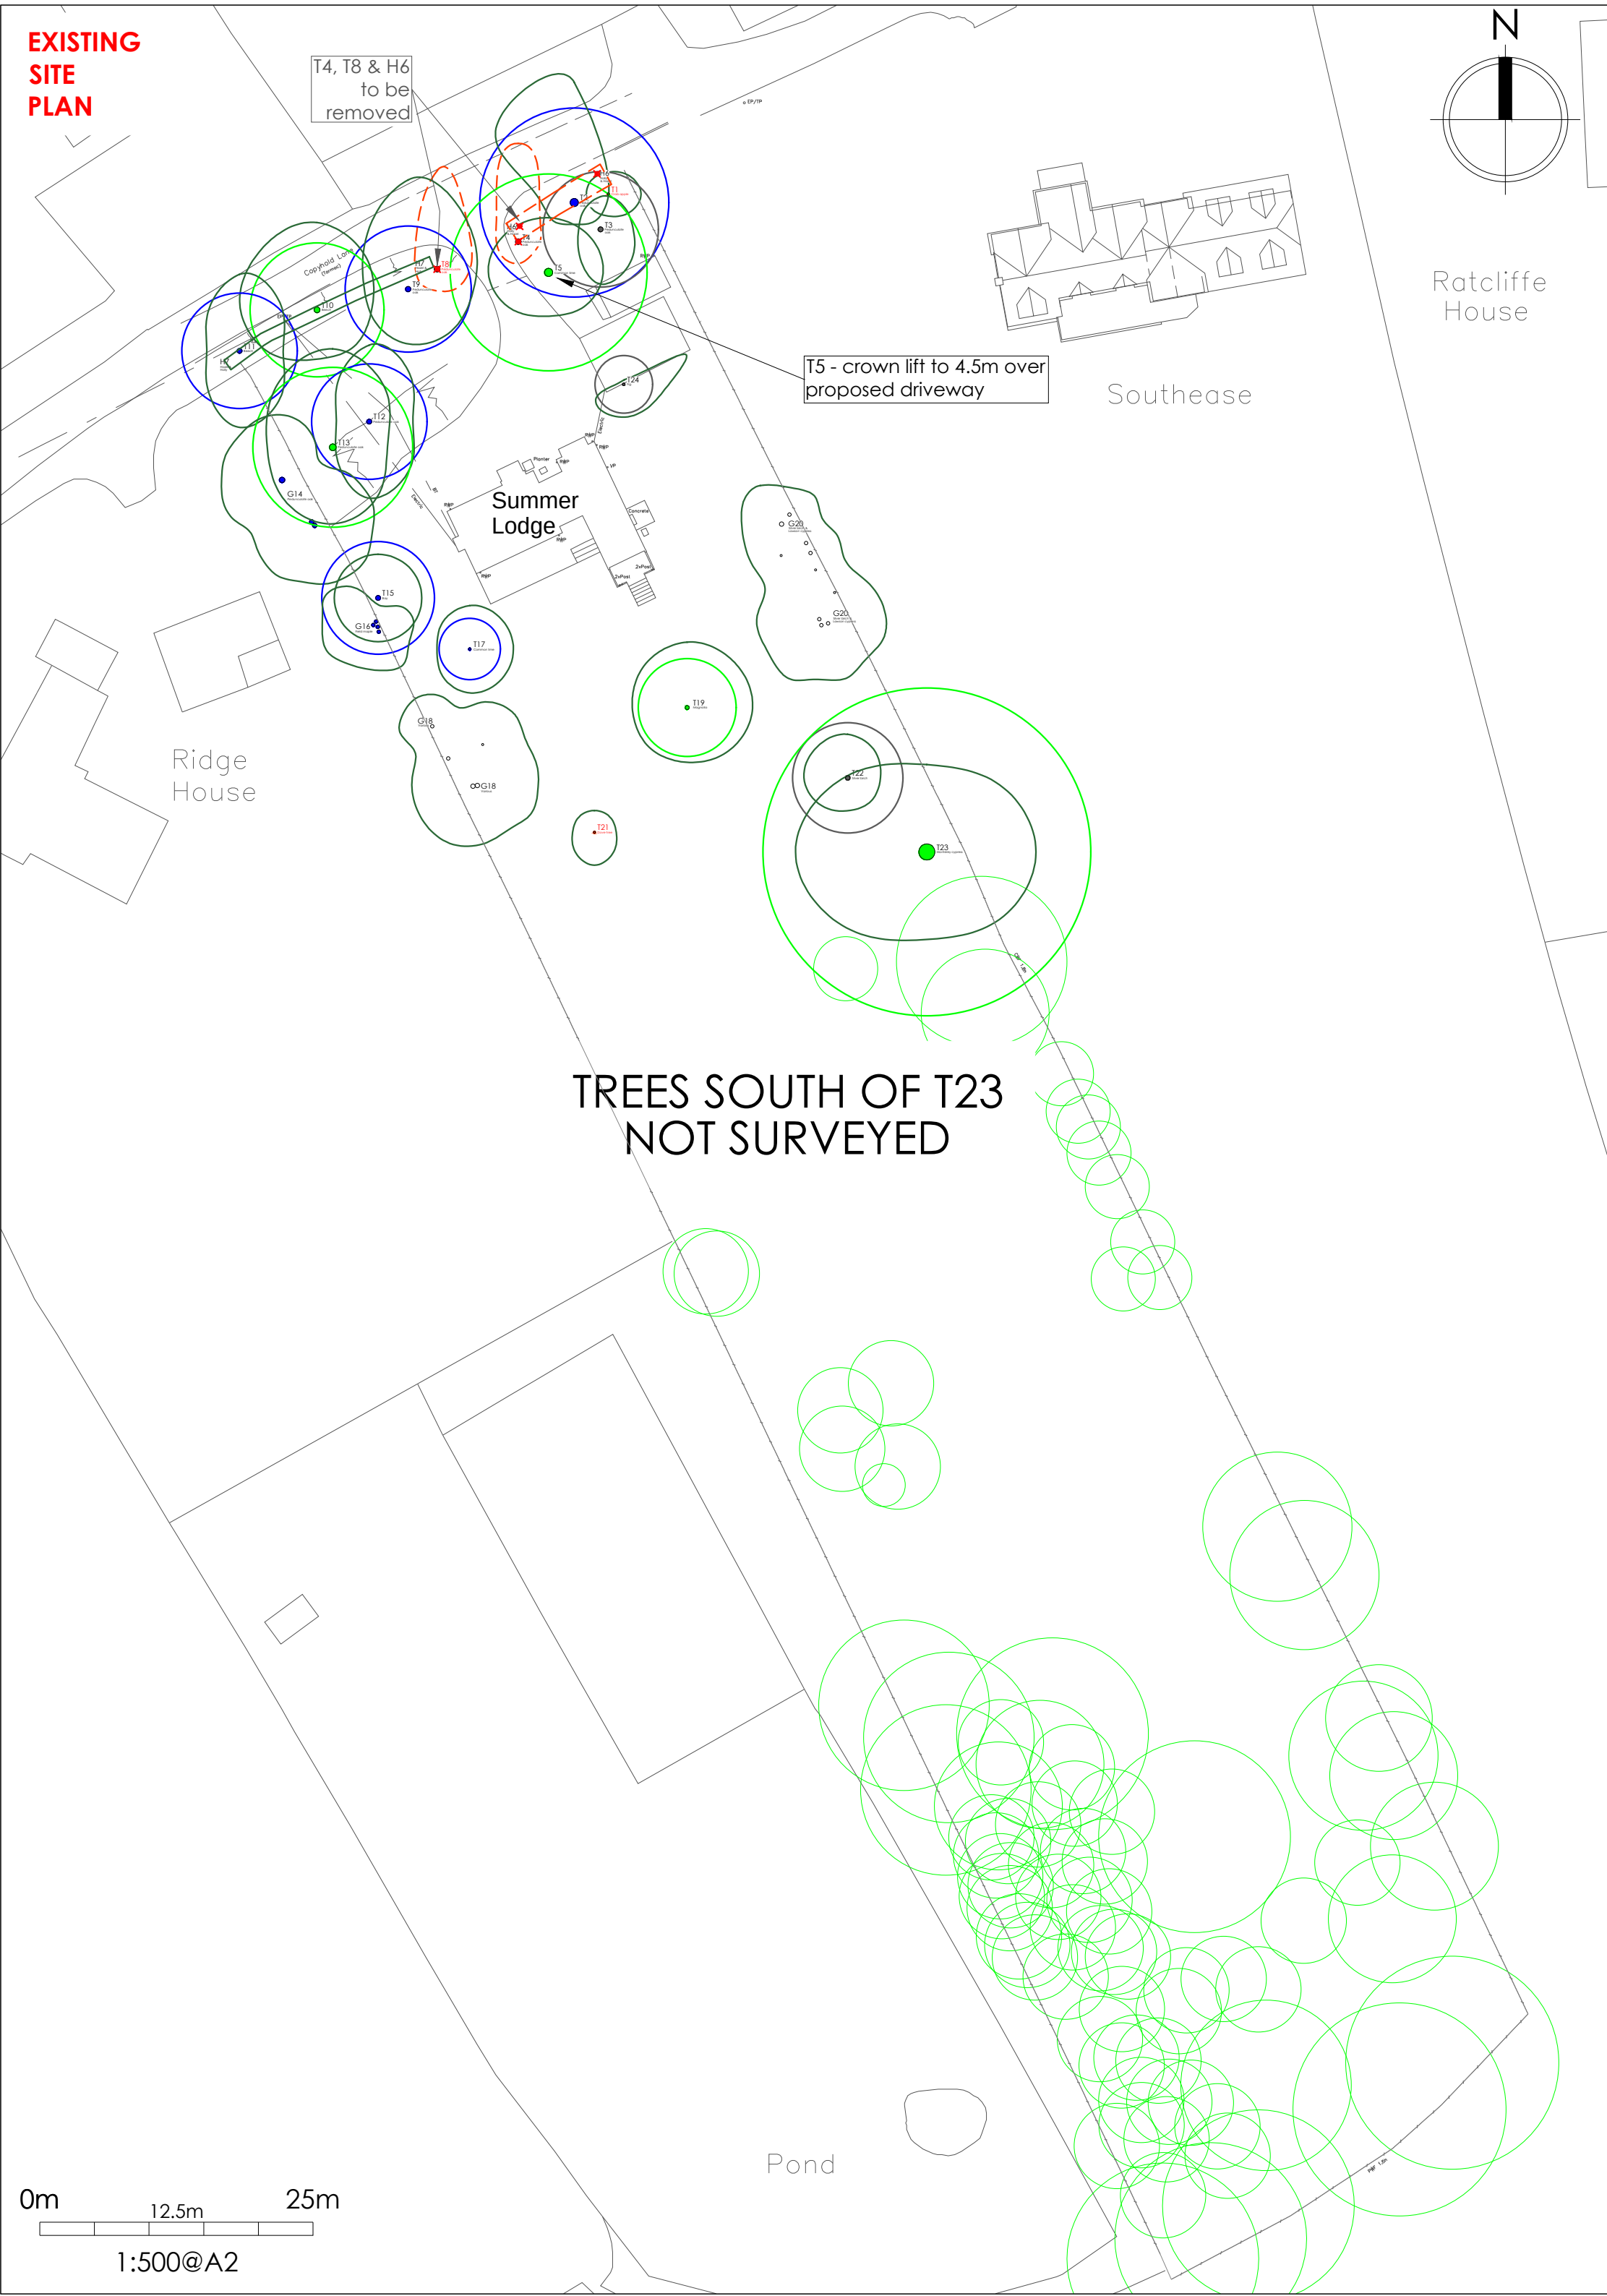

**PROPOSED
SITE
PLAN**

