



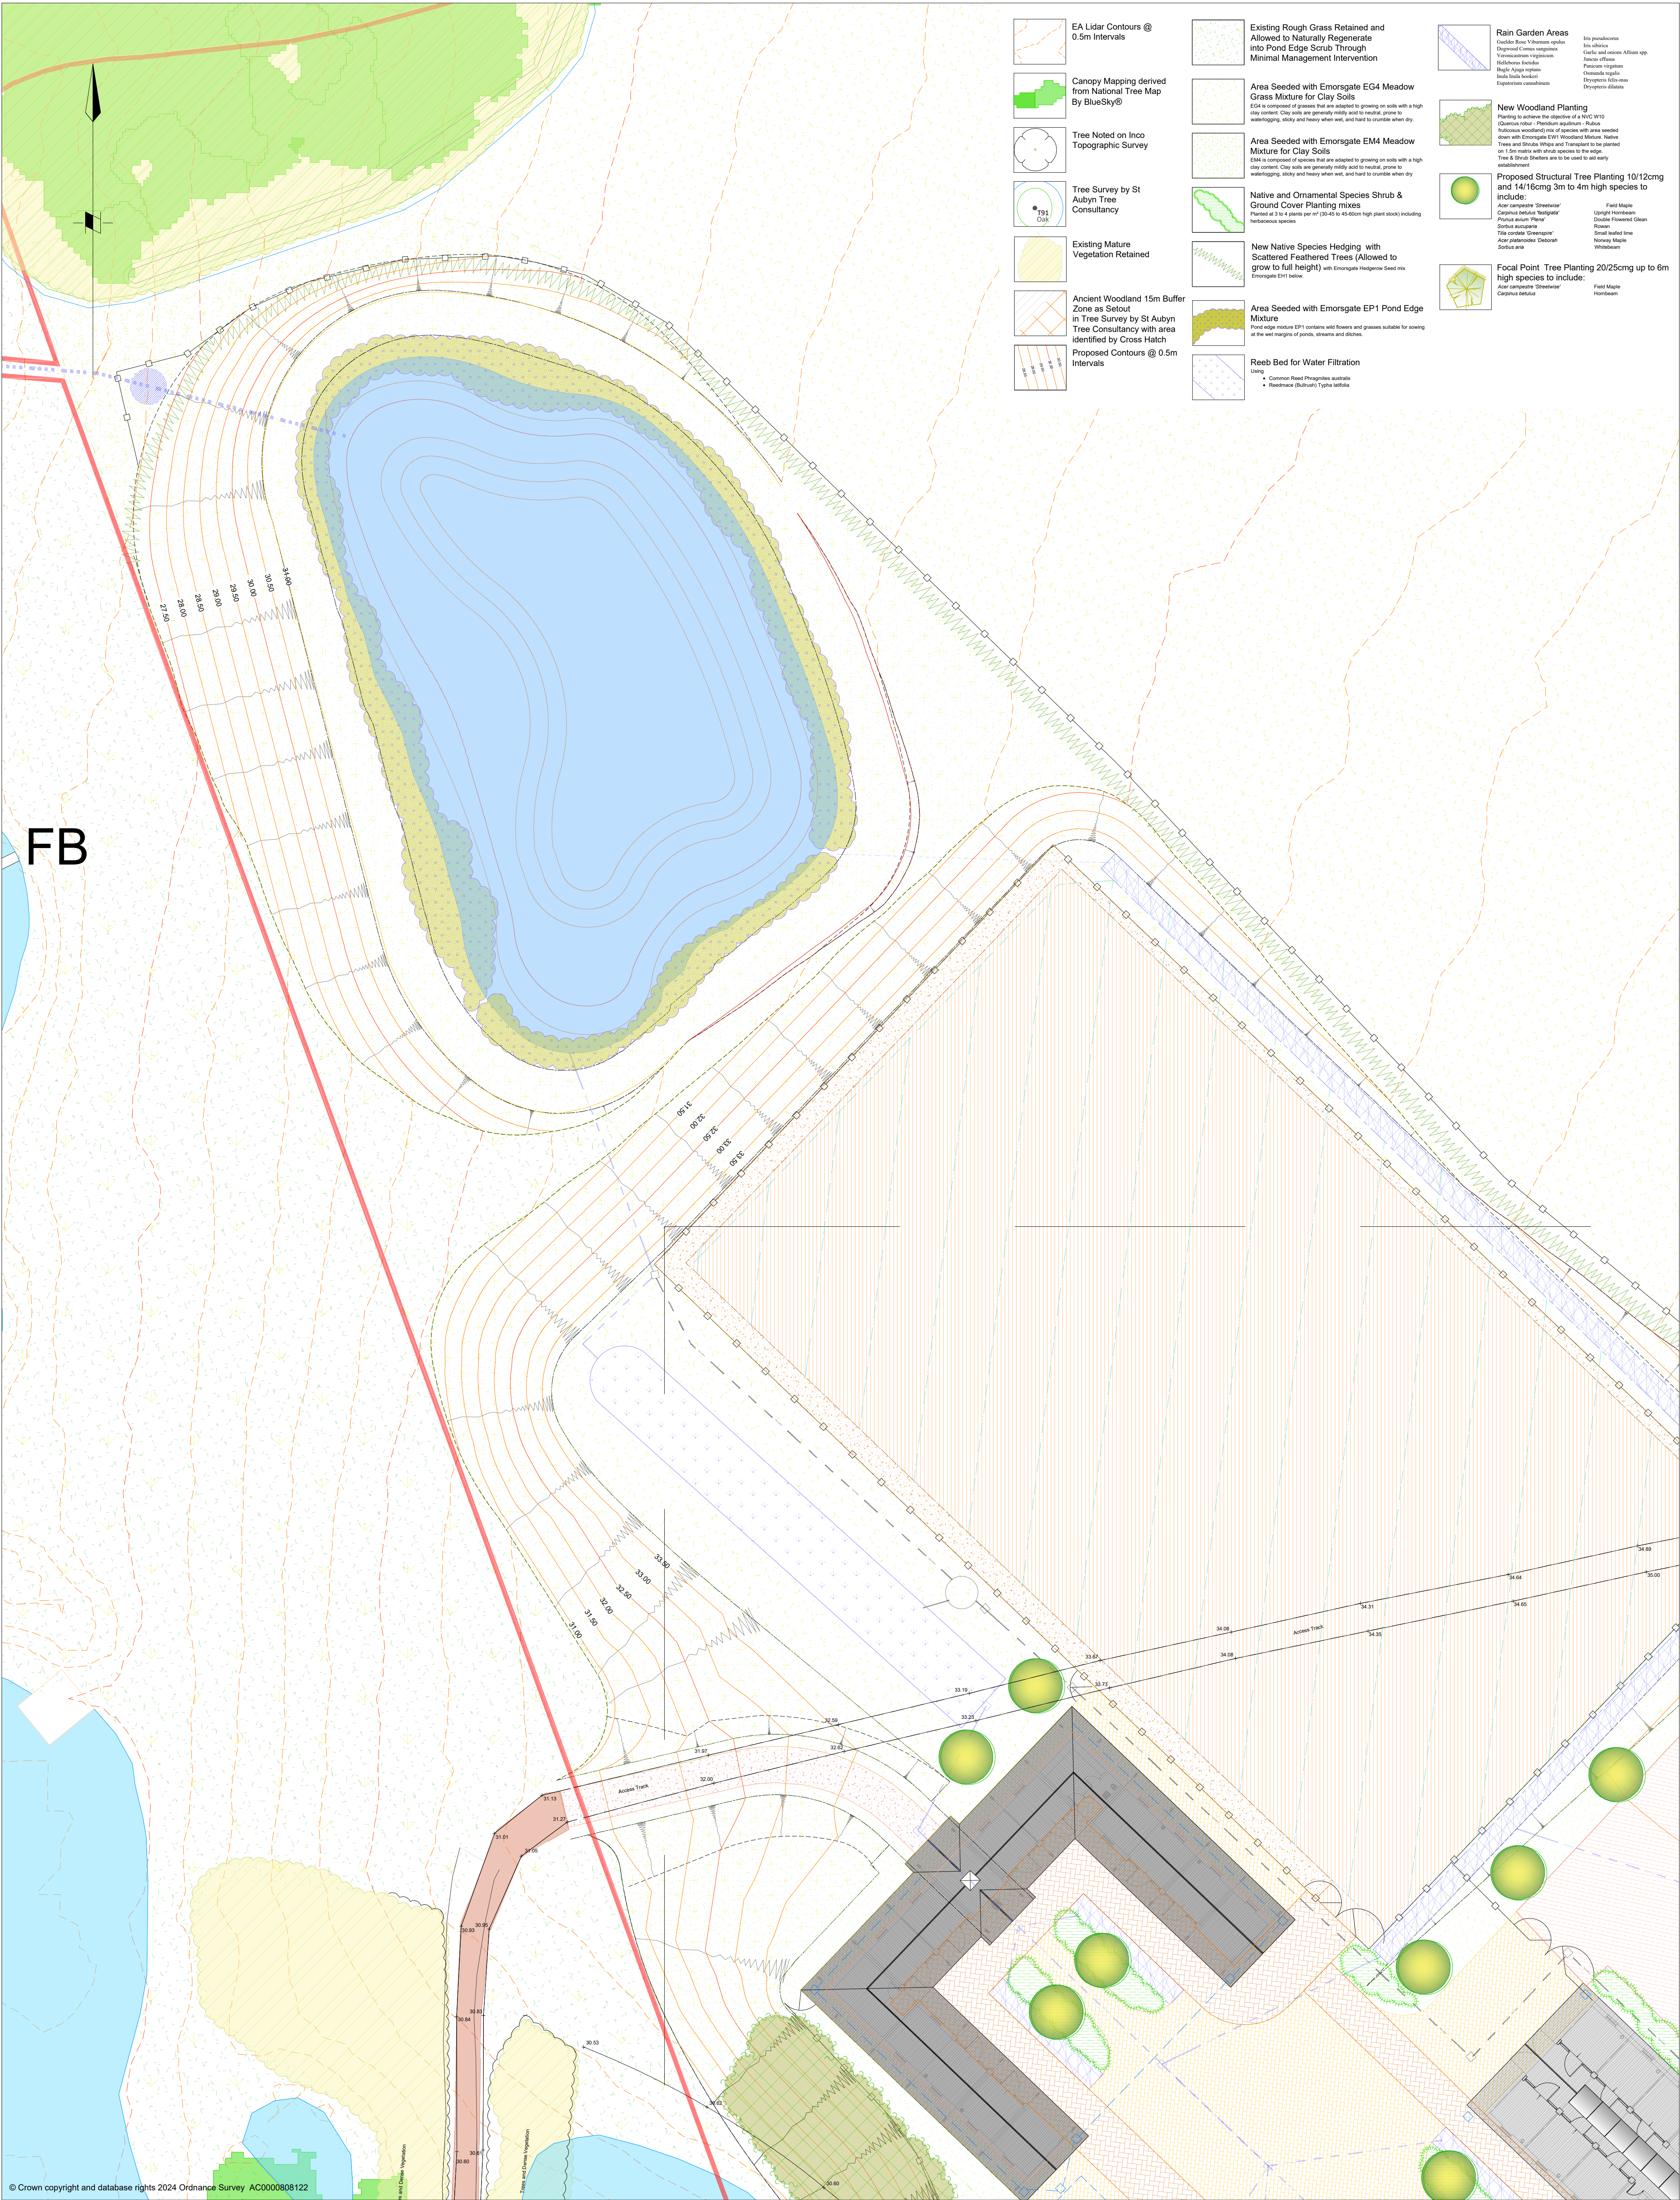

© Crown copyright and database rights 2024 Ordnance Survey AC0000808122

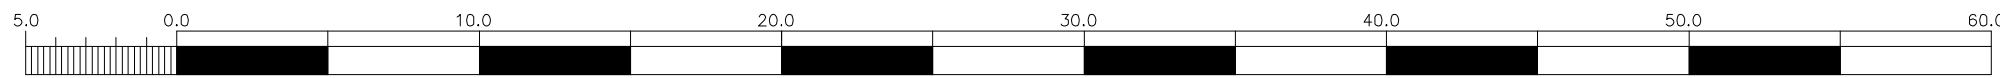

- Equestrian Post & Rail Fence 1.5m High
- Porous Block Paving (Marshalls Priora or Similar Approved) Natural Gray Colour
- Rubberised Safety Block Paving in areas of regular routes walked by horses.

- Existing Compacted Stone Surfacing regularised and made good with new Type 1 stone. Surface finished with Self-binding Brecon Gravel or similar approved.
- Existing Compacted Stone Surfacing to be removed and formation lightly de-compacted before receiving No Dig Surface make up in accordance with St Aubyn detail. Surface finish to be Tarmac ULTPOROUS porous tarmacadam.
- Existing Entrance and Parking Area Surfacing To be regularised in level and structure to receive surface finish to be Tarmac ULTPOROUS porous tarmacadam.

- New Tarmacadam Surface with hot ULTPOROUS porous tarmacadam make up in accordance with manufacturers recommendations with depths derived from engineers' CBR% values.
- South Downs National Park Boundary
- Existing Farm Track Retained

- Rain Water Harvesting & Storage System
- Surface & Sub Surface Drainage System
- Foul Drainage Leading to Bio-Digester

- Menage Land Drainage
- Specialist Menage Surfacing

FLA

FURSE LANDSCAPE ARCHITECTS LTD

Website: www.furse.net Email: info@furse.net

© Copyright FURSE LANDSCAPE ARCHITECTS LTD Chartered Landscape Architects 2024

Southampton Office:
Magnolia House
No 6 Old Crickmore Close Marchwood
Southampton Hampshire SO40 4SE
Tel: 02380 669 833

Horsham Office:
2nd Floor, Allen Building
Working Road, Horsham West Sussex
RH12 1TL Tel: 01403 891 980

no.	revision	date	by	check
PLANNING				
project	New Private Equestrian Center General Arrangement North			
client	MR & MRS T O'CALLUM			
proposed	2024/01/20 @ A1			
approved	drawn by TRF			
checked	date 05/01/25 checked			
drawn	FLA-EAS-LS-003			
checked	Gould Baxter			