



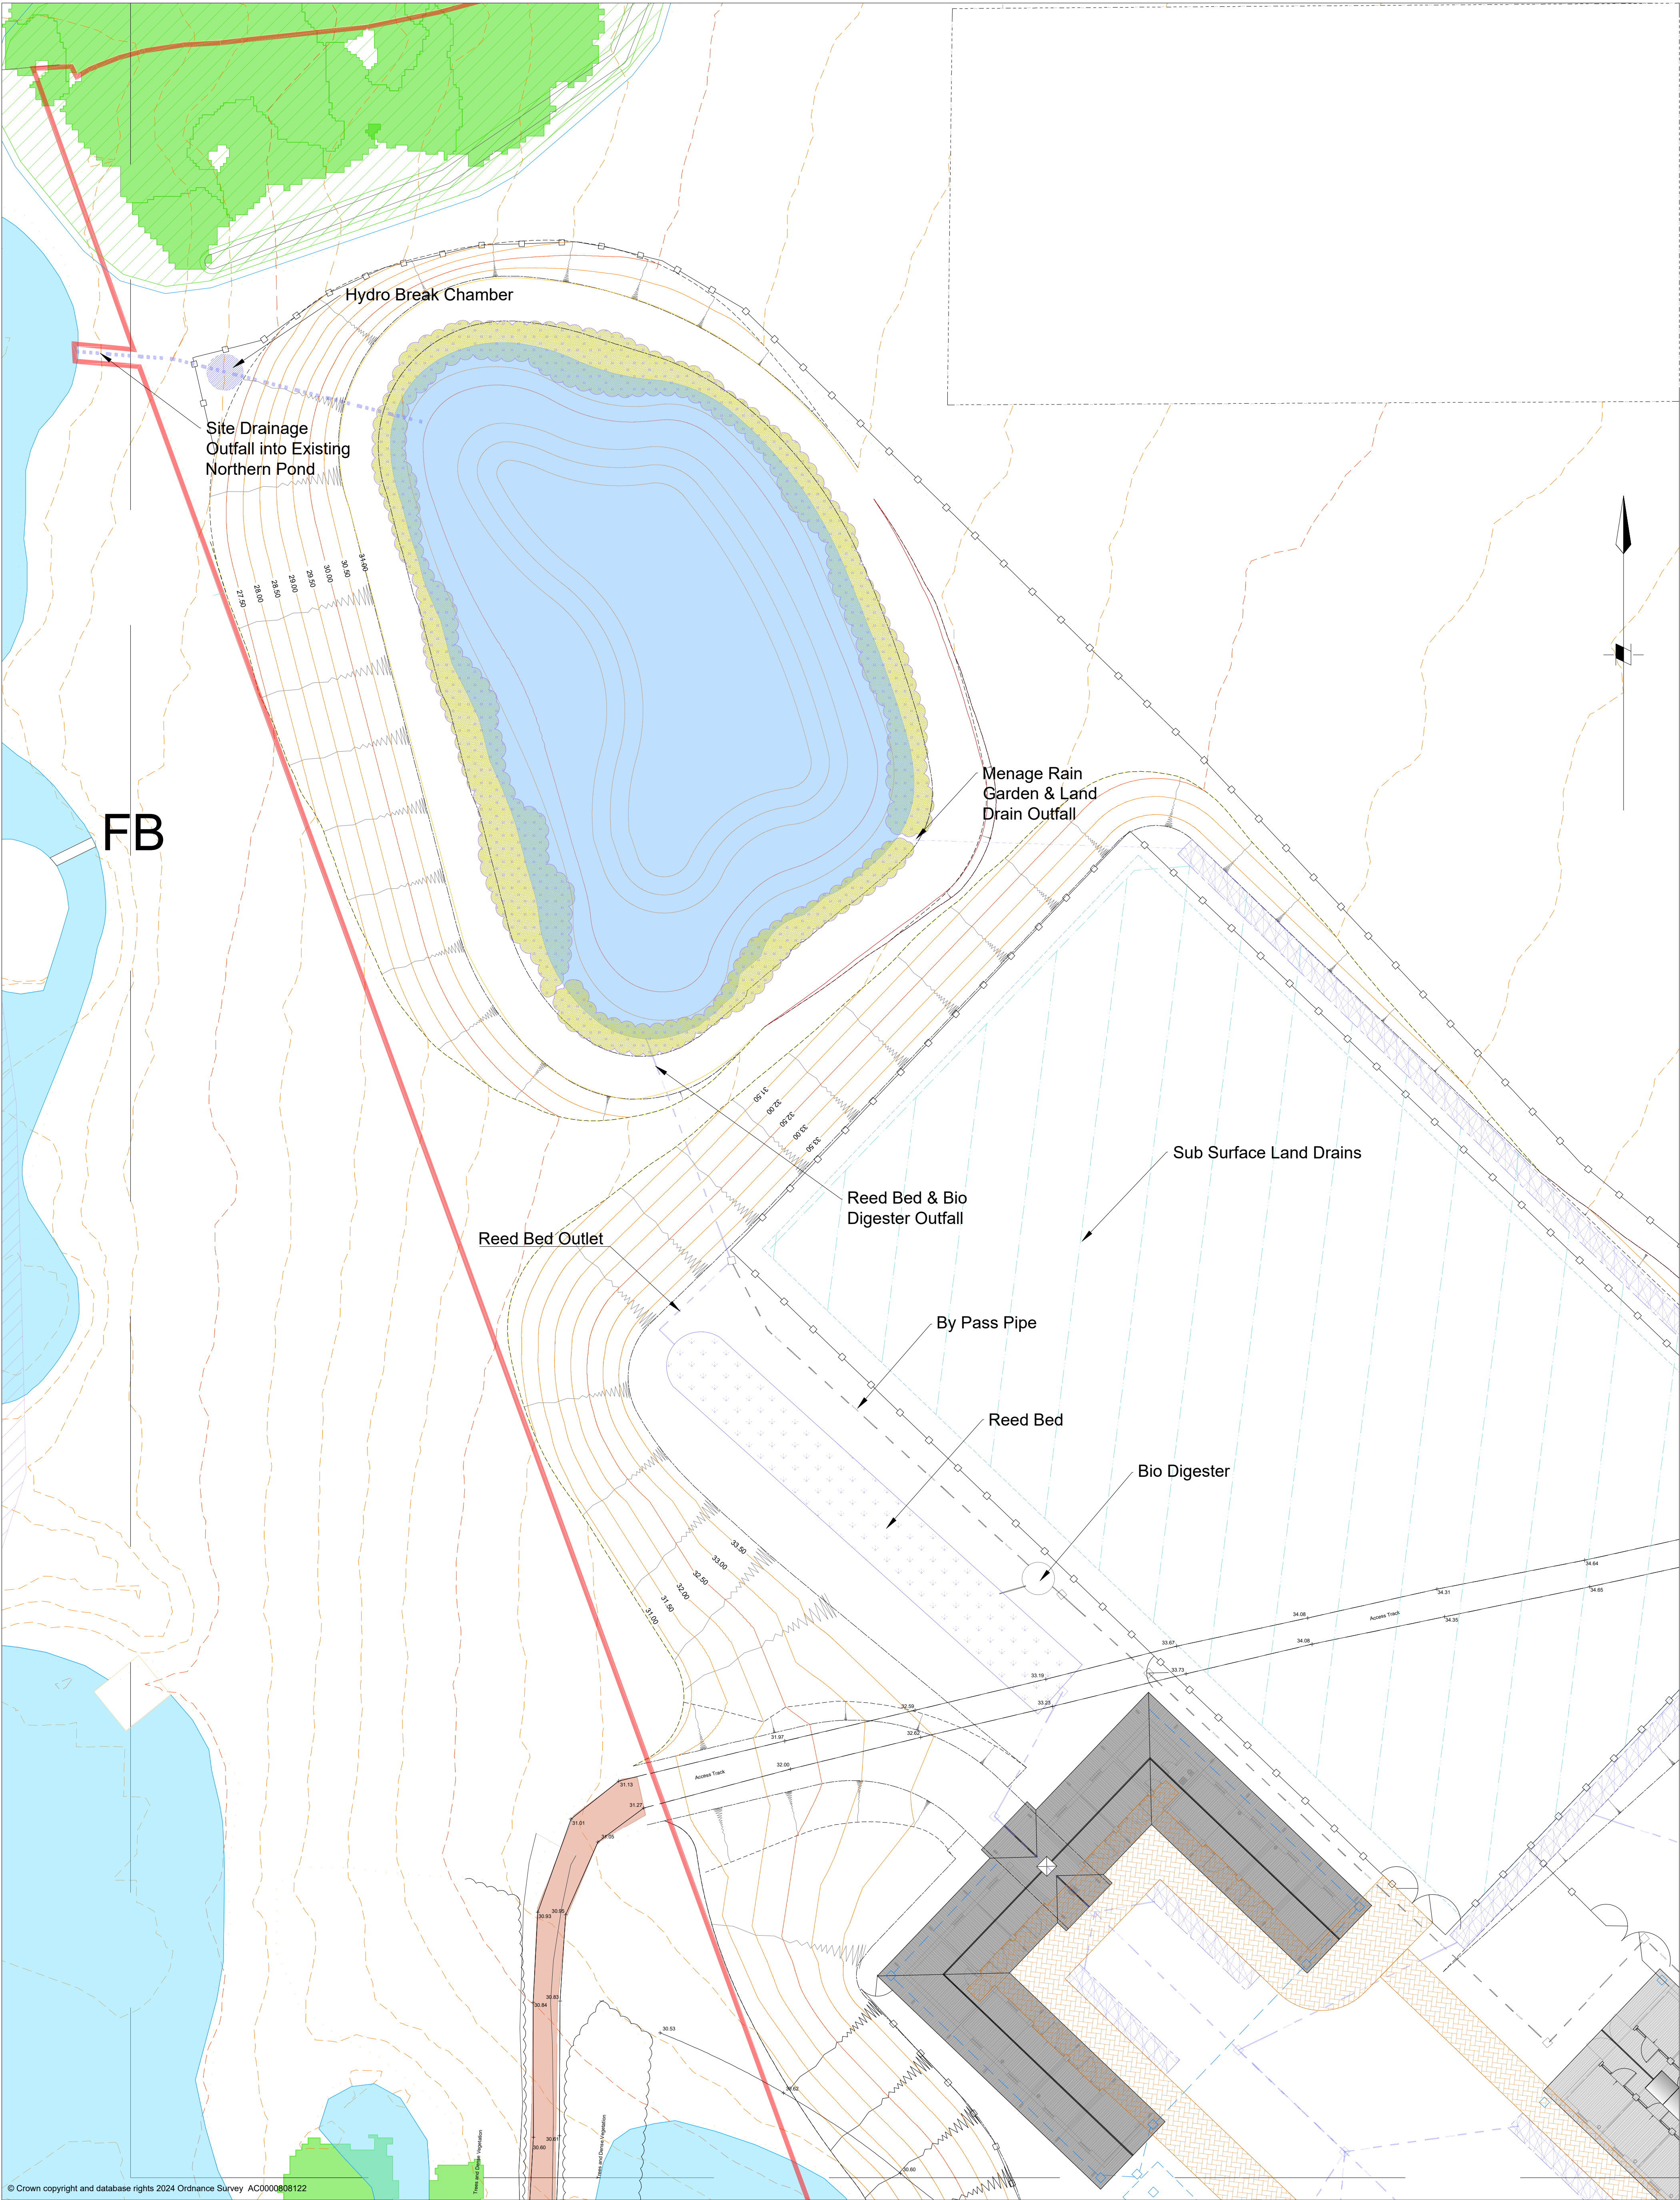

- Rain Water Harvesting & Storage System
- Surface & Sub Surface Drainage System
- Foul Drainage Leading to Bio-Digester

Menage Land Drainage Linked into Rain Garden

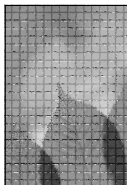

FLA
FURSE LANDSCAPE ARCHITECTS LTD
Web: www.furse.net
E mail: info@furse.net

Southampton Office:
Magnolia House
No 6 Old Crickmore Close Marchwood
Southampton Hampshire SO40 4SE
Tel: 02380 669 833

Horsham Office:
2nd Floor, Alton Building
Working Road, Horsham West Sussex
RH12 1TL
Tel: 01403 891 990

© Copyright FURSE LANDSCAPE ARCHITECTS LTD Chartered Landscape Architects 2024

no.	revision	date	by	check
1				

status	project	client	planning	conservation	architect
PLANNING	Eastwood Farm Drainage and Rain Water Harvesting North	MRS & MRS T OULLUM	Sadder Planning	Gould Baxter	

scale	drawn by <th>date</th> <th>ref</th>	date	ref
1:250 @ A1	TRF	05/01/25	04004

FLA-EAS-LS-003