


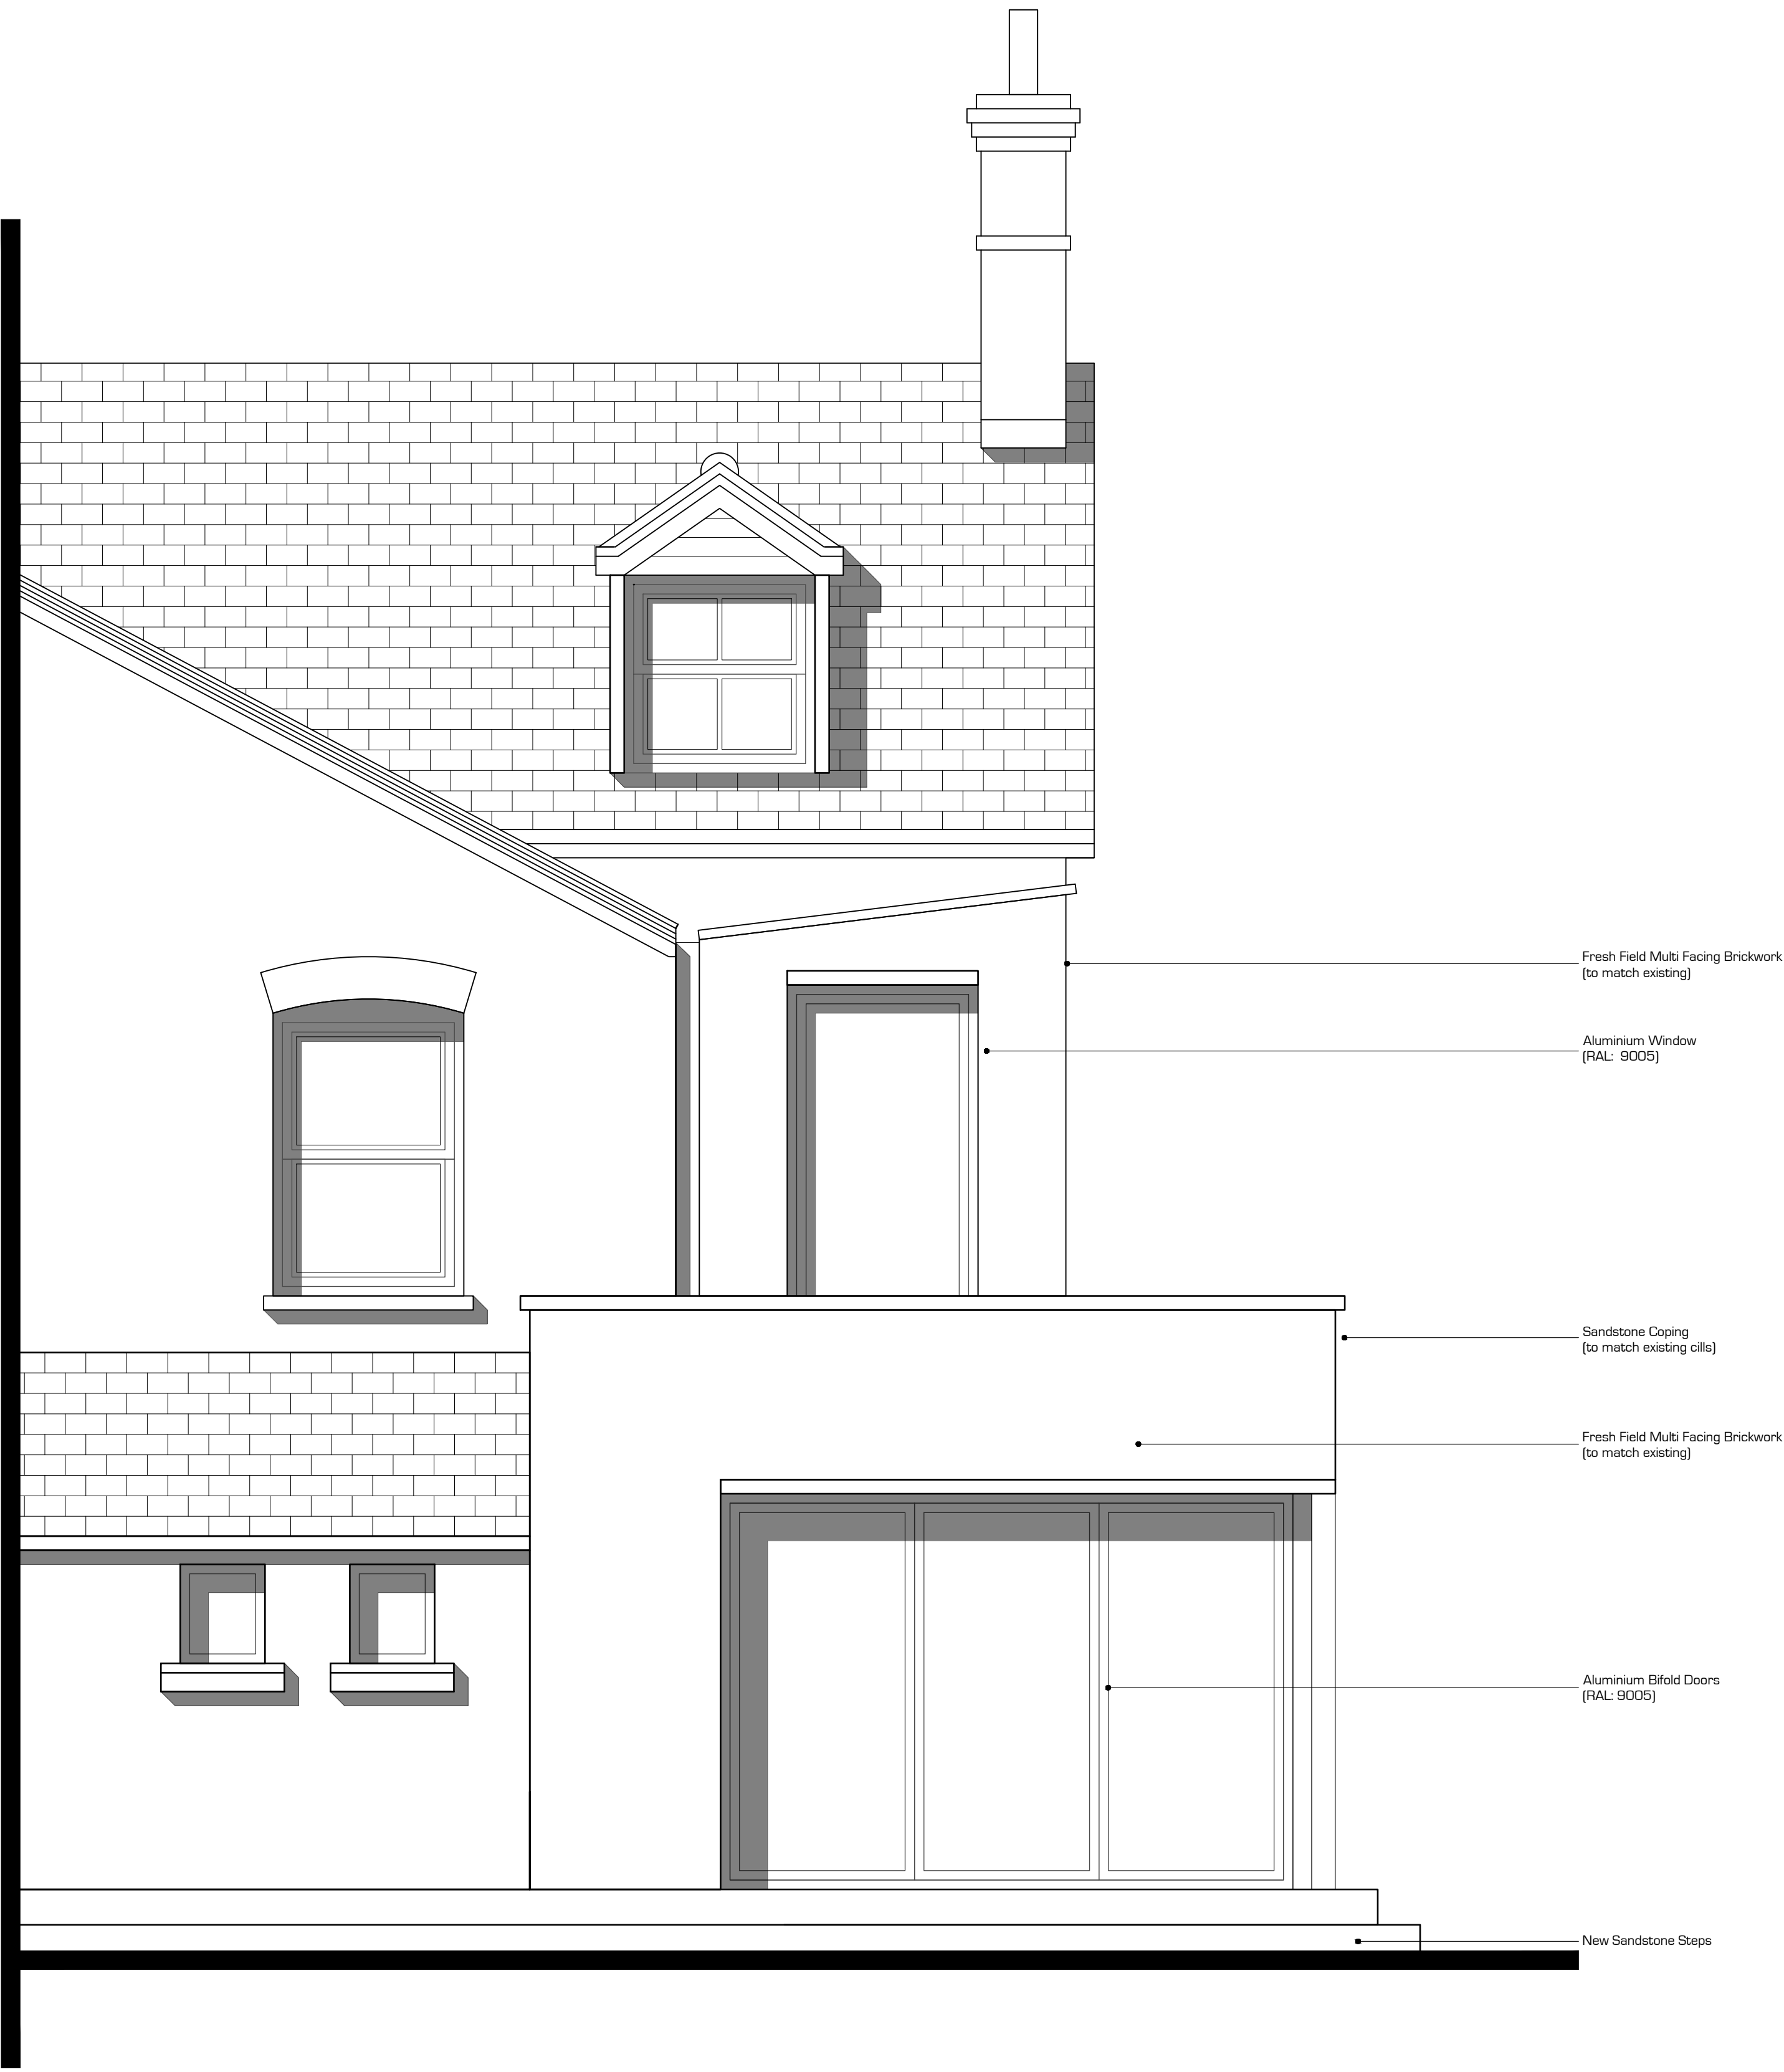

01 Proposed Rear Bay Study
1:25@A1

Schedule

Proposed Brickwork	
Material:	Fresh Field Multi Facing Brickwork
Colour:	Red / Brown Multi (to match existing)
Proposed Gills	
Material:	Sandstone
Colour:	Buff / Cream (to match existing)
Proposed Doors	
Material:	Aluminum
Colour:	Black (RAL: 9005)
Proposed Windows	
Material:	Aluminum
Colour:	Black (RAL: 9005)

Drawing Key

P1	Submitted for Planning	MJP	11.12.25
----	------------------------	-----	----------

Rev	Description	By	Date
-----	-------------	----	------

PLANNING

Proposed Bay Study & Material Schedule

Site: Haywards Road, Haywards Heath, Sussex		
Date: December 2025	Drawn: MJP	Checked: XXX

Scale:
1:50 @ A3 / 1:25 @ A1

Drawing No: BP_011_P_BS.01	Rev: P1
--------------------------------------	-------------------



General Notes
This drawing is the property of BAYA Group Ltd and is issued on the condition that it is not reproduced, disclosed or copied to any unauthorised person without written consent. Levels are in AOD unless otherwise stated. Dimensions are in millimeters unless otherwise stated. BAYA Group Ltd must be informed of any drawing errors immediately in writing. This drawing is for planning purposes only.

Contact Details
Nine Hills Road,
Cambridge,
CB2 1QE
T01223 803852

www.baya-group.co.uk | email: info@baya-group.co.uk