


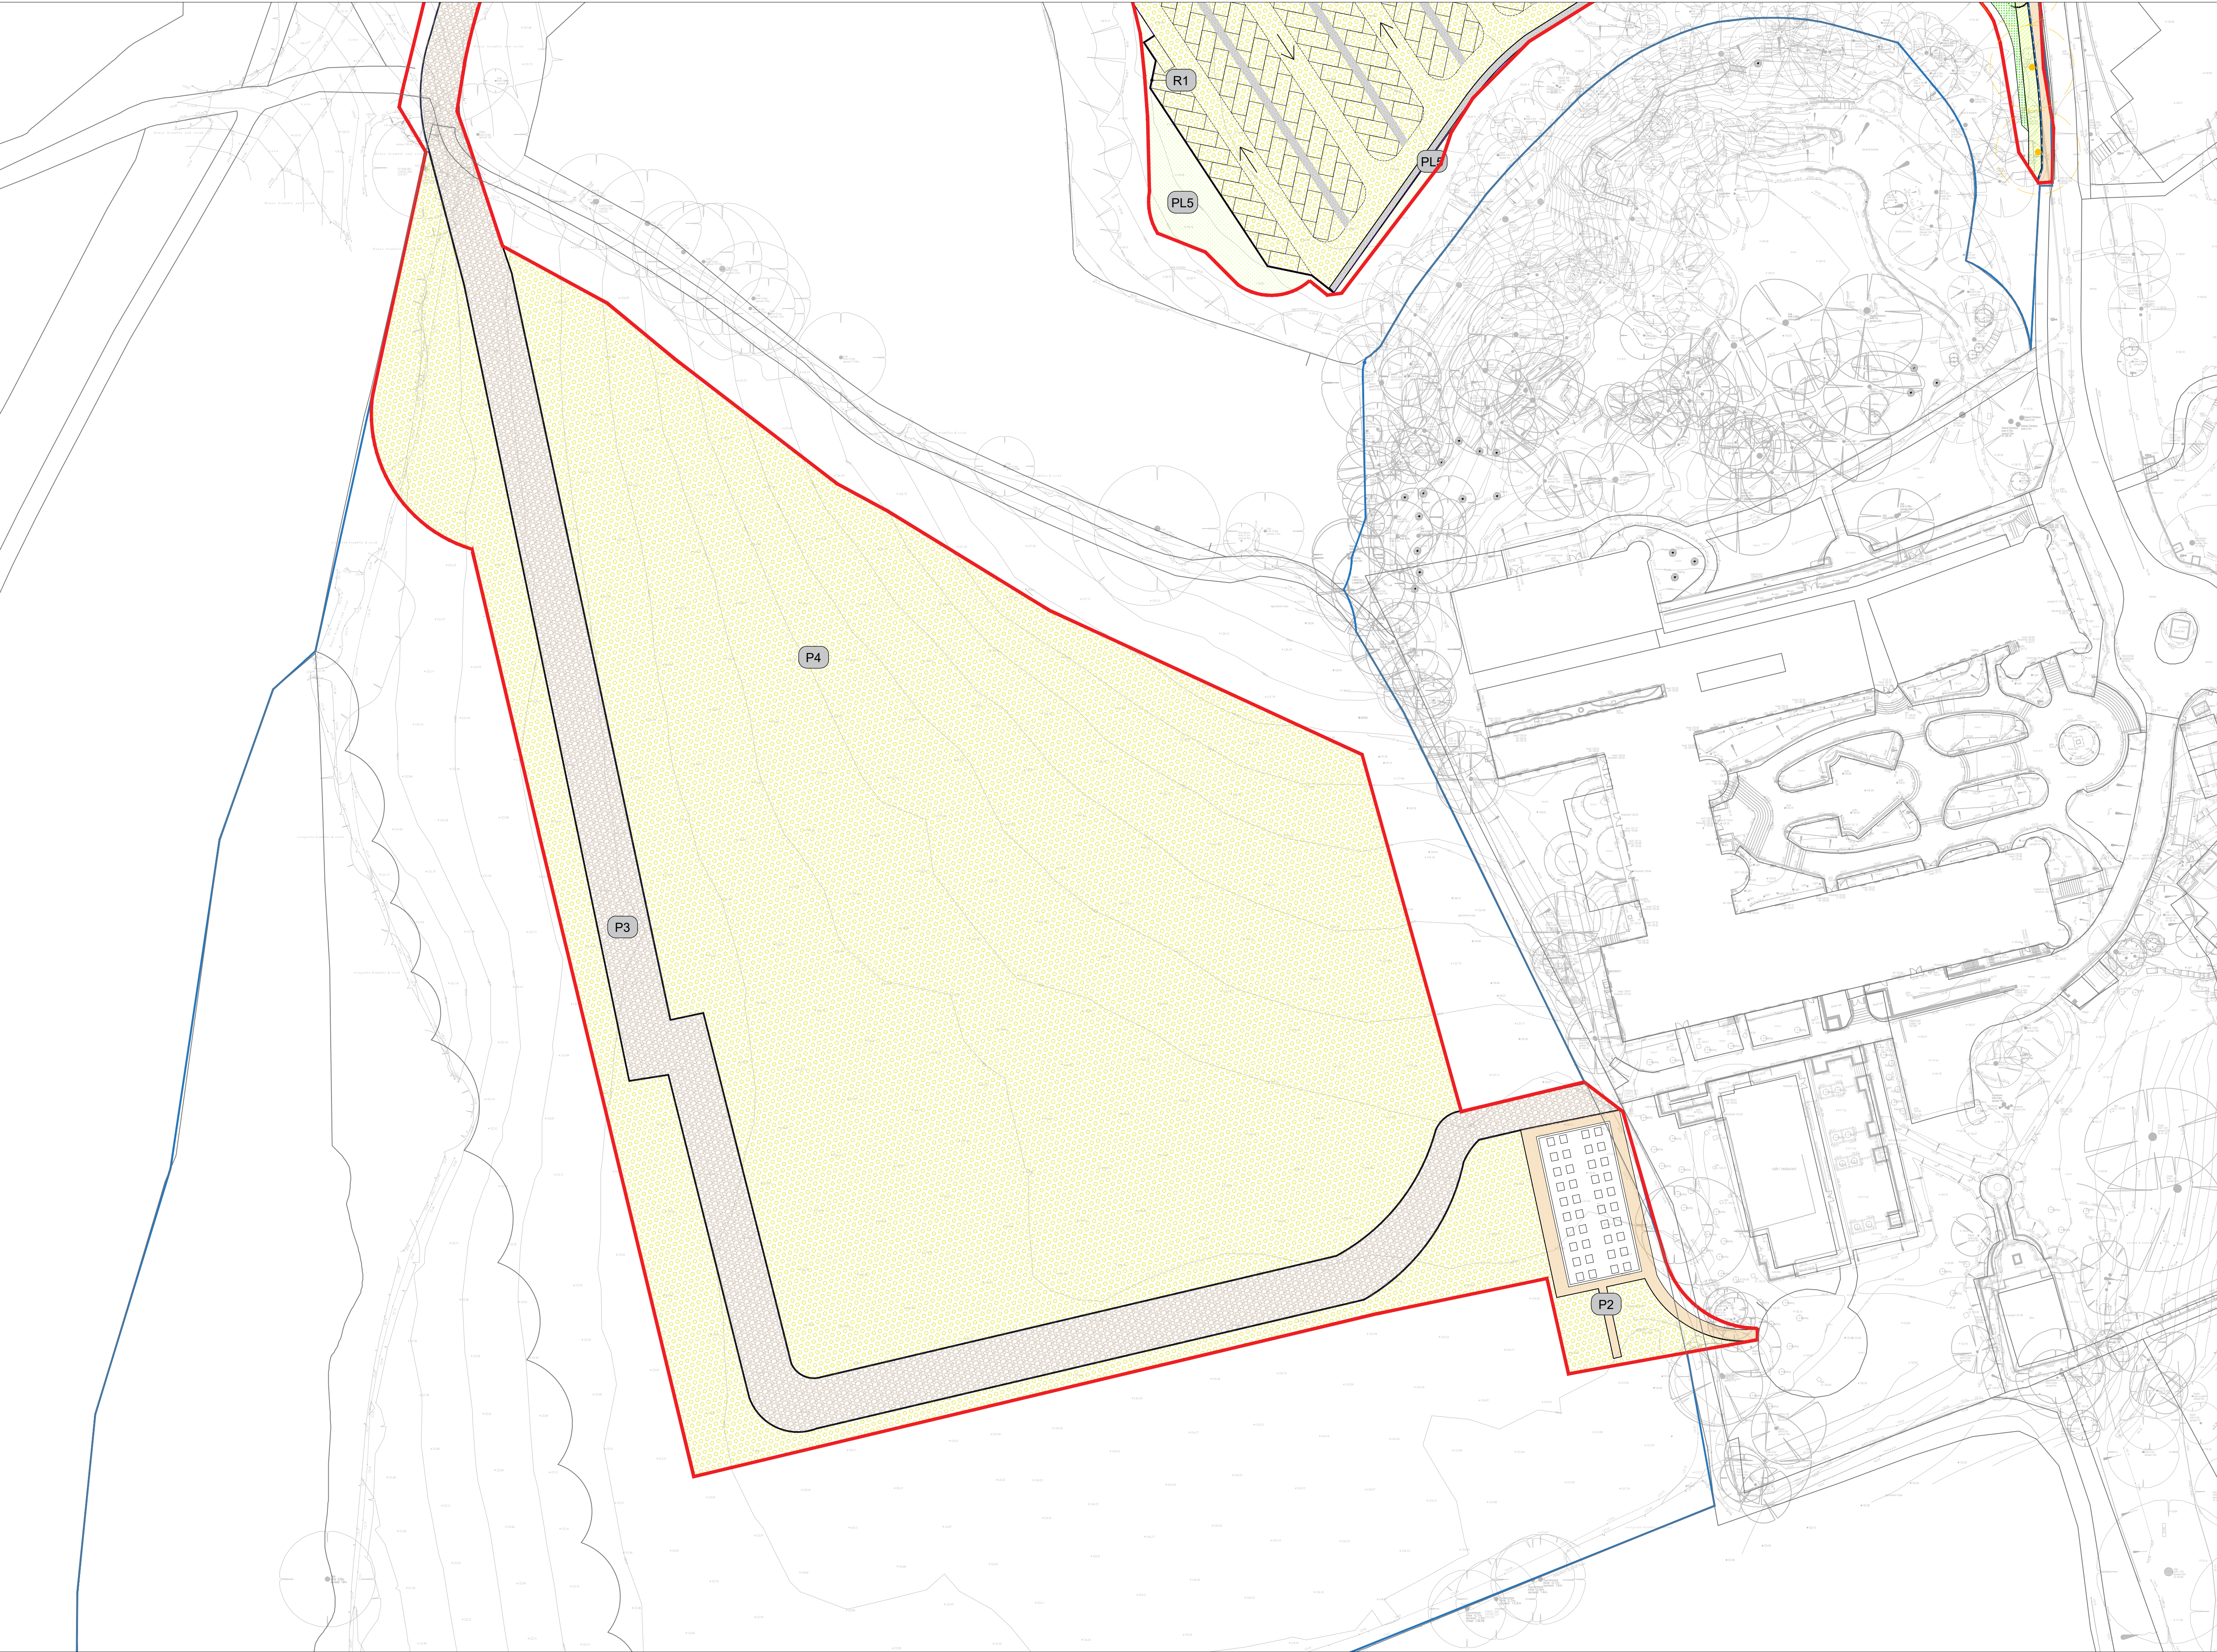

Note:
The material contained in this document has been reproduced from an Ordnance Survey map with permission of the Controller of Her Majesty's Stationery Office. Crown Copyright Licence number AL100035542

Notes

1. All dimensions in millimetres and all levels in metres AOD, unless stated otherwise.
2. All drawings to be read in conjunction with relevant details and specification.
3. Build up information show indicatively only. Construction details to be provided by Civil Engineer.
4. All railing and gate footings/fixings to be Contractor's Design in accordance with Product Supplier's standard and recommendation.
5. All works in proximity to existing trees to be carried out by hand.

LANDSCAPE KEY

- Red line boundary
- Site boundary ownership
- P1 - Permeable asphalt to permanent car park only
- P2 - Resin bound gravel to match existing
- P3 - Ground reinforcement grid system with gravel fill - suitable for HGVs
- P4 - Ground reinforcement grid system with grass planting
- P5 - Ground reinforcement grid system with gravel fill - suitable for pedestrians
- K1 - Conservation kerb - upstand
- K1 - Conservation kerb - flush
- K2 - Concrete road kerb - upstand
- K2 - Concrete road kerb - flush
- K3 - Concrete edge
- R1 - Timber rail
- G1 - Automatic barrier
- G2 - Timber gate
- F1 - Cycle stands
- F2 - Litter bin
- Direction of travel
- Existing tree to be retained
- Root Protection Area
- Existing tree to be removed
- Proposed tree planting
- Existing Tulip trees to be relocated or replanted with matching tree size
- PL1 - Ornamental shrub and perennial planting
- PL2 - Swale planting
- PL3 - Low level shrub planting
- PL4 - Native shrub planting
- PL5 - Wildflower meadow planting
- PL6 - Large shrub planting
- PL7 - Wildflower meadow planting

P02 10.03.2025 Issued for planning
P01 28.02.2025 Issued for planning
revision / date / description / drawn

St Anne's House
111 High Street
Lewes
East Sussex
BN7 1XV
T 01273 607807
W www.enplan.net



client	
CSRECI	
project	scale
Saint Hill Manor	1:500@A1
-	date
-	25.10.2024
title	drawn
Landscape GA Plan	SK
Hobbs Field	checked
	MN
drawing number	revision
1232-ENP-SI-00-DR-L-90104	P02
issue	

For Planning

DO NOT SCALE FROM THIS DWG 1 DRAWING SUBJECT TO COPYRIGHT©

