


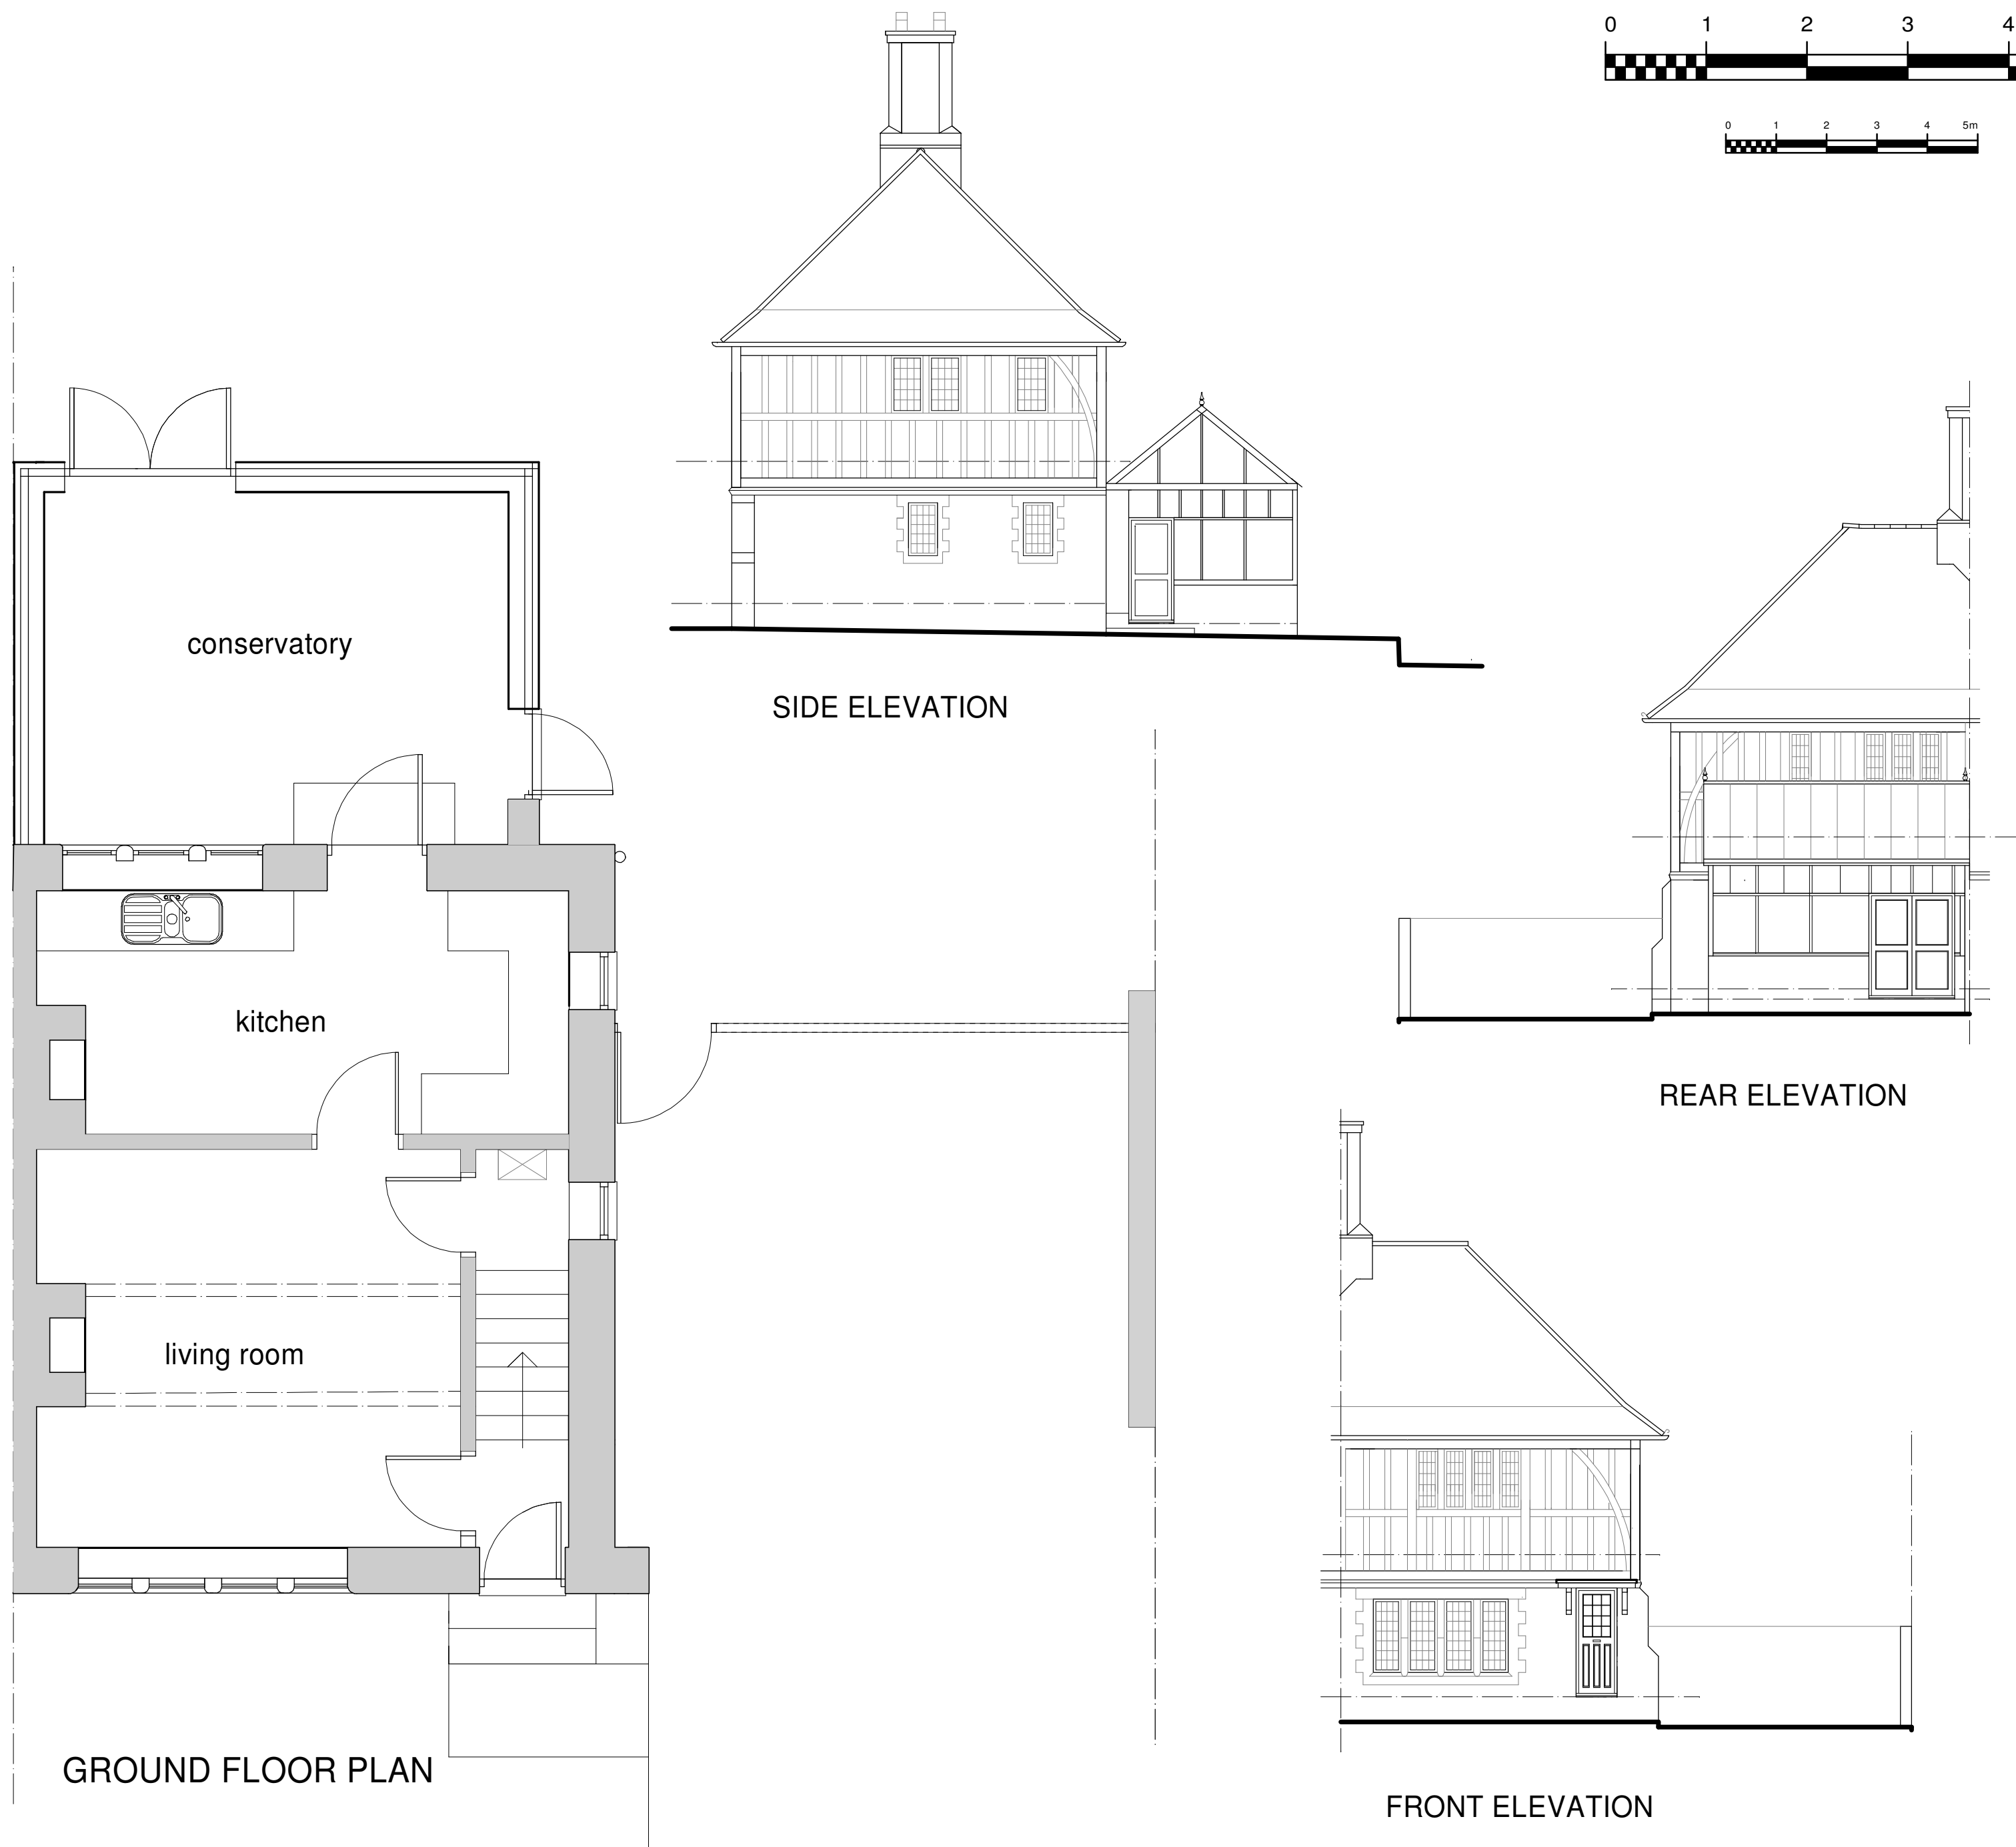

A	Date	Revisions
© copyright		
Les Humphrey Associates Architecture Chartered Surveyors Designers		
The Studio - The Rocks		
Ivy Dene Lane		
Ashurst Wood		
West Sussex RH19 3TN		
telephone: 01342 315206 fax: 01342 313984		
email: les@leshumphreyassociates.co.uk		
 RICS		
Client		
MR & MRS B. ILES		
Job Title		
8, Newstone Cottages,		
East Street,		
Turners Hill,		
West Sussex,		
RH10 4PU		
Drawing Title		
DETAILS AS EXISTING		
Scale 1 : 50 & 1 : 100 when printed @ A2		
Date 04-03-2024		Drawn by l.a.h.
Drg. No. 40324-01		Rev