




SECTION A-A

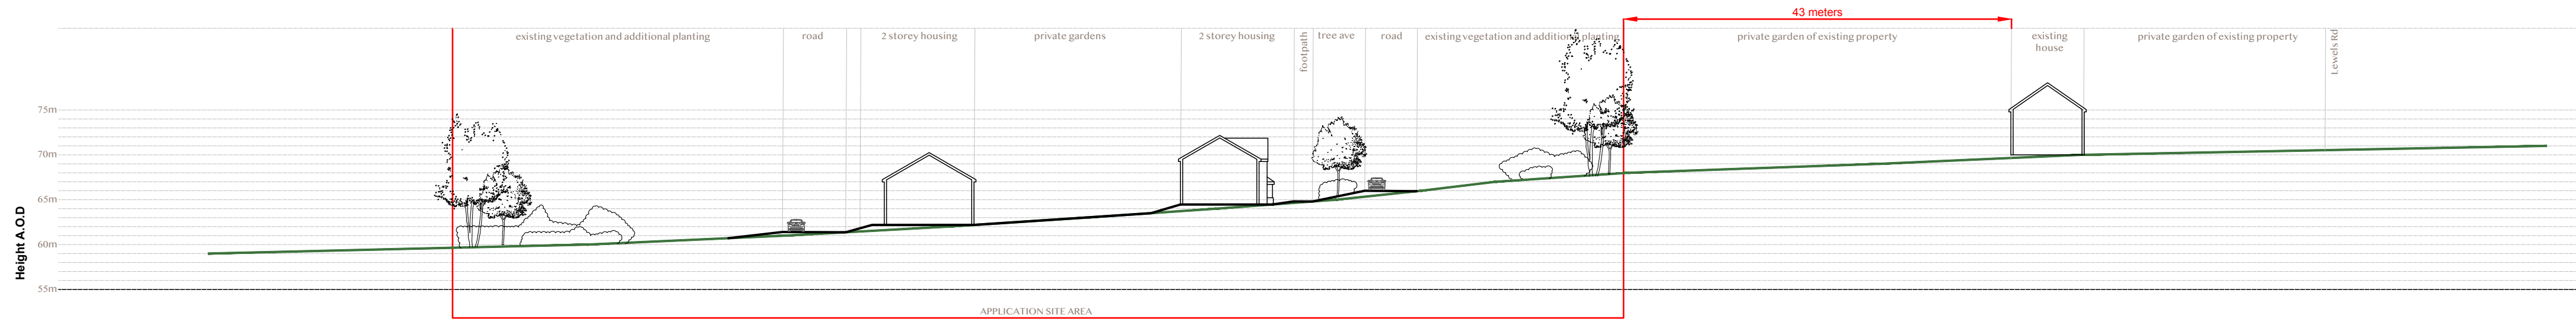


SECTION B-B

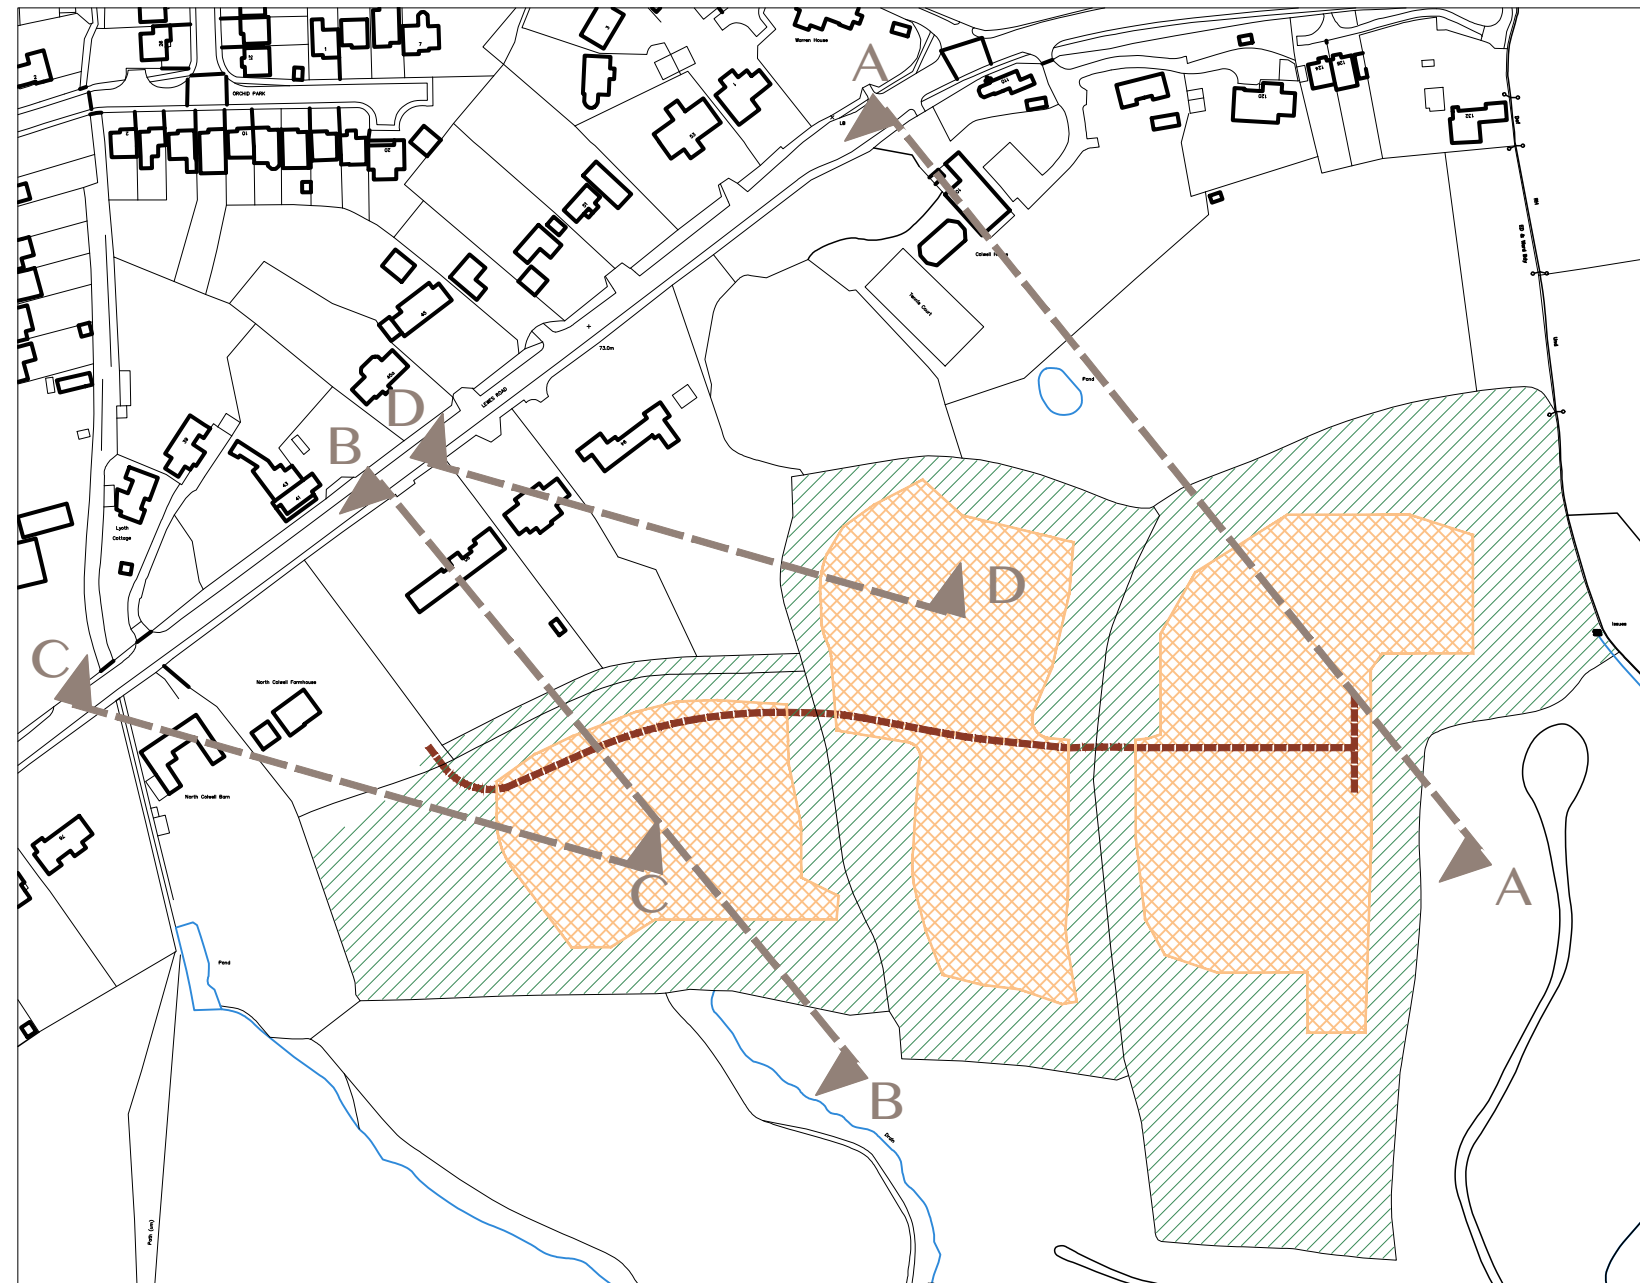

ILLUSTRATIVE MASTERPLAN (NOT TO SCALE)

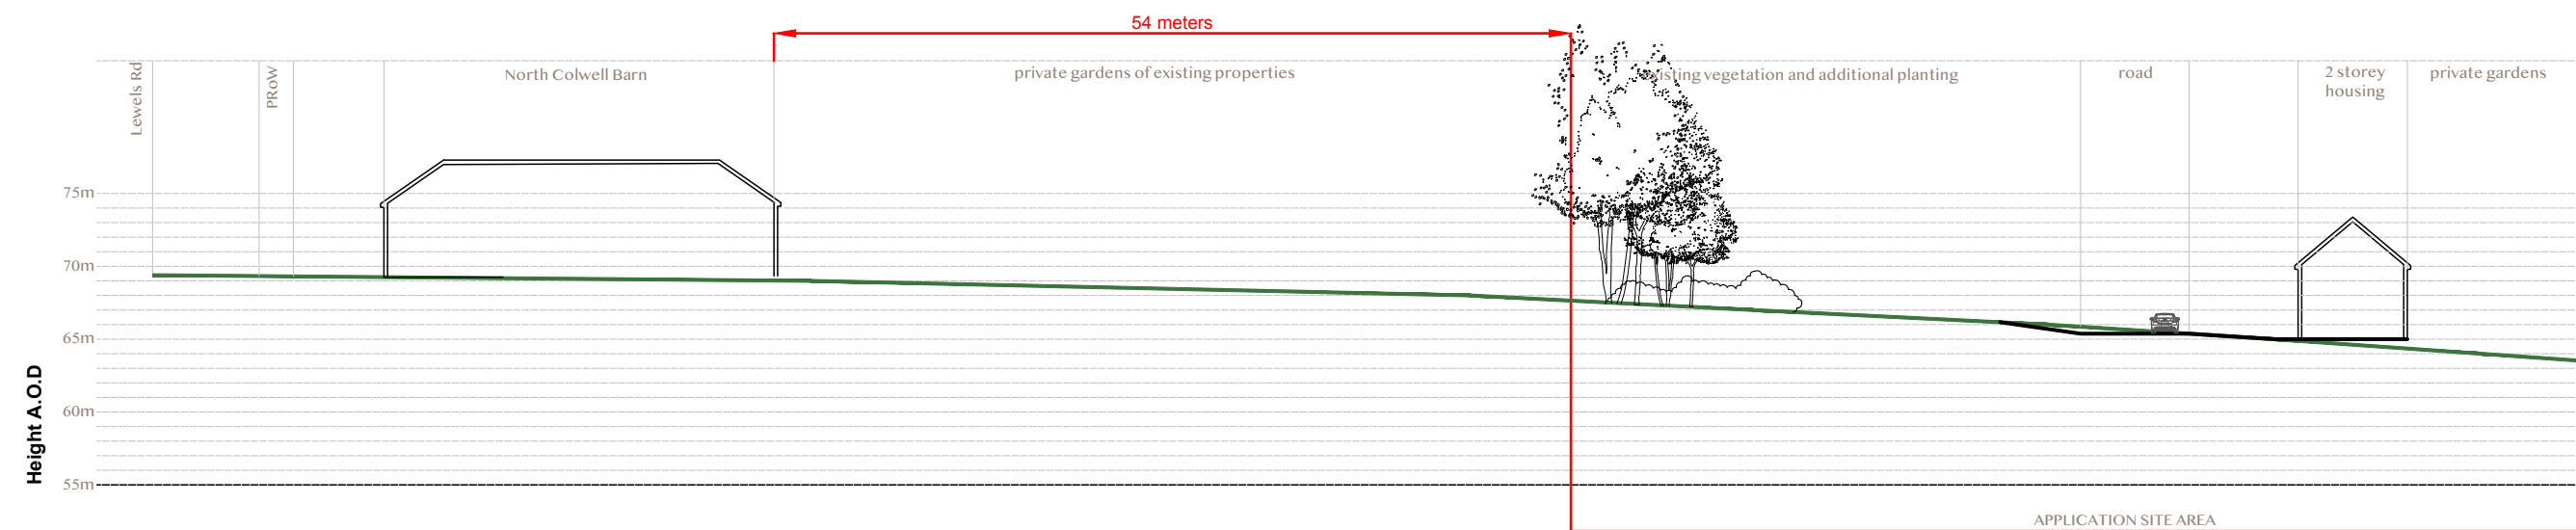

SECTION C-C

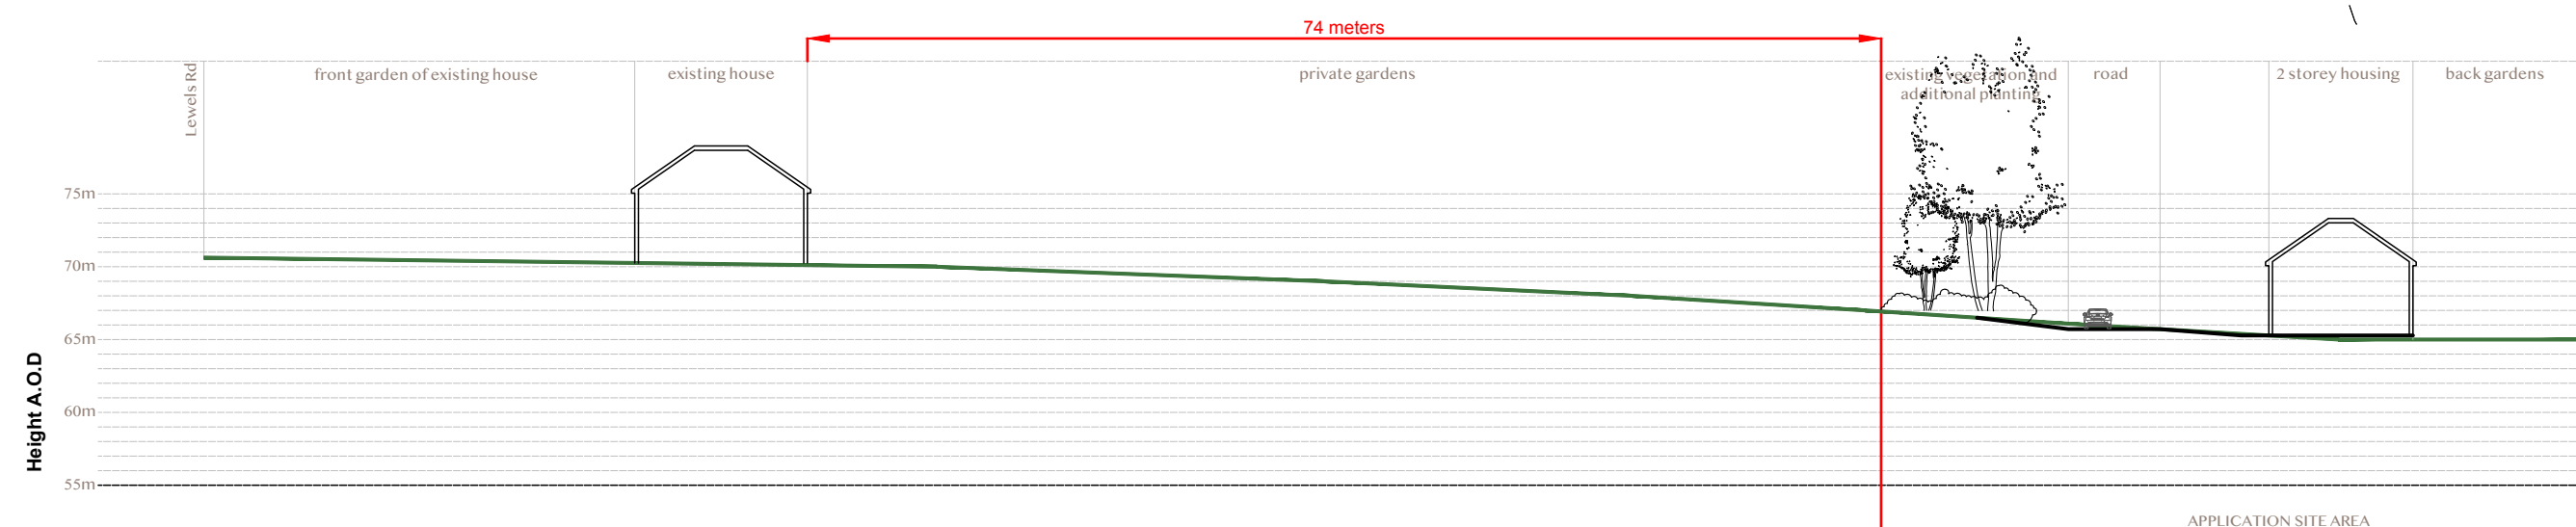

SECTION D-D