


KEY:

EXTENTS OF HIGHWAY BOUNDARY

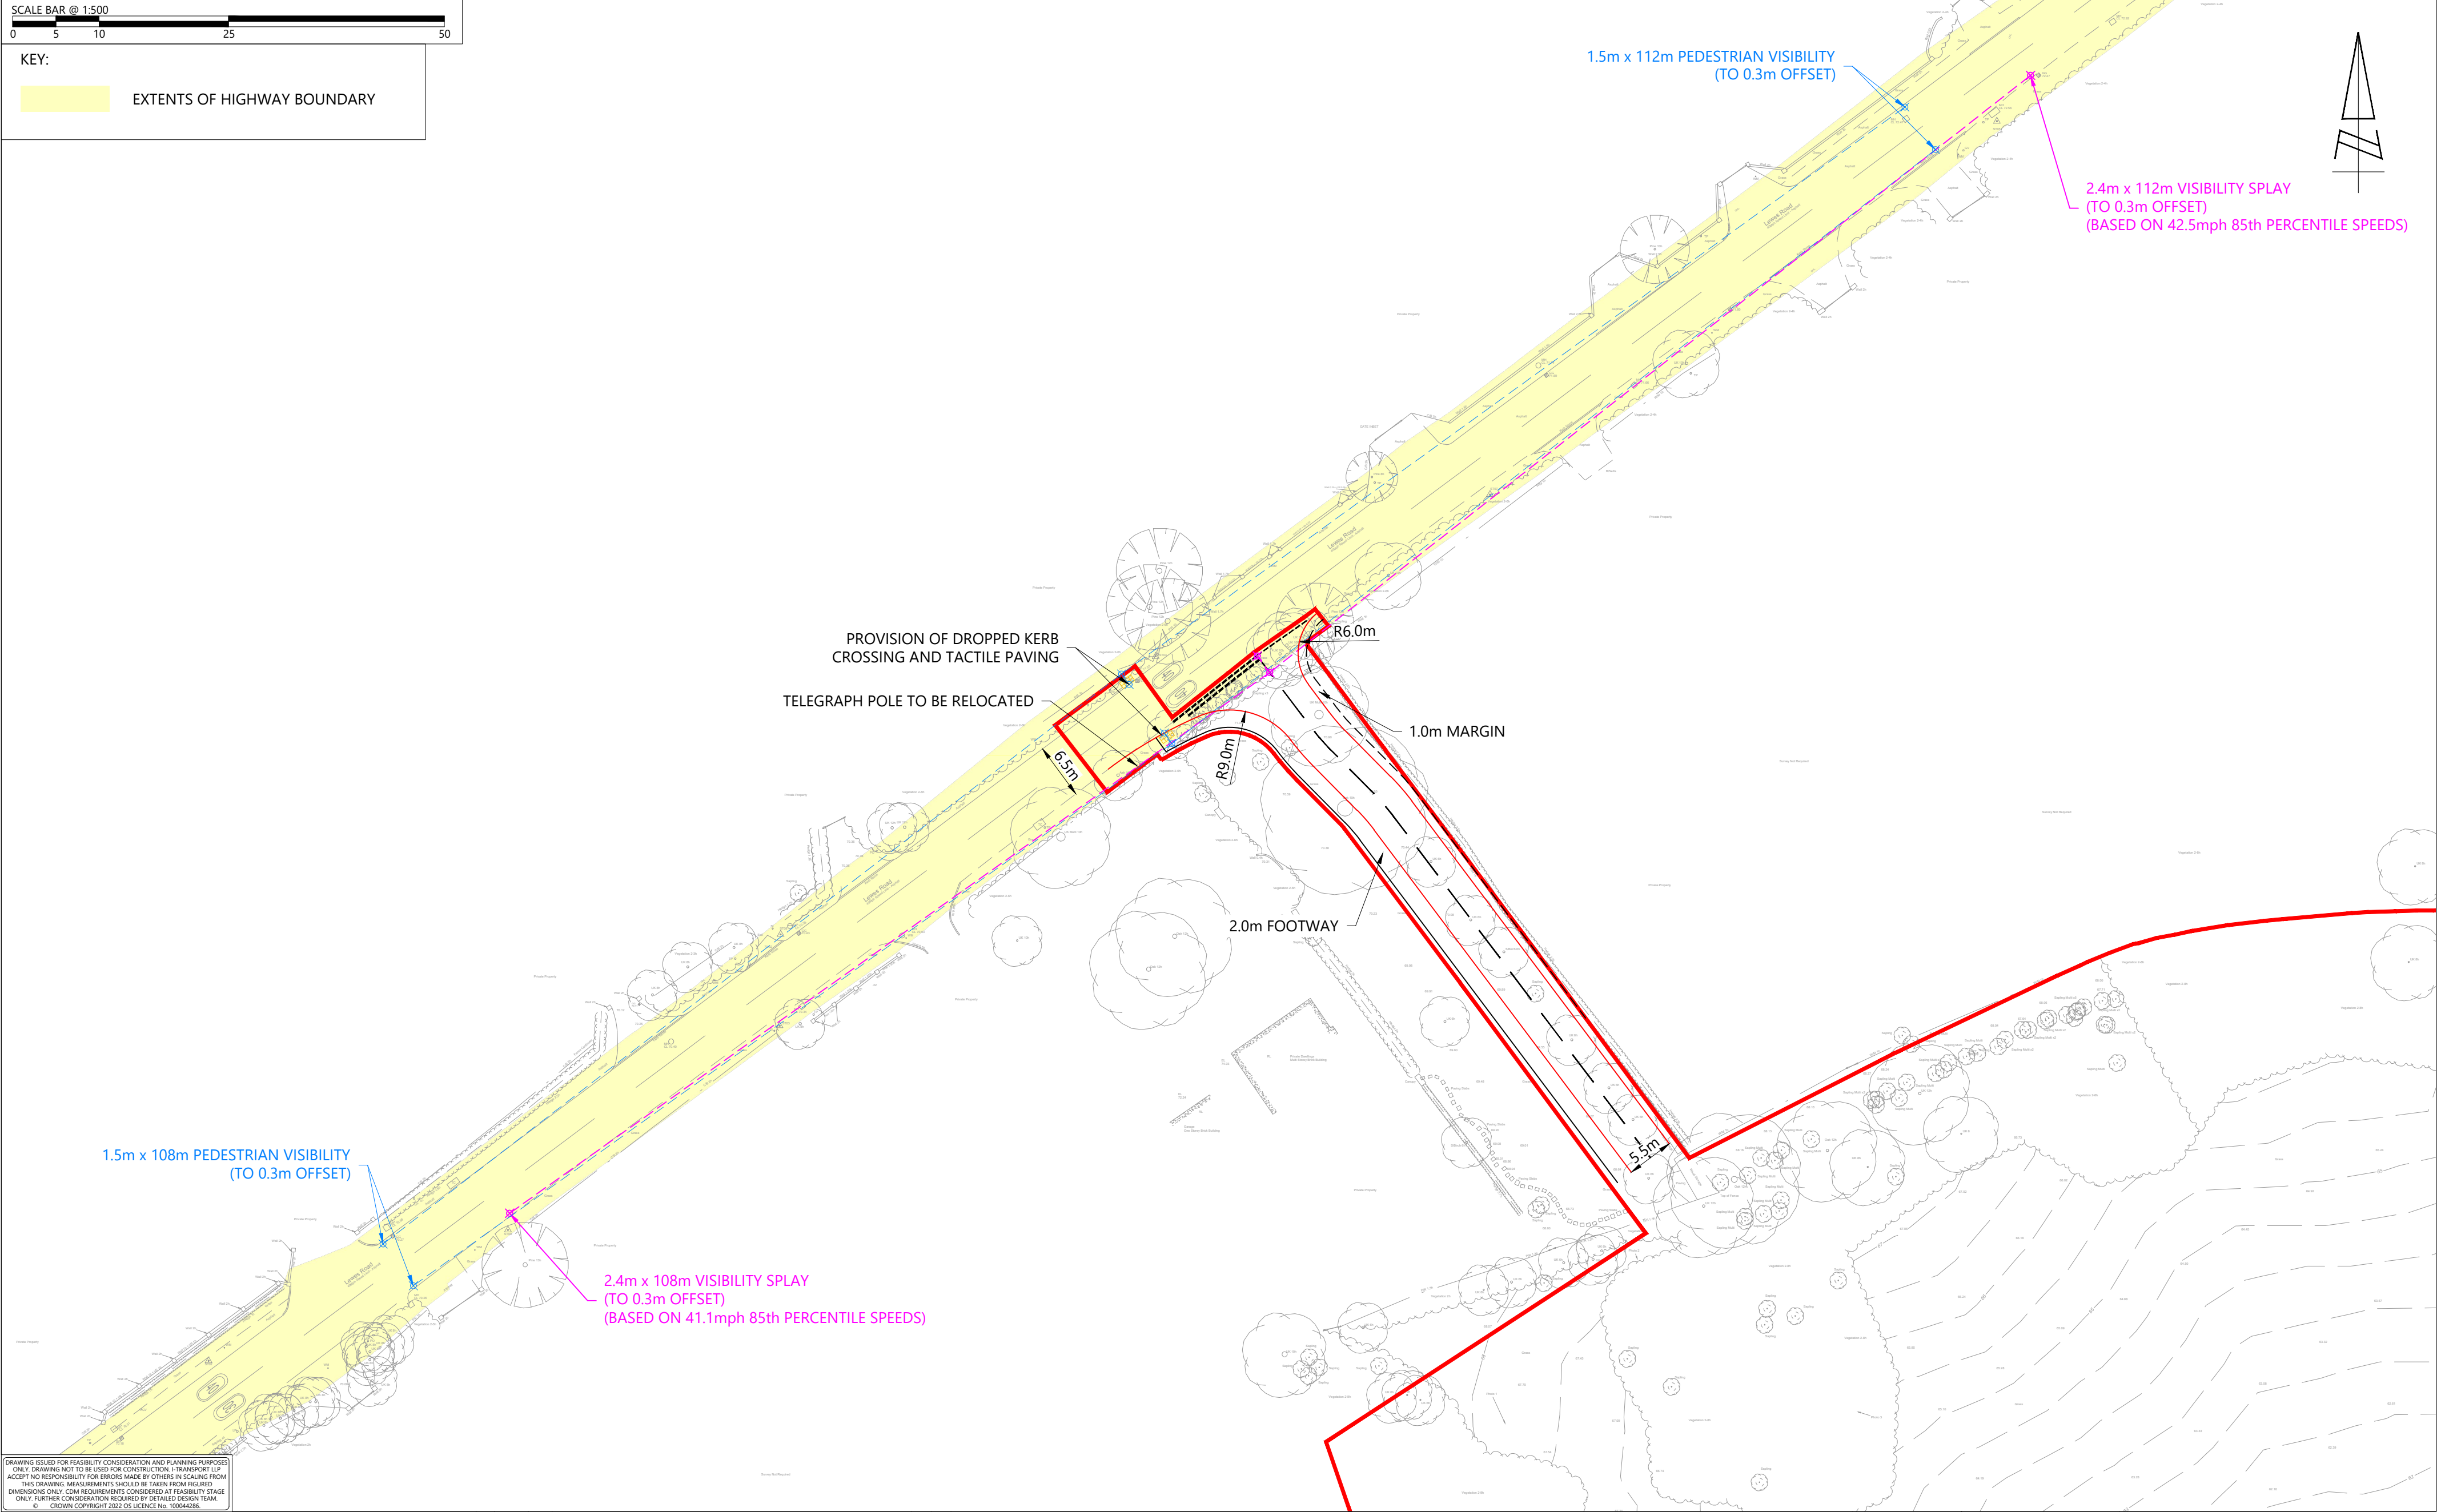

DRAWING ISSUED FOR FEASIBILITY CONSIDERATION AND PLANNING PURPOSES ONLY. DRAWING NOT TO BE USED FOR CONSTRUCTION. I-TRANSPORT LLP ACCEPTS NO RESPONSIBILITY FOR ERRORS MADE BY OTHERS IN SCALING FROM THIS DRAWING. MEASUREMENTS SHOULD BE TAKEN FROM FIGURED DIMENSIONS ONLY. CDM REQUIREMENTS CONSIDERED AT FEASIBILITY STAGE ONLY. FURTHER CONSIDERATION REQUIRED BY DETAILED DESIGN TEAM. © CROWN COPYRIGHT 2022 OS LICENCE No. 100044286.



The Square, Basing View,
Basingstoke, Hampshire, RG21 4EB
Tel: 01256 898366
www.i-transport.co.uk

G	16.12.24	BC	REDLINE BOUNDARY UPDATED
F	12.12.24	BC	REDLINE BOUNDARY UPDATED
E	10.12.24	SH	SITE ACCESS UPDATED TO RSA COMMENT
D	27.11.24	JD	REDLINE BOUNDARY UPDATED
C	20.11.24	JD	SITE ACCESS UPDATED
B	11.07.24	MM	SITE ACCESS UPDATED
A	18.03.24	SH	SITE ACCESS UPDATED
REV	DATE	BY	DESCRIPTION
STATUS: FOR INFORMATION			

BC	MG	TITLE
BC	MG	PROPOSED SITE ACCESS ARRANGEMENT FROM LEWES ROAD (A272)
BC	MG	
BC	MG	
BC	MG	
BC	MG	
BC	MG	
CHK	APD	PROJECT: LAND AT NORTH COLWELL FARM, LEWES ROAD, HAYWARDS HEATH

CLIENT: MILLER HOMES

DRAWN: SH	CHECKED: BC	APPROVED: VP
PROJECT No: ITL19597	SCALE @ A2: 1:500	DATE: 24.01.24
DRAWING No: ITL19597-GA-004	REV: G	