


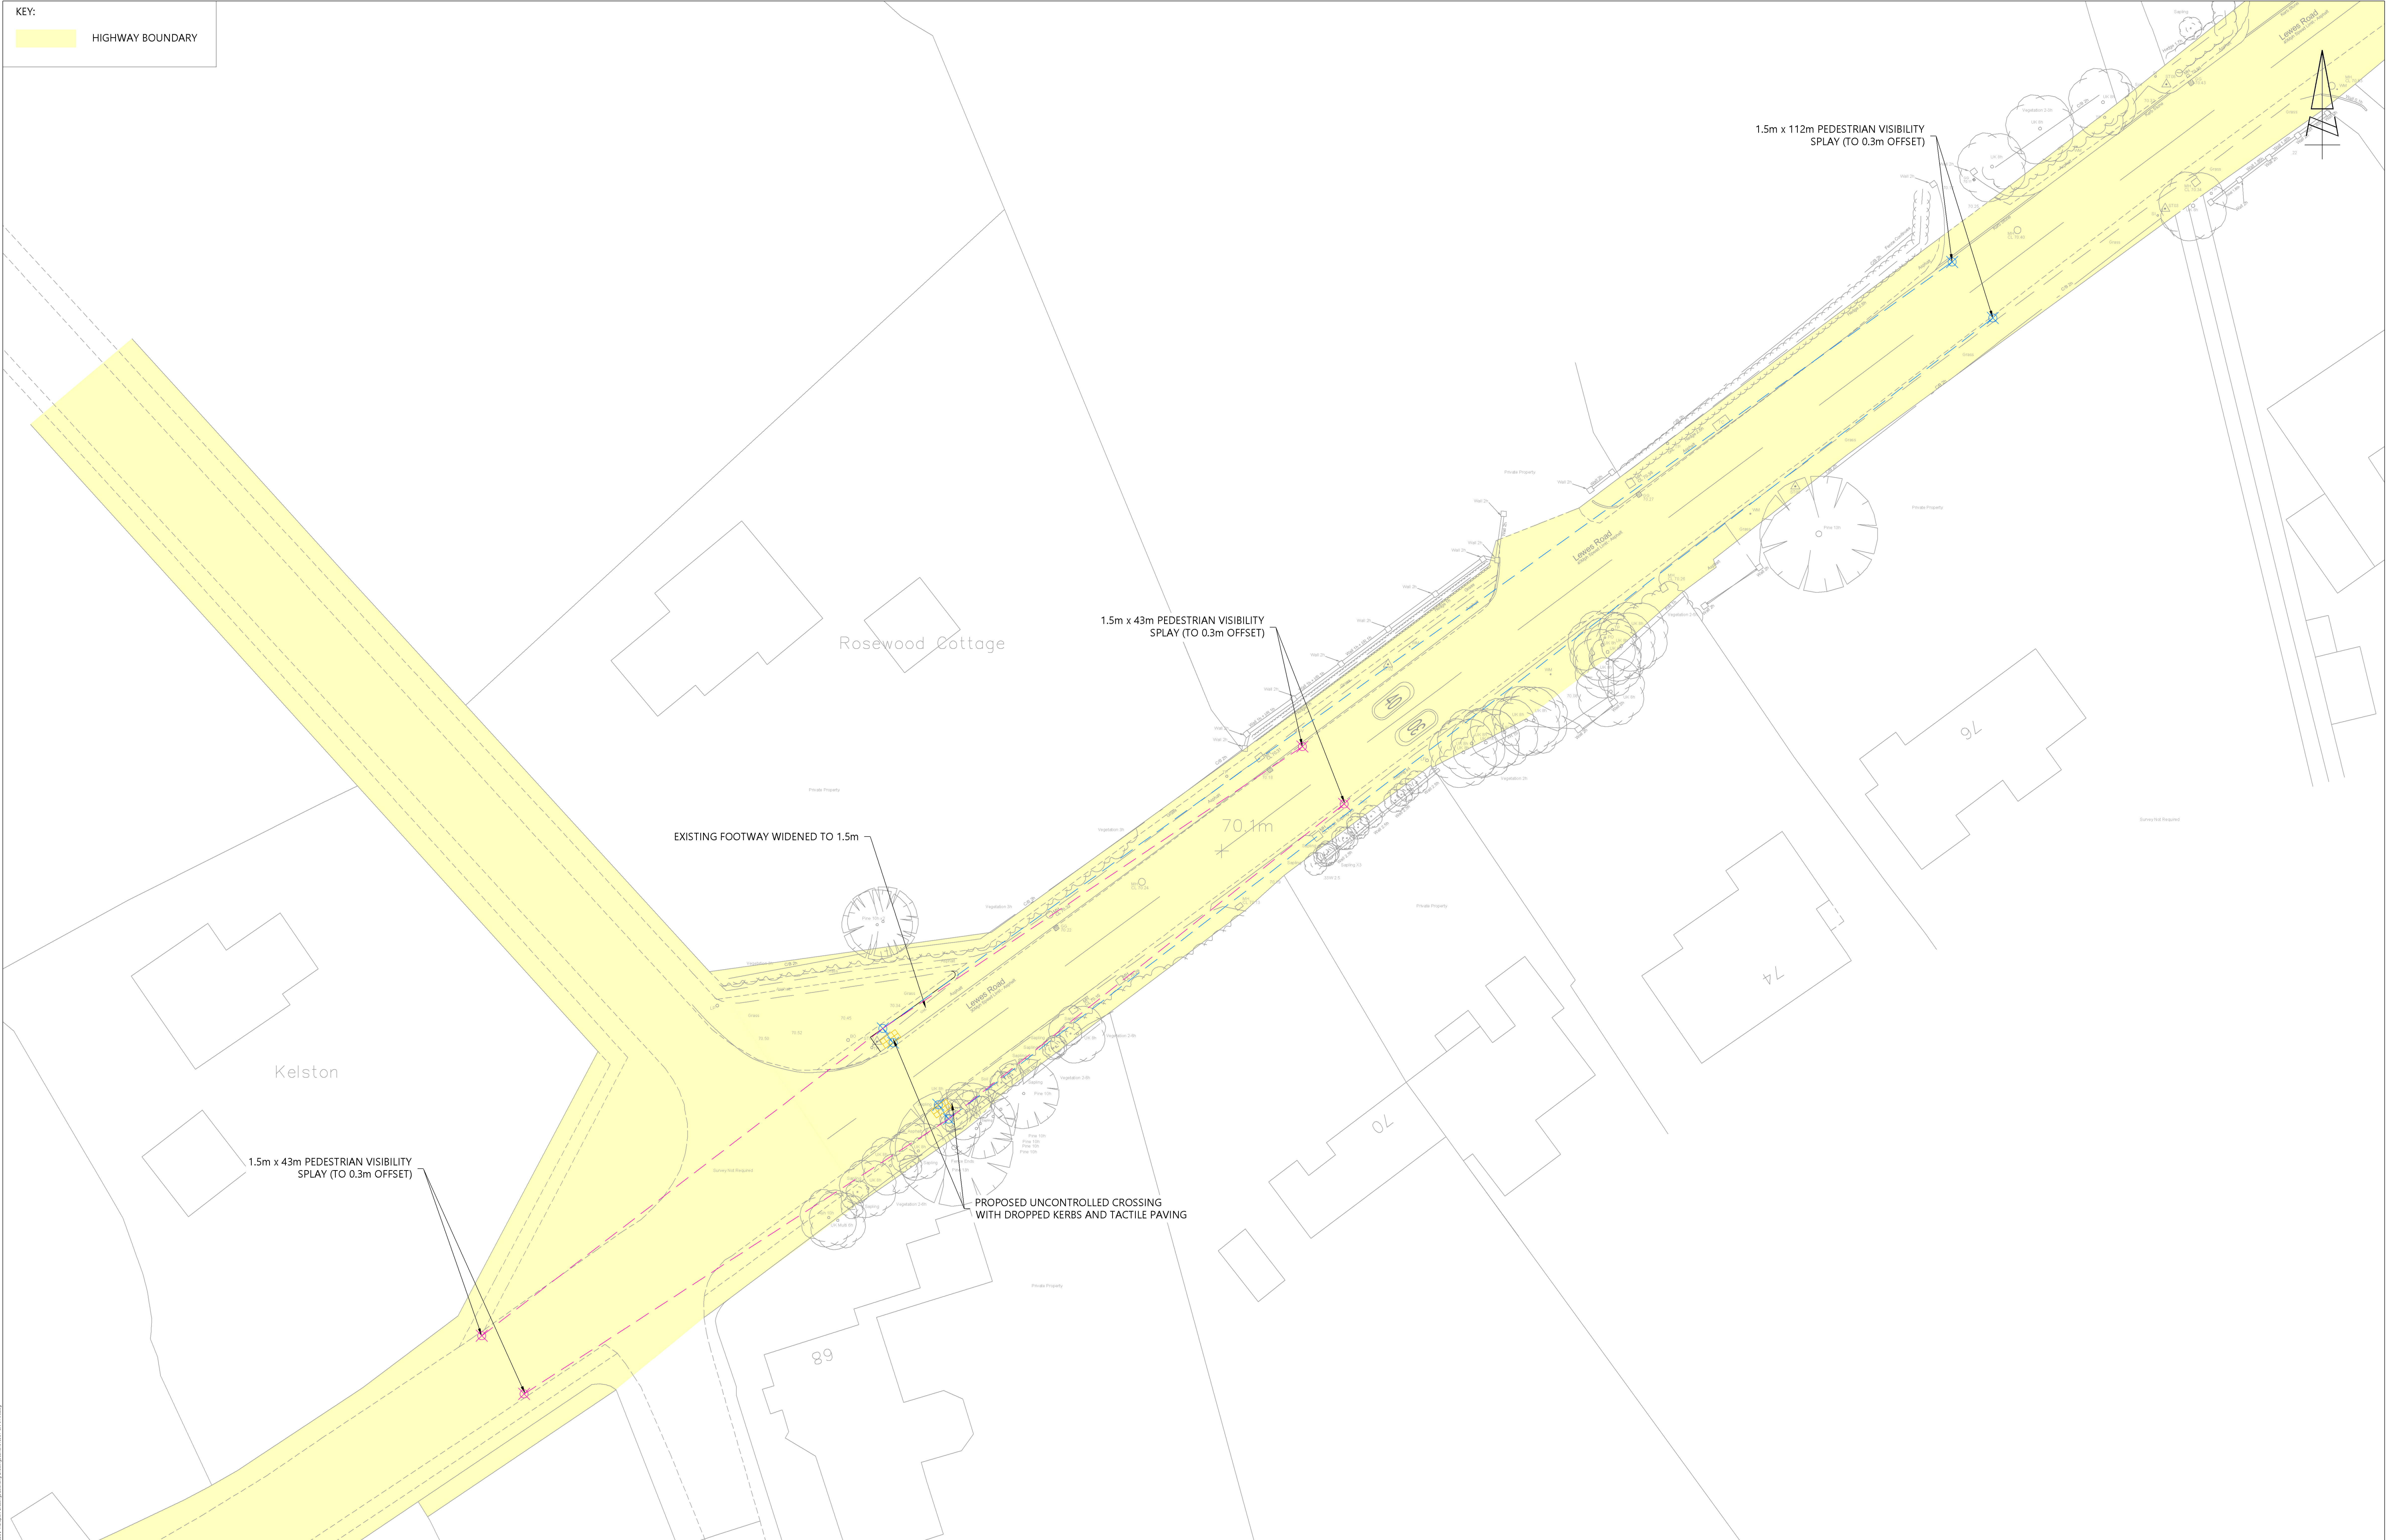



The Square, Basing View,
Basingstoke, Hampshire, RG21 4EB
www.i-transport.co.uk

Tel: 01256 898366

SCALE BAR @ 1:250

0 1 2 5 10 25

REV	DATE	BY	DESCRIPTION	CHK	APP	PROJECT	CURT
A	29/08/24	MM	UNCONTROLLED CROSSING RELOCATED	SC	MG	COLWELL FARM, LEWES ROAD, HAYWARDS HEATH	MILLER HOMES
STATUS			FOR INFORMATION				

TITLE: PROPOSED UNCONTROLLED CROSSING ACROSS LEWES ROAD

DRAWN: MM	CHECKED: BC	APPROVED: MG
PROJECT No: ITB19597	SCALE @ A1: 1:250	DATE: 21.08.24
DRAWING No: ITB19597-GA-011		REV: A