


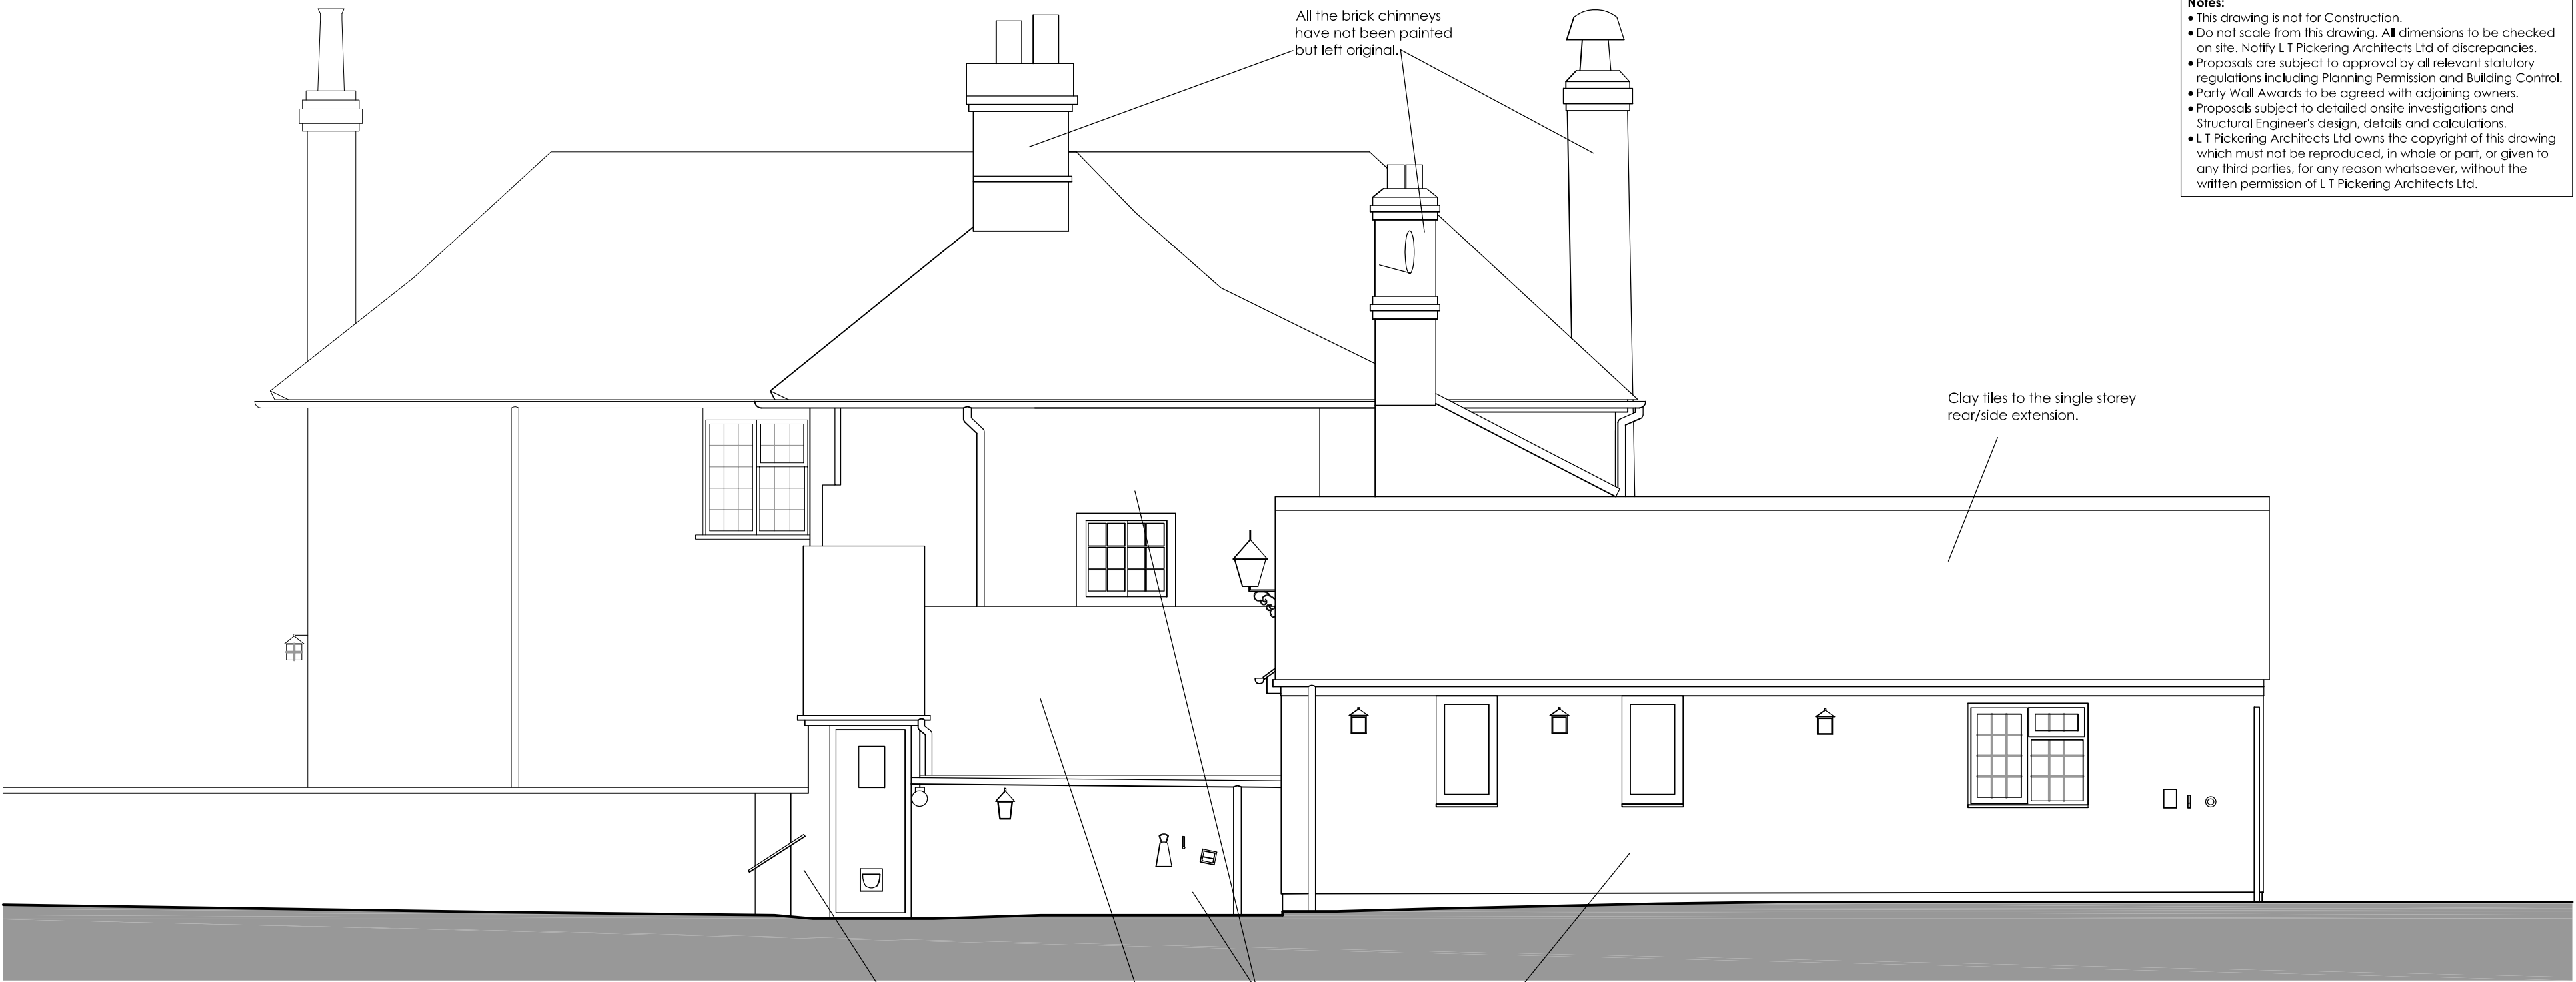

Existing South Facing Elevation



Existing East Facing Elevation



- Notes:**
- This drawing is not for Construction.
  - Do not scale from this drawing. All dimensions to be checked on site. Notify L.T Pickering Architects Ltd of discrepancies.
  - Proposals are subject to approval by all relevant statutory regulations including Planning Permission and Building Control.
  - Party Wall Awards to be agreed with adjoining owners.
  - Proposals subject to detailed onsite investigations and Structural Engineer's design, details and calculations.
  - L.T Pickering Architects Ltd owns the copyright of this drawing which must not be reproduced, in whole or part, or given to any third parties, for any reason whatsoever, without the written permission of L.T Pickering Architects Ltd.



Existing North Facing Elevation



Existing West Facing Elevation (Scaled 1:50)

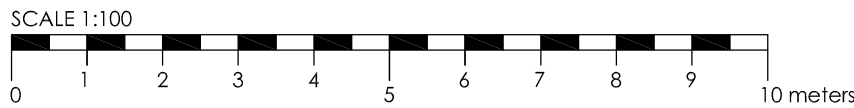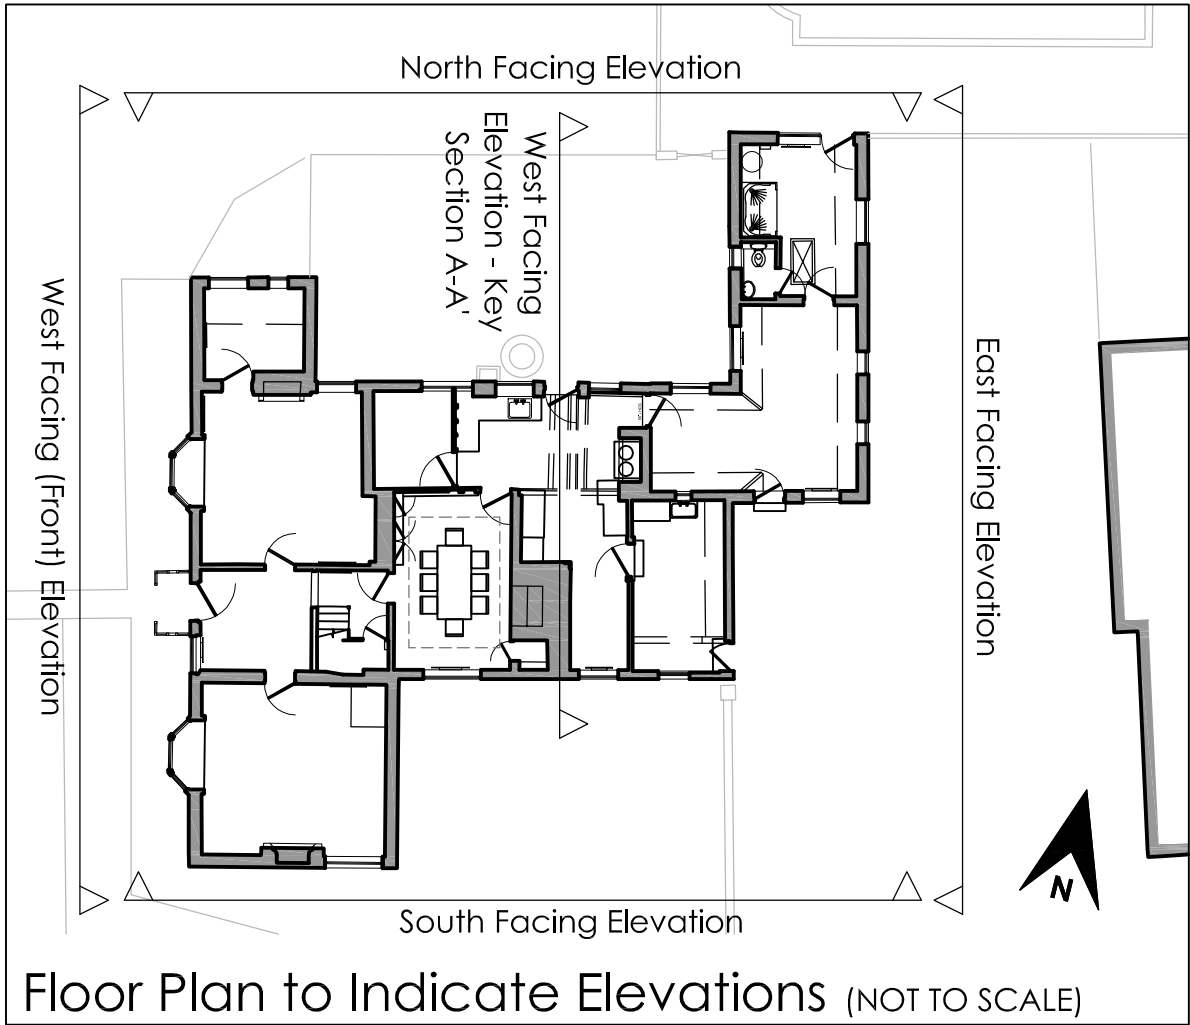

Existing South Facing Elevation (Scaled 1:100)



Existing West Facing (Front) Elevation (Scaled 1:100)

|   |                                                 |
|---|-------------------------------------------------|
| Revision   | - - -                                           |
| Project   | Shepherds Farm, Crawley Down, RH10 4HQ.         |
| Drawing   | Existing Elevations                             |
|   | Issued for Planning and Listed Building Consent |
| Date   | Dec 2024                                        |
| Scale   | As Noted @ A1                                   |
| Dwg   | 0491 EX 35                                      |
| <b>L T Pickering Architects Ltd.</b>                                                                                        |                                                 |
| A 53 New Heritage Way, Lewes, BN8 4GD W <a href="http://www.ltparchitects.co.uk">www.ltparchitects.co.uk</a> T 01825 723005 |                                                 |