


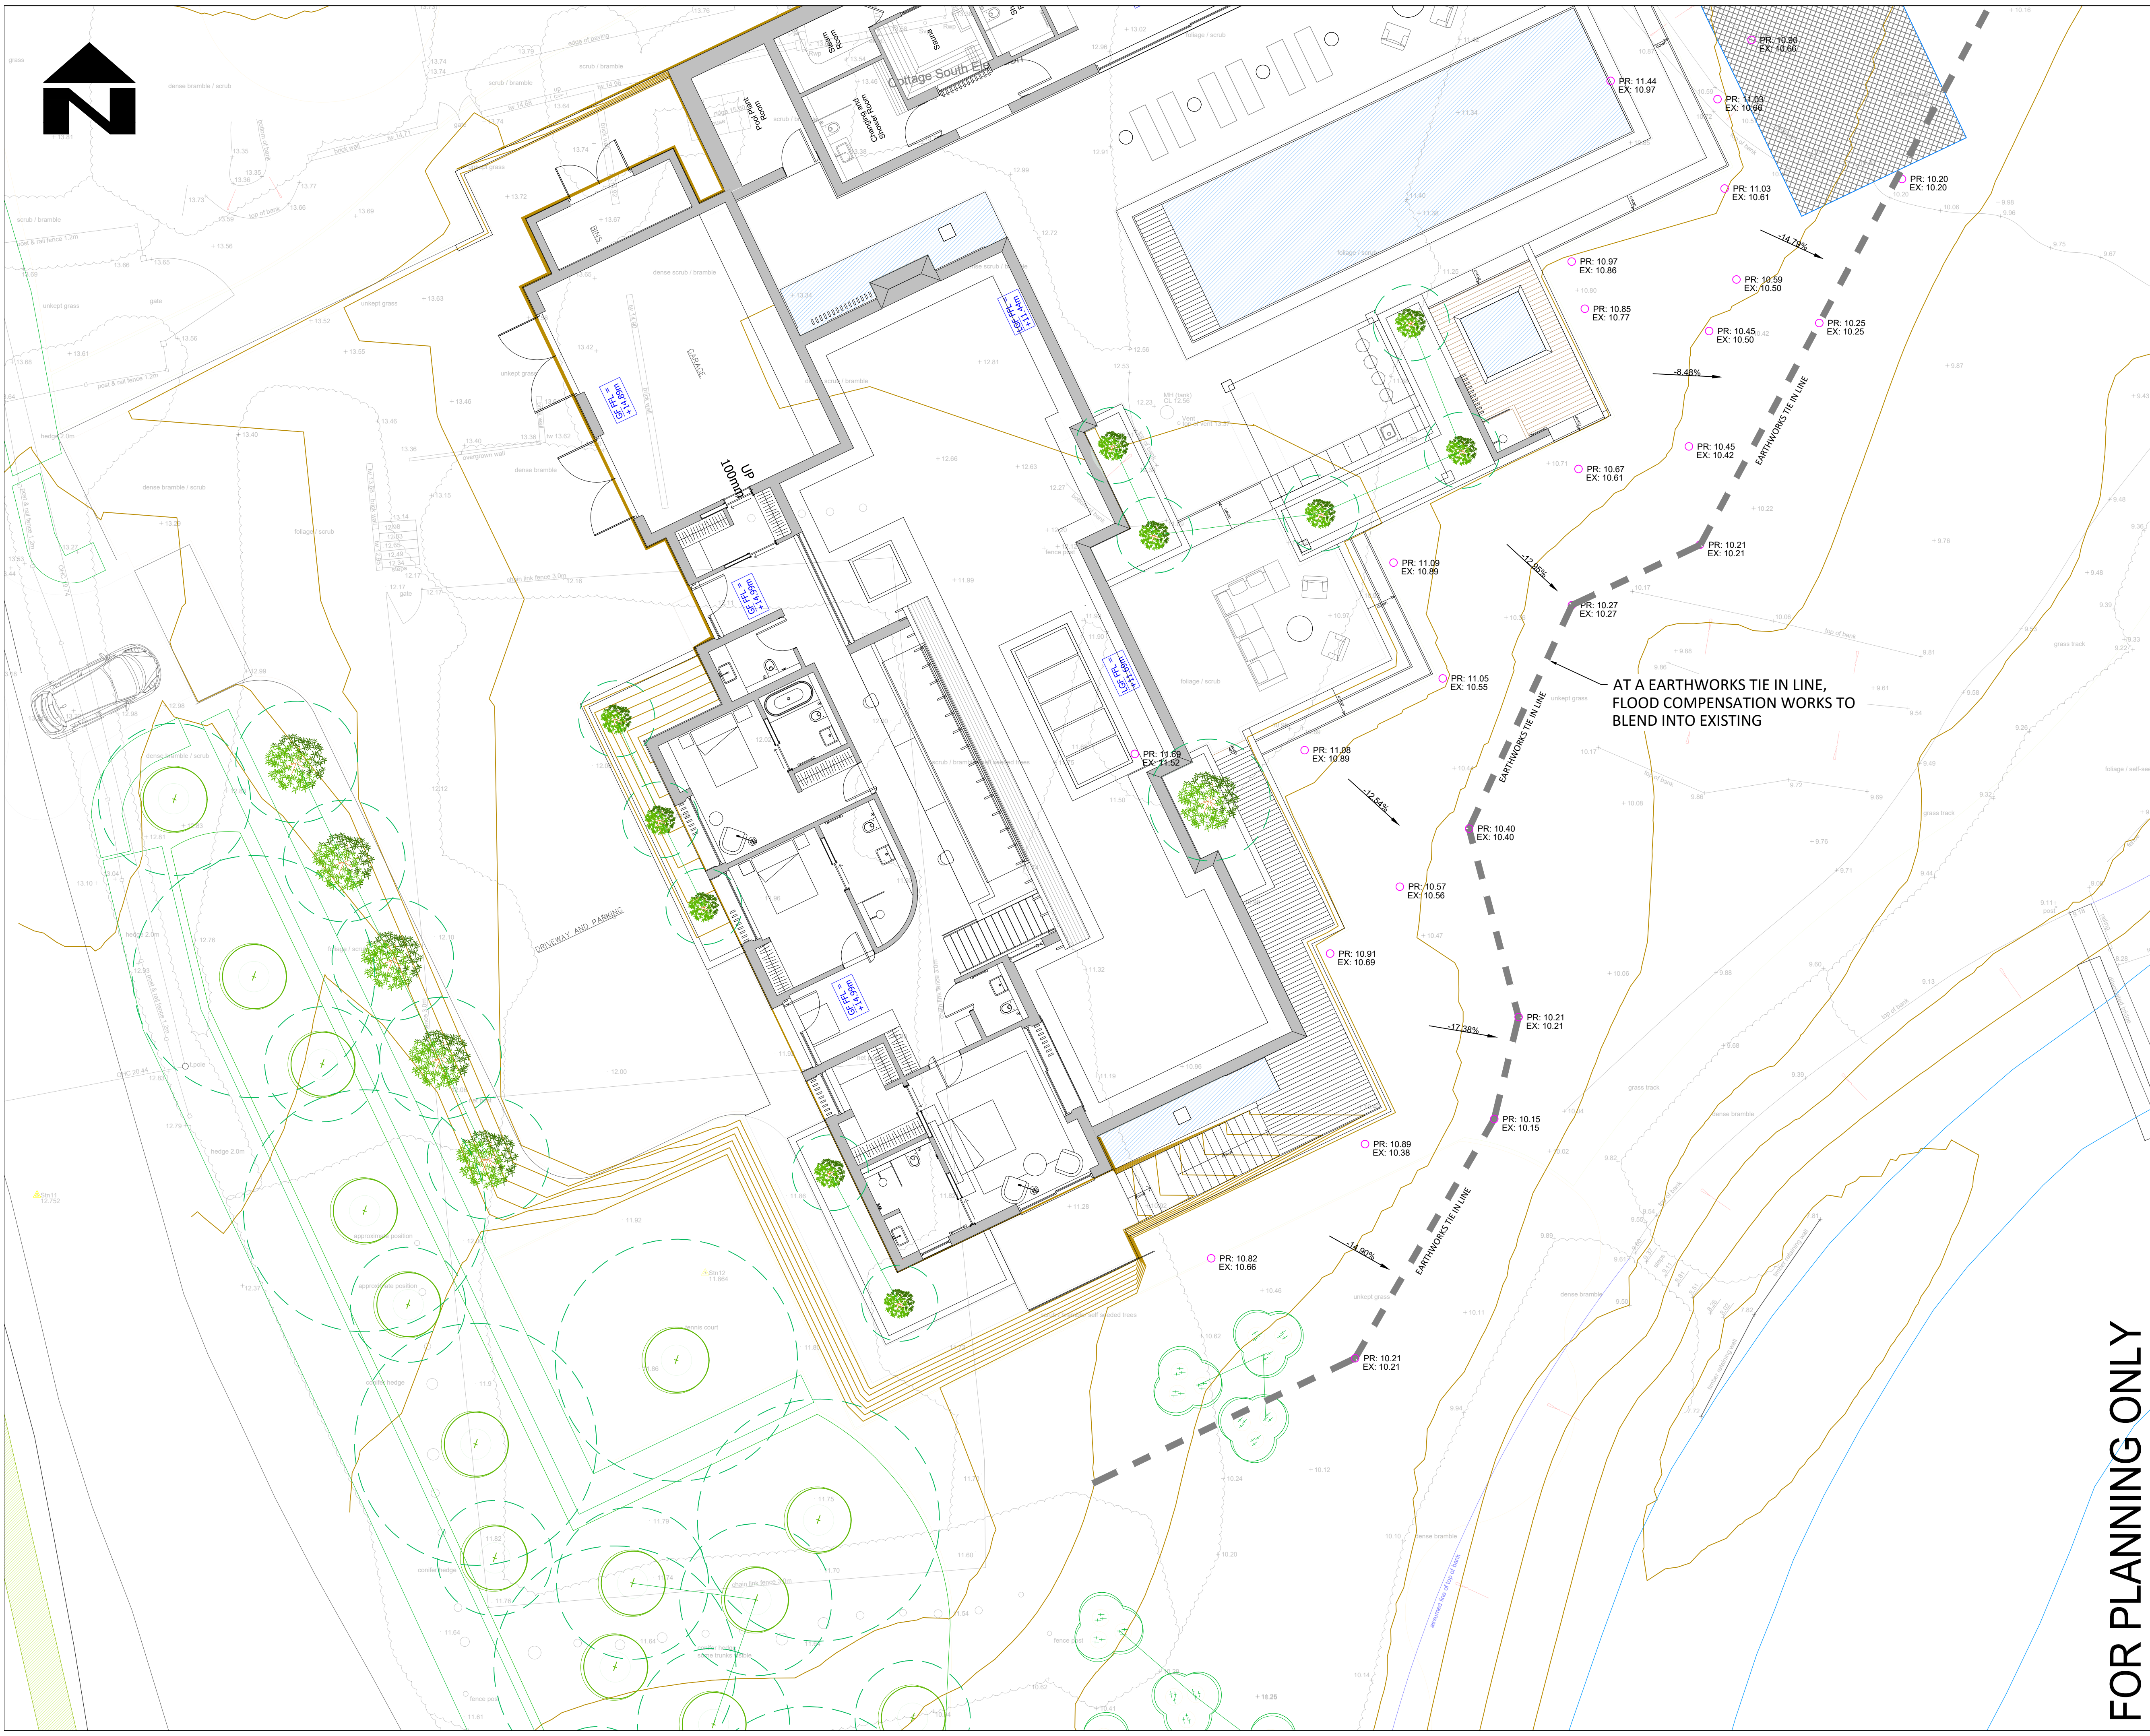

- |                                                           |                                                                                 |
|-----------------------------------------------------------|---------------------------------------------------------------------------------|
| Prefixed to drawing numbers shall signify the following:- |                                                                                 |
| PL = PLANNING                                             | Shall not be used for contract or construction purposes                         |
| P = PRELIMINARY                                           | Shall not be used for contract or construction purposes                         |
| T = TENDER                                                | Shall not be used for construction purposes                                     |
| C = CONSTRUCTION                                          | These are the <u>only</u> drawings that shall be used for construction purposes |
| R = RECORD                                                | Record of actual completed work                                                 |



|                                                                                           |                             |                          |          |
|-------------------------------------------------------------------------------------------|-----------------------------|--------------------------|----------|
| CLIENT                                                                                    |                             |                          |          |
| ARCHITECT                                                                                 |                             |                          |          |
| JOB TITLE<br><br>Riverside, Twineham                                                      |                             |                          |          |
| DRAWING TITLE<br><br>Proposed Flood Compensation Area<br>and External Levels Sheet 1 of 2 |                             |                          |          |
| DRAWN<br><br>RH                                                                           | ENGINEER<br><br>Ryan Hofman | CHECKED                  | APPROVED |
| DATE<br><br>May 2025                                                                      | SCALE @ A1<br><br>1:100     |                          |          |
| JOB No.<br><br>C2371                                                                      | STATUS                      | DRAWING No.<br><br>FL-02 | REV.     |