

INDICATIVE PLANT SCHEDULE				
TREES				
Planted at marked position each with two post and timber crossbar installed with arb strapping and clear spiral rabbit guard.				
QUANTITY	SPECIES	TYPE	HEIGHT cm	GIRTH
30 No.	Corylus avellana	Multi-stem	175-200cm	CG
7 No.	Malus sylvestris	Std	350-450cm	12-14cm
1 No.	Prunus cerasifera 'Nigra'	Std	350-450	12-14cm
9 No.	Quercus robur	Std	350-450	12-14cm
10 No.	Sorbus aucuparia	Std	250-350cm	10-12cm

LARGE SHRUB - MULTI-STEM				
Planted at marked position each with a single post system.				
QUANTITY	SPECIES	TYPE	HEIGHT cm	TYPE
6 No.	Osmanthus aquifolium	Multi-stem	150-160cm	CG

SPECIMEN SHRUB				
Planted at marked position each with a single post system.				
QUANTITY	SPECIES	TYPE	HEIGHT cm	SIZE
10 No.	Viburnum tinus 'Eve Price'	Multi-stem	100-125cm	45lt

UK NATIVE MIXED SPECIES HEDGE - Double Width 48 linear metres				
Staggered quadruple rows. 10 plants per linear metre. Planting in species groups of 3 excluding Ilex, Lonicera and Rosa. All whip planting to be installed with Bio-Earth Biodegradable Plastic-Free Tree Shelter Guard and cane with the exception of Ilex, Lonicera and Rosa which should be installed with plastic mesh guard and sawn timber stake. Much application to base of hedge.				
PERCENTAGE	QUANTITY	SPECIES	HEIGHT cm	TYPE
5%	24 No.	Carpinus betulus	90-120	BR
5%	24 No.	Cornus sanguinea	60-80	BR
20%	96 No.	Corylus avellana	60-80	BR
45%	216 No.	Crataegus monogyna	90-120	BR
15%	72 No.	Ilex aquifolium	20-30	CG
2%	9 No.	Lonicera periclymenum	60-80	CG
5%	24 No.	Malus sylvestris	40-60	BR
3%	15 No.	Rosa canina	40-60	BR
Stock Total: 480				

UK NATIVE MIXED SPECIES HEDGE - Total length: 96 linear metres				
Staggered double row. 5 plants per linear metre. Planting in species groups of 3 excluding Ilex, Lonicera and Rosa. All whip planting to be installed with Bio-Earth Biodegradable Plastic-Free Tree Shelter Guard and cane with the exception of Ilex, Lonicera and Rosa which should be installed with plastic mesh guard and sawn timber stake. Much application to base of hedge.				
PERCENTAGE	QUANTITY	SPECIES	HEIGHT cm	TYPE
5%	24 No.	Carpinus betulus	90-120	BR
5%	24 No.	Cornus sanguinea	60-80	BR
20%	96 No.	Corylus avellana	60-80	BR
45%	216 No.	Crataegus monogyna	90-120	BR
15%	72 No.	Ilex aquifolium	20-30	CG
2%	9 No.	Lonicera periclymenum	60-80	CG
5%	24 No.	Malus sylvestris	40-60	BR
3%	15 No.	Rosa canina	40-60	BR
Stock Total: 475				


SINGLE SPECIES UK NATIVE HEDGE - Total length: 46 linear metres				
QUANTITY	SPECIES	HEIGHT cm	SIZE	TYPE
205 No.	Taxus baccata	40-60	-	RB
(Staggered row - 5 per metre)				

UK NATIVE SPECIES BUFFER PLANTING - Total approx. area: 470 m²				
Mixture of UK native tree, shrub and scrub species. Planting at 1m centres. Each whip installed with sawn timber stake and black mesh shrub guard. Planting in species groups of 3 excluding Lonicera. Under story seeding of WOODLAND SHADE SEED MIX.				
PERCENTAGE	QUANTITY	SPECIES	HEIGHT cm	TYPE
20%	84 No.	Cornus sanguinea	60-80	BR
10%	47 No.	Corylus avellana	40-60	BR
15%	70 No.	Crataegus monogyna	60-80	BR
20%	47 No.	Ilex aquifolium	20-30	CG
15%	70 No.	Ligustrum vulgare	60-80	BR
05%	24 No.	Lonicera periclymenum	60-80	CG
05%	24 No.	Malus sylvestris	40-60	BR
20%	94 No.	Rosa canina	40-60	BR
Stock Total: 470				

INDICATIVE SHRUBS & HERBACEOUS PERENNIALS				
All planting areas to be dressed in Medium Grade ornamental bark following planting.				
SPECIES	HEIGHT cm	SIZE	TYPE	SPACING mm
Agapanthus campanulatus 'Cobalt Blue'	20-30	2lt	CG	600
Anemone x hybrida 'September Charm'	15-20	1lt	CG	600
Aquilegia vulgaris var. stellata Ruby Pot	20-30	2lt	CG	600
Bergenia cordifolia 'Silverleaf'	30-40	2lt	CG	600
Crocusmia orange pekoe	30-40	3lt	CG	600
Crocusmia x crocosmifolia Emily McKenzie'	20-30	2lt	CG	600
Eriogon Quakeress	10-30	1lt	CG	600
Euphorbia seguieriana	20-30	1lt	CG	600
Euphorbia characias subsp. wulfenii	30-40	2lt	CG	800
Erysimum Bowler's Mauve'	20-30	2lt	CG	400
Geranium hybrid Johnsons Blue	20-30	2lt	CG	400
Geranium orion	20-30	2lt	CG	600
Hebe 'Caledonia'	30-40	3lt	CG	600
Hebe Red Edge	20-30	2lt	CG	400
Hebebronze niger	20-30	2lt	CG	400
Heuchera 'Caramel'	15-20	2lt	CG	400
Heuchera Plum Pudding	15-20	2lt	CG	400
Hydrangea paniculata 'Little Lime'	40-60	5lt	CG	600
Hydrangeaphyllum telephium 'Autumn Joy'	20-30	2lt	CG	400
Lavandula angustifolia 'Hidcote'	20-30	2lt	CG	400
Nepeta italica	20-30	1lt	CG	400
Osmanthus burkwoodii	30-40	2lt	CG	800
Pachysandra terminalis	10-15	2lt	CG	400
Papaver nudifragum	10-20	1lt	CG	800
Penicstera affinis 'Darjeeling Red'	20-30	2lt	CG	400
Phormium 'Jester'	60-80	5lt	CG	800
Pinus mugo 'Laurir'	40-60	5lt	CG	800
Pinus sylvestris 'Waterer'	40-60	5lt	CG	800
Pittosporum tenuifolium 'Tom Thumb'	30-40	3lt	CG	800
Pittosporum tenuifolium 'Golf Ball'	30-40	5lt	CG	800
Pittosporum tobiana 'Nanum'	30-40	2lt	CG	600
Potentilla fruticosa 'Moltcowood'	40-60	2lt	CG	800
Potentilla fruticosa 'Tangerine'	40-60	2lt	CG	800
Rosa Kent	30-40	2lt	CG	600
Rosa Kew Garden [David Austin]	30-40	3lt	CG	800
Rudbeckia fulgida var. 'sylvatica Goldsturm'	30-40	3lt	CG	800
Salvia 'Amistad'	20-30	2lt	CG	800
Sedum Autumn Joy	20-30	2lt	CG	400
Stemmia x confusa 'Kew Green'	30-40	5lt	CG	800
Tiarella 'Spring Symphony'	20-30	2lt	CG	400
Verbena bonariensis 'Lollipop'	30-40	2lt	CG	600
Verbena officinalis var. grandiflora Bampton	30-40	2lt	CG	600
Veronicastrum virginicum 'Diane'	20-30	2lt	CG	600
Vinca major 'Variegata'	20-30	2lt	CG	400
GRASSES	HEIGHT cm	SIZE	TYPE	SPACING mm
Anemanthe lessionana	30-40	3lt	CG	600
Carex divisa	20-30	2lt	CG	600
Luzula Snowflakes	20-30	2lt	CG	600
Molinia caerulea 'Poul Petersen'	40-60	2lt	CG	600
FERNS	HEIGHT	SIZE	TYPE	SPACING
Asplenium scolopendrium	20-30	2lt	CG	600
Dryopteris erythrosora 'Brilliance'	20-30	2lt	CG	600
Dryopteris filix-mas	30-40	5lt	CG	800
Polypodium vulgare	10-20	2lt	CG	400

levels

EXISTING LEVELS

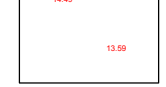

PROPOSED LEVELS



TREE & SHRUB PLANTING PROJECTED CANOPY COVER AREA SCHEDULE						
QUANTITY	SPECIES	HEIGHT cm (@ PLANTING)	GIRTH cm (@ PLANTING)	PROJECTED CANOPY COVER AREA m² (@ 25yrs)		
7 No.	Malus sylvestris	350-450	Std	12-14	CG	18.90 m²
1 No.	Prunus cerasifera 'Nigra'	350-450	Std	12-14	CG	19.8 m²
9 No.	Quercus robur	350-450	Std	12-14	CG	49.7 m²
10 No.	Sorbus aucuparia	250-350	Std	10-12	CG	11.03 m²
6 No.	Osmanthus aquifolium	150-160	Multi-stem	-	CG	12.5 m²
10 No.	Viburnum tinus 'Eve Price'	100-125	Multi-stem	-	CG	4.9 m²

475 No. UK NATIVE SPECIES HEDGE - 95 linear metres

WILDFLOWER GRASS MEADOW		
[Wildflower Turf - Meadowscape Pro™ system]		
Product Code: Meadowscape Pro-Landscape-34		
Area: 435 m²		
Mix made up of 34 UK native wildflowers and grasses, minimum 75% wildflowers.		
[NON REGULAR MANAGEMENT OF GRASSLAND PROPOSED]		

120 No. UK NATIVE SPECIES HEDGE - Double Width 12 linear metres

25 No. Taxus baccata HEDGE - 5 linear metres

25 No. Taxus baccata HEDGE - 5 linear metres

180 No. Taxus baccata HEDGE - 36 linear metres

1 No. Quercus robur @ 350-450cm 12-14cm Std

1 No. Sorbus aucuparia @ 250-350cm 10-12cm Std

1 No. Quercus robur @ 350-450cm 12-14cm Std

1 No. Sorbus aucuparia @ 250-350cm 10-12cm Std

1 No. Quercus robur @ 350-450cm 12-14cm Std

































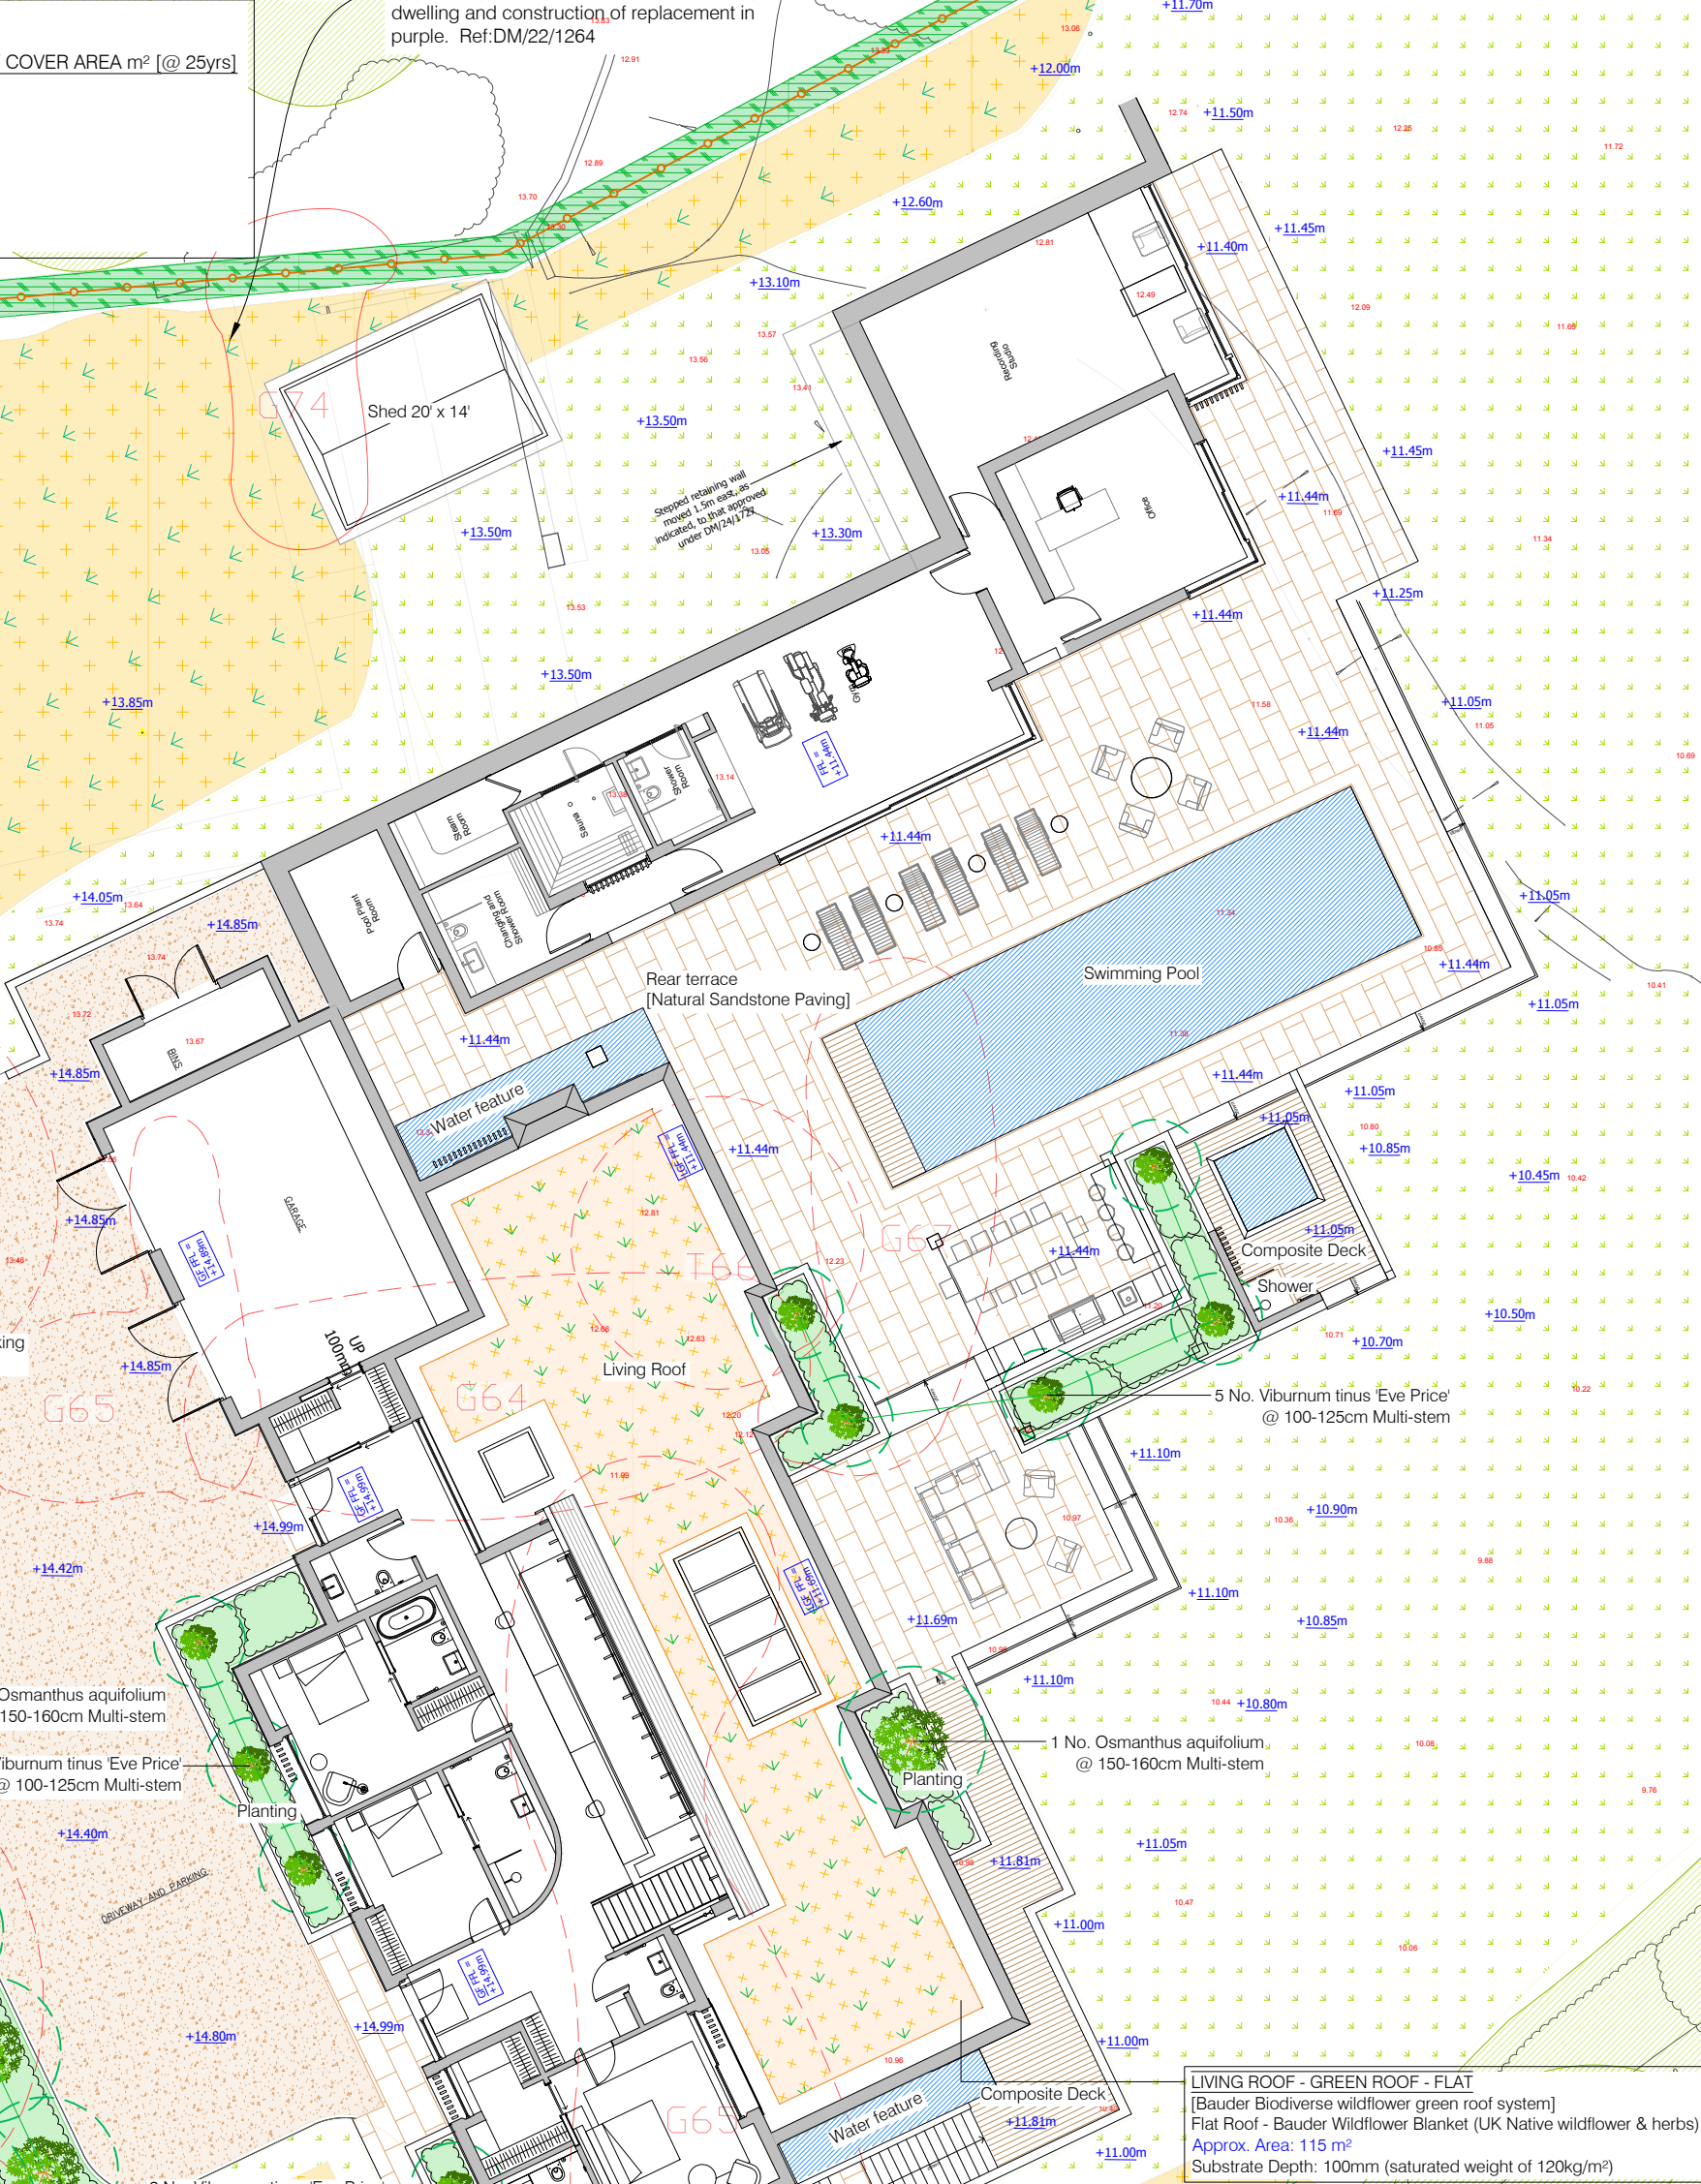

WILDFLOWER GRASS MEADOW		
[Wildflower Turf - Meadowscape Pro™ system]		
Product Code: Meadowscape Pro-Landscape-34		
Area: 1.015 m²		
Mix made up of 34 UK native wildflowers and grasses, minimum 75% wildflowers.		
[NON REGULAR MANAGEMENT OF GRASSLAND PROPOSED]		

