


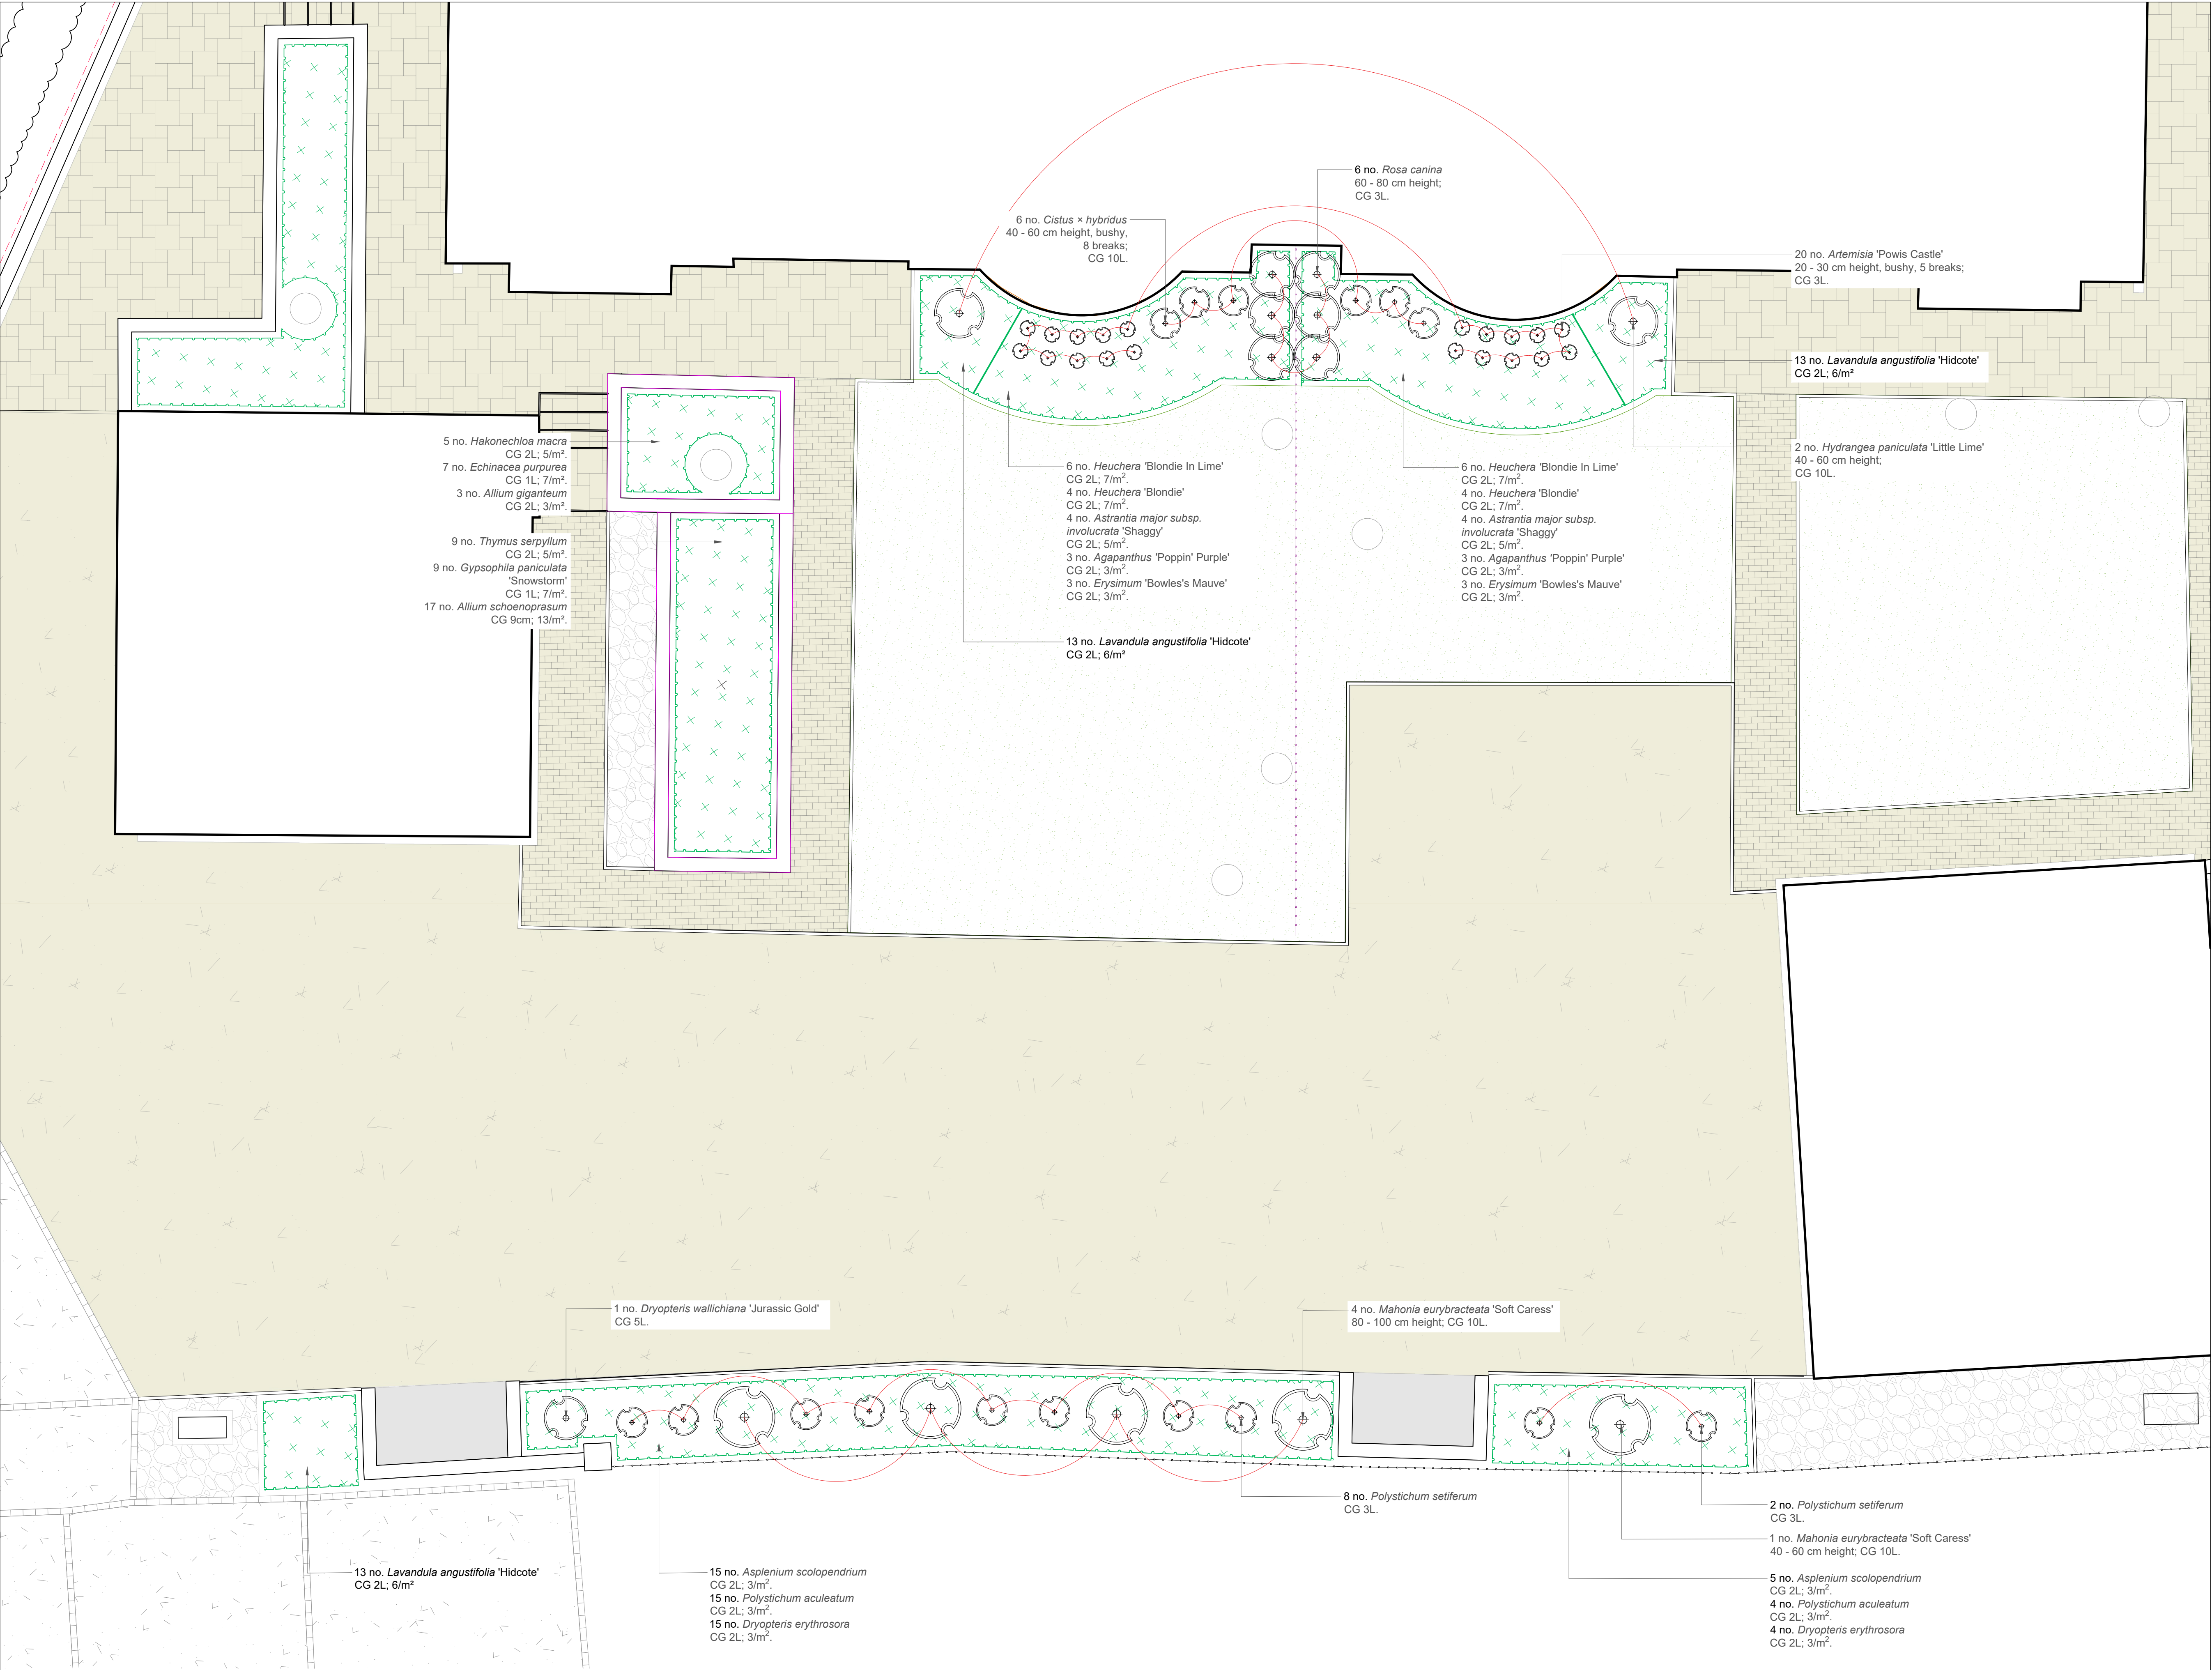

Legend

- Proposed Specimen Planting
- Proposed Tree Planting Location
- Proposed Ornamental Planting
- Proposed Flowering Lawn

Notes:

- To be read in conjunction with accompanying documents produced by the Landscape Architect.
- Not to be used for Contract nor Construction purposes.

PLANNING ISSUE

Rev	Description	Date	Drawn	Appr
01	Planning Issue	10.04.25	GL	KM
00	Planning Issue	03.04.25	GL	KM

LIZARD
Landscape Design and Ecology
The Old Bank, 34 South Street, Tarring, Worthing, West Sussex, BN14 7LH
T. 01903 216033 E. office@lizardlandscape.co.uk W. lizardlandscapeecology.com

Client
Remus Homes
Project Title and Location
Erthingleigh - Phase 1
College Road, Ardingly, Haywards Heath
Drawing Title
Detailed Planting Plan
Scale
1:50@A1
Drawn
GL
Approved
KM
Date
03/04/25
Drawing No
LLD3487-LAN-DWG-201
Revision
01

Detailed Planting Plan
Erthingleigh, College Road, Ardingly, Haywards Heath – Phase 1