


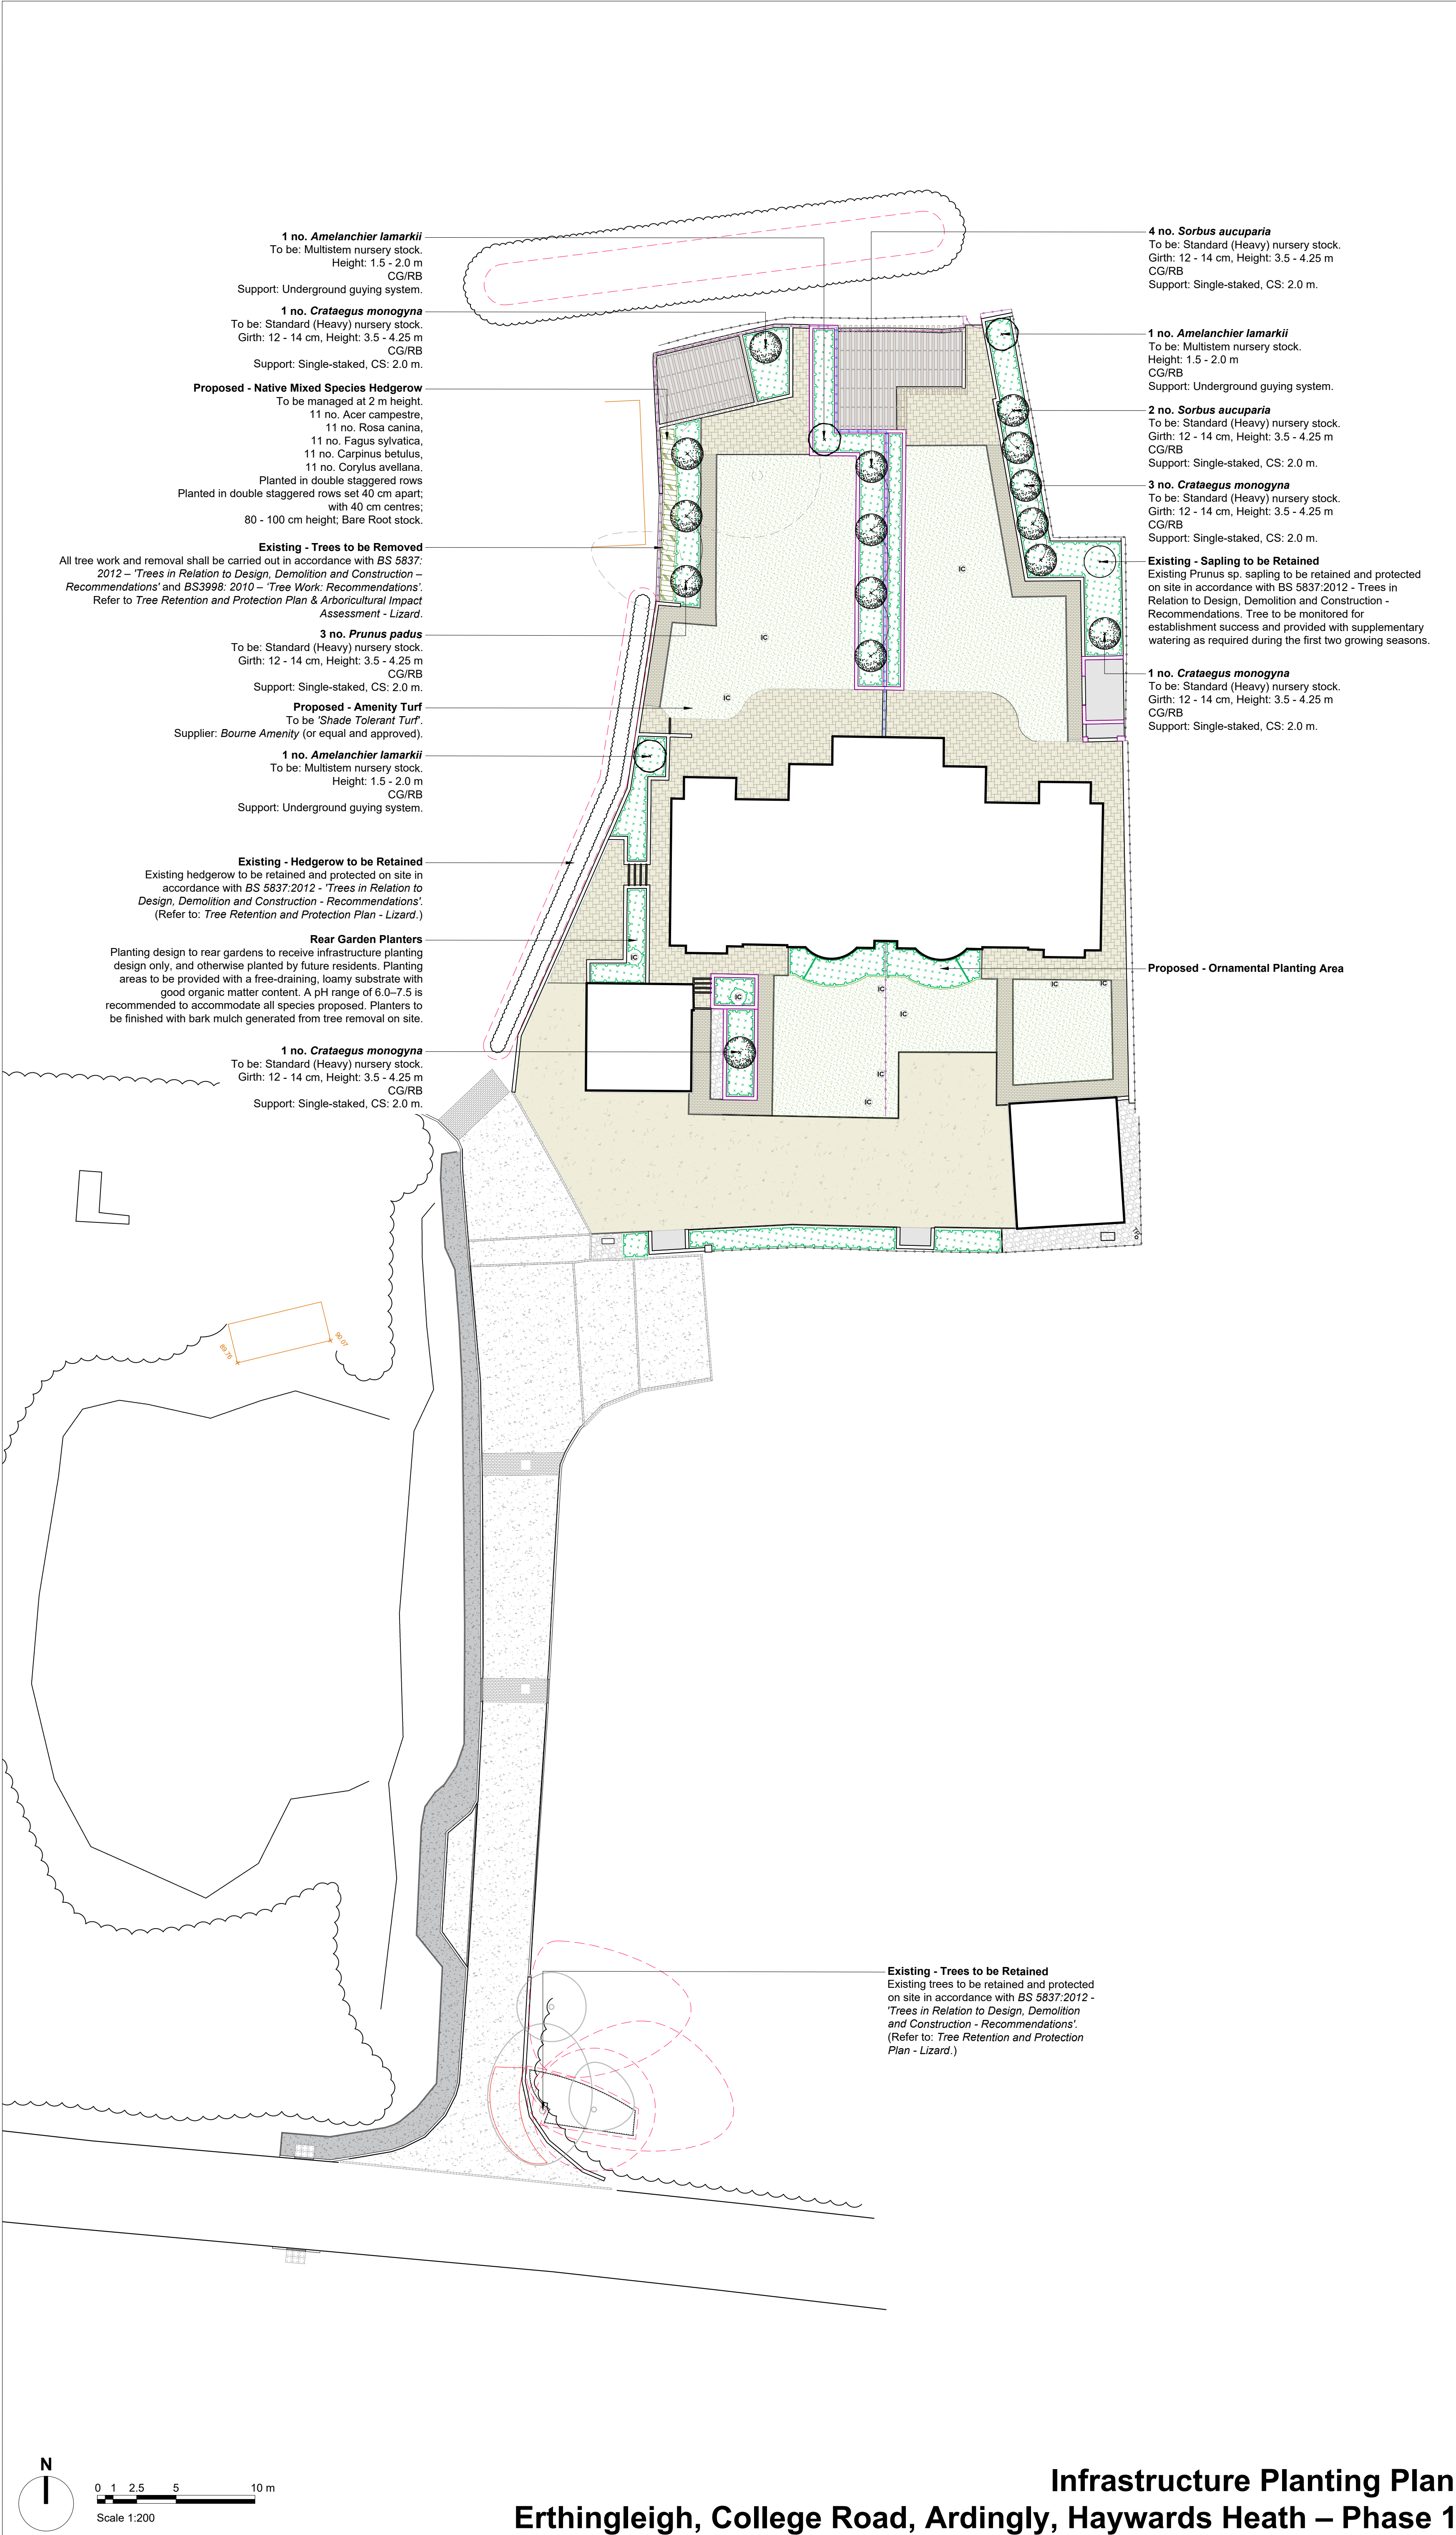

Legend

Existing Trees to be Retained and Protected
Existing mature trees with Root Protection Areas to be retained and protected on site in accordance with BS 5837:2012 - 'Trees in Relation to Design, Demolition and Construction - Recommendations'.

Existing Vegetation to be Retained

Existing Trees To be Removed

Proposed Soft Landscape

Feature Trees

Native Trees

Native Mixed Species Hedgerow

Ornamental Planting

Private Amenity Lawn Turf

Notes:

1. To be read in conjunction with accompanying documents produced by the Landscape Architect.

2. Not to be used for Contract nor Construction purposes.

PLANNING ISSUE

Rev	Description	Date	Drawn	Appr
01	Planning Issue	10.06.25	GL	KM
00	Planning Issue	03.04.25	GL	KM

LIZARD
Landscape Design and Ecology

The Old Bank, 34 South Street, Tarring, Worthing, West Sussex, BN14 7LH
T: 01903 216033 E: office@lizardlandscape.co.uk W: lizardlandscapeecology.com

Client:
Remus Homes
Project Title and Location:
Erthingleigh - Phase 1
College Road, Ardingly, Haywards Heath

Drawing Title:
Infrastructure Planting Plan

Scale	Drawn	Approved	Date
1:200@A1	GL	KM	03/04/25

Drawing No	Revision
LLD3487-LAN-DWG-200	01

Infrastructure Planting Plan

Erthingleigh, College Road, Ardingly, Haywards Heath – Phase 1