


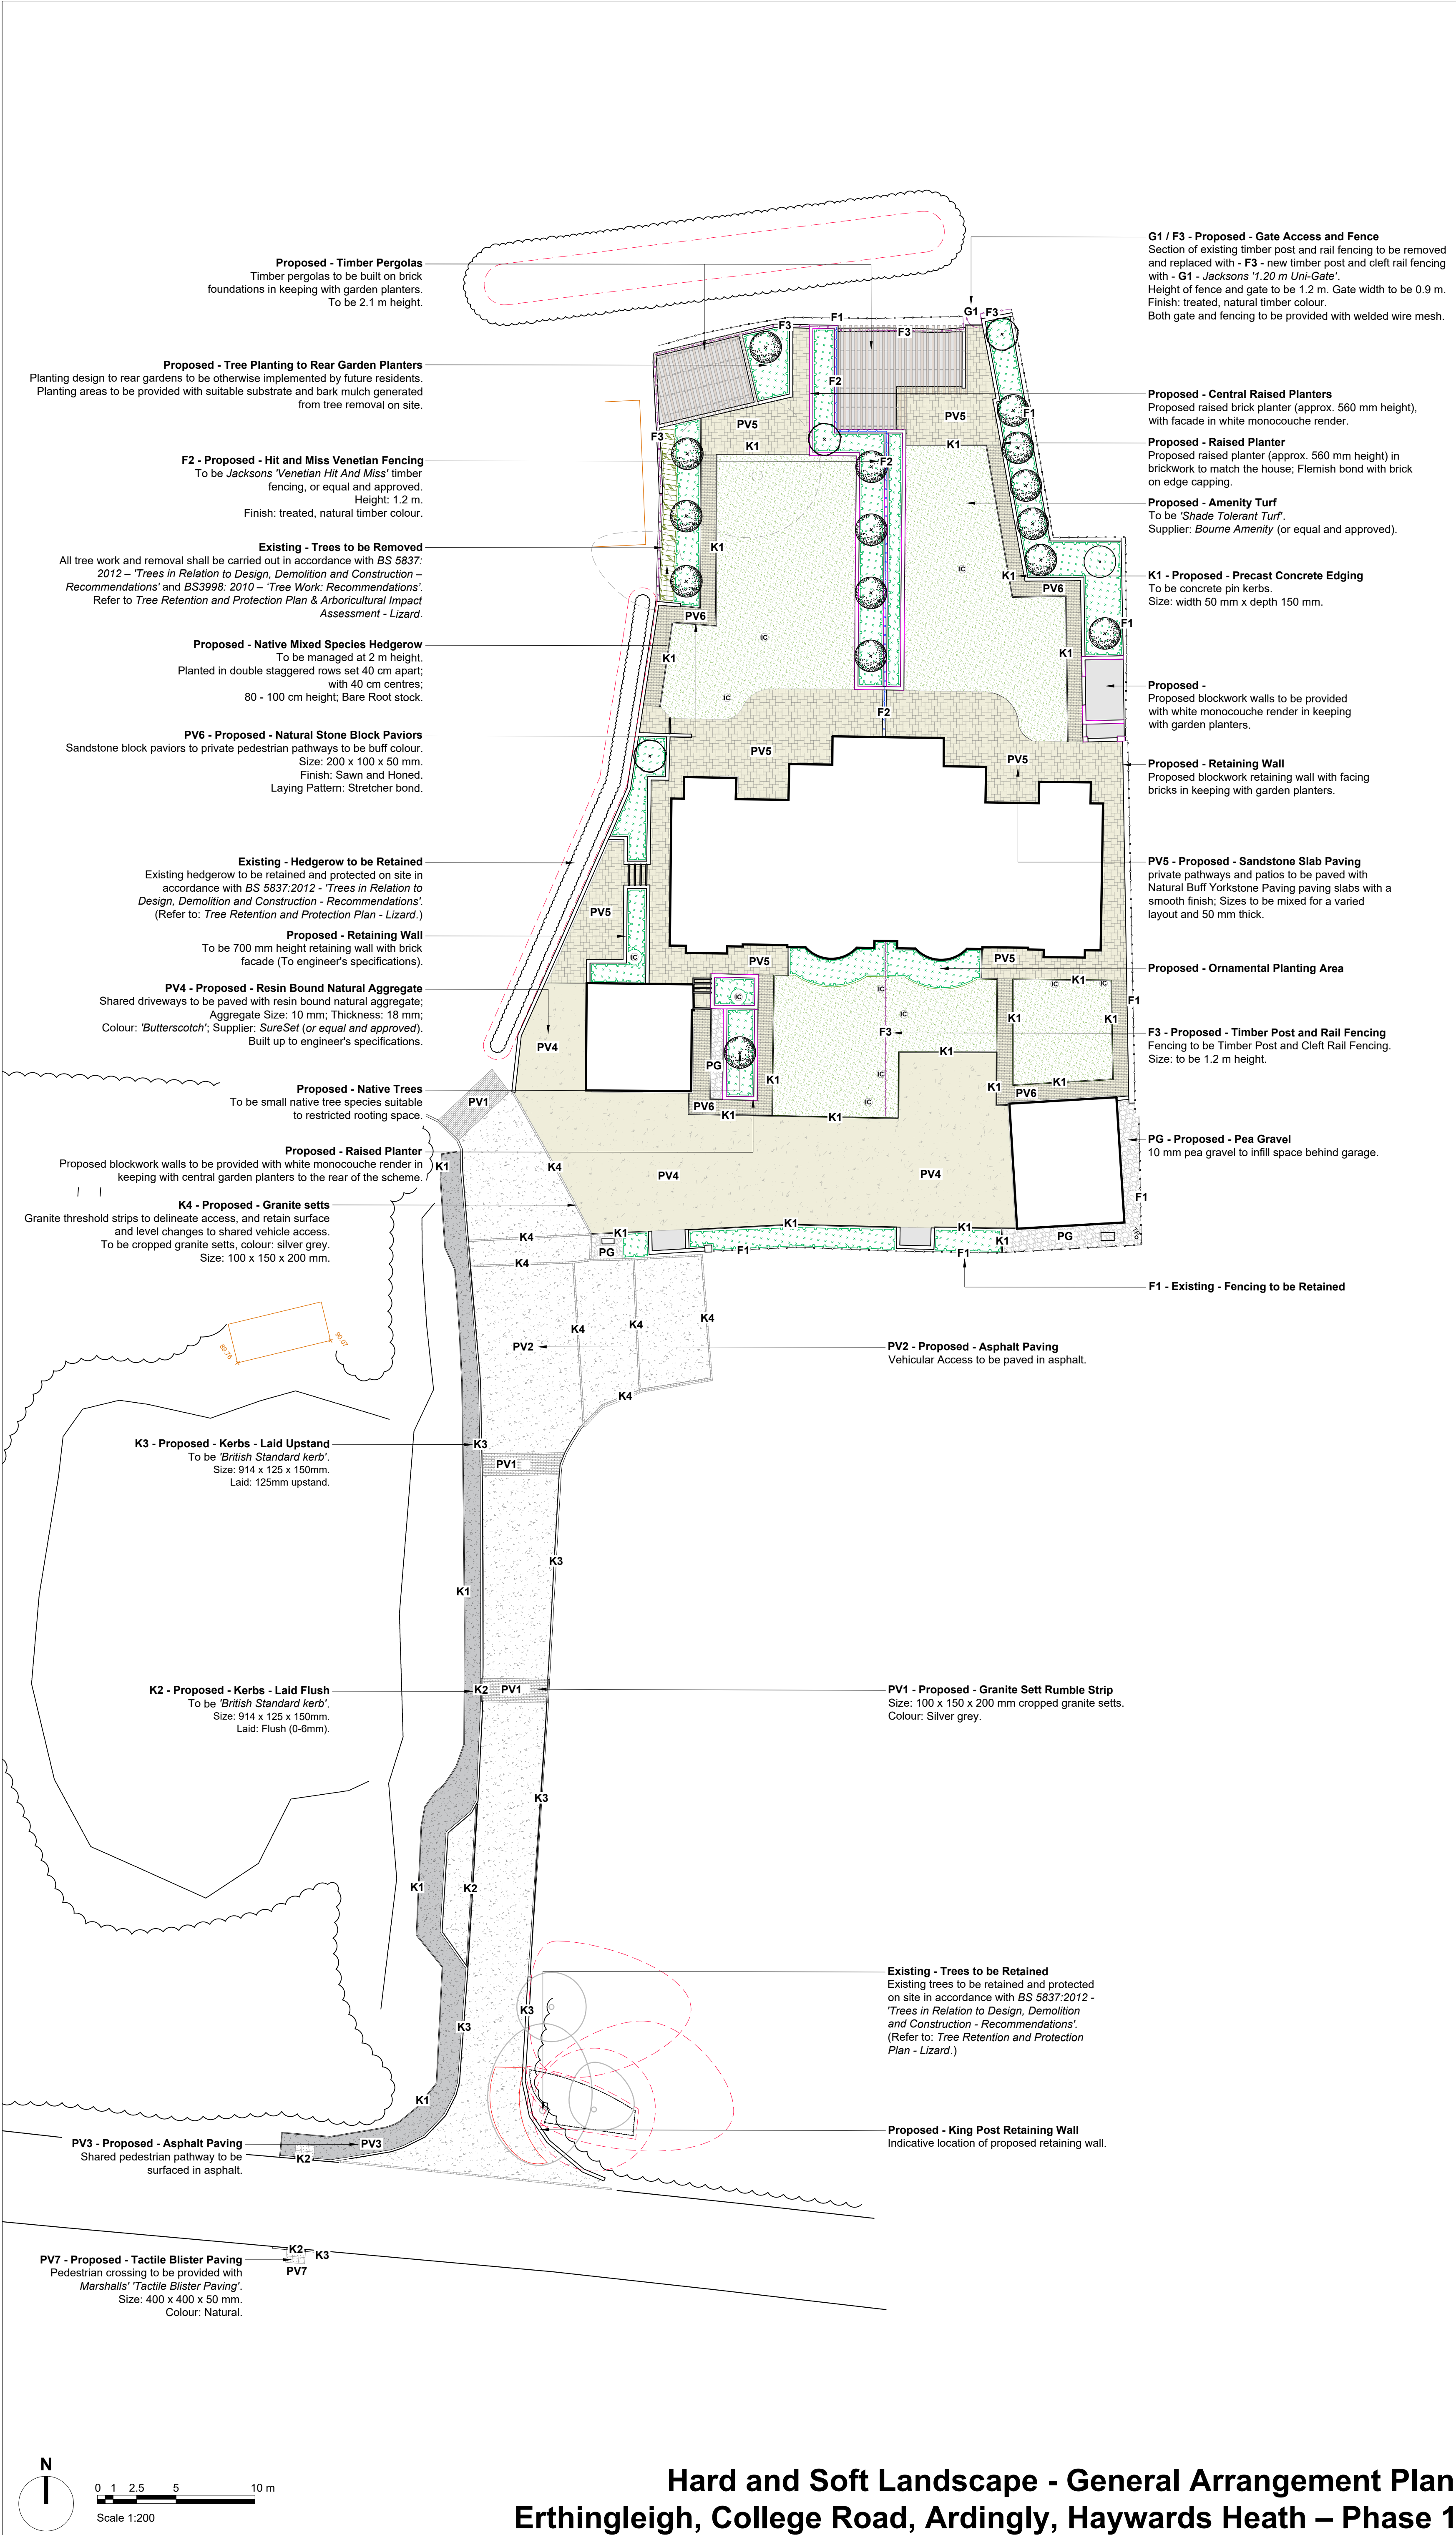

Legend

F1 - Existing Boundary Fence

Existing Trees to be Retained and Protected
Existing mature trees with Root Protection Areas to be retained and protected on site in accordance with BS 5837:2012 - 'Trees in Relation to Design, Demolition and Construction - Recommendations'.

Existing Vegetation to be Retained

Existing Trees To be Removed

Proposed Soft Landscape

Feature Trees

Native Trees

Native Mixed Species Hedgerow

Ornamental Planting

Private Amenity Lawn Turf

Proposed Hard Landscape

PV1 - Granite Sett Rumble Strips

PV2 - Vehicular Asphalt Surfacing

PV3 - Pedestrian Asphalt Surfacing

PV4 - Resin Bound Gravel Surfacing

PV5 - York Stone Slab Paving

PV6 - Sandstone Block Paviers

PV7 - Tactile Blister Paving

K1 - 50 mm Precast Concrete Edging

K2 - Concrete Kerb - Laid Flush

K3 - Concrete Kerb - Laid Upstand

K4 - Granite Sett Edging Course

F2 - Hit and Miss Venetian Fencing

F3 - Timber Post and Cleft Rail Fencing

G1 - Timber Field Gate

External Brick Walls

External Brick Walls with White Monocouche Render

Notes:

- To be read in conjunction with accompanying documents produced by the Landscape Architect.
- Not to be used for Contract nor Construction purposes.

PLANNING ISSUE

Rev	Description	Date	Drawn	Appr
02	Planning Issue	10.06.25	GL	KM
01	Planning Issue	03.04.25	GL	KM
00	Draft Issue	18.03.25	GL	KM

LIZARD

Landscape Design and Ecology

The Old Bank, 34 South Street, Tarring, Worthing, West Sussex, BN14 7LH
T: 01903 216033 E: office@lizardlandscape.co.uk W: lizardlandscapeecology.com

Client:
Remus Homes
Project Title and Location:
Erthingleigh - Phase 1
College Road, Ardingly, Haywards Heath

Drawing Title:
Hard and Soft Landscape
General Arrangement Plan

Scale	Drawn	Approved	Date
1:200@A1	GL	KM	18/03/25

Drawing No	Revision
LLD3487-LAN-DWG-100	02

N

0 1 2.5 5 10 m

Scale 1:200

Hard and Soft Landscape - General Arrangement Plan

Erthingleigh, College Road, Ardingly, Haywards Heath – Phase 1