


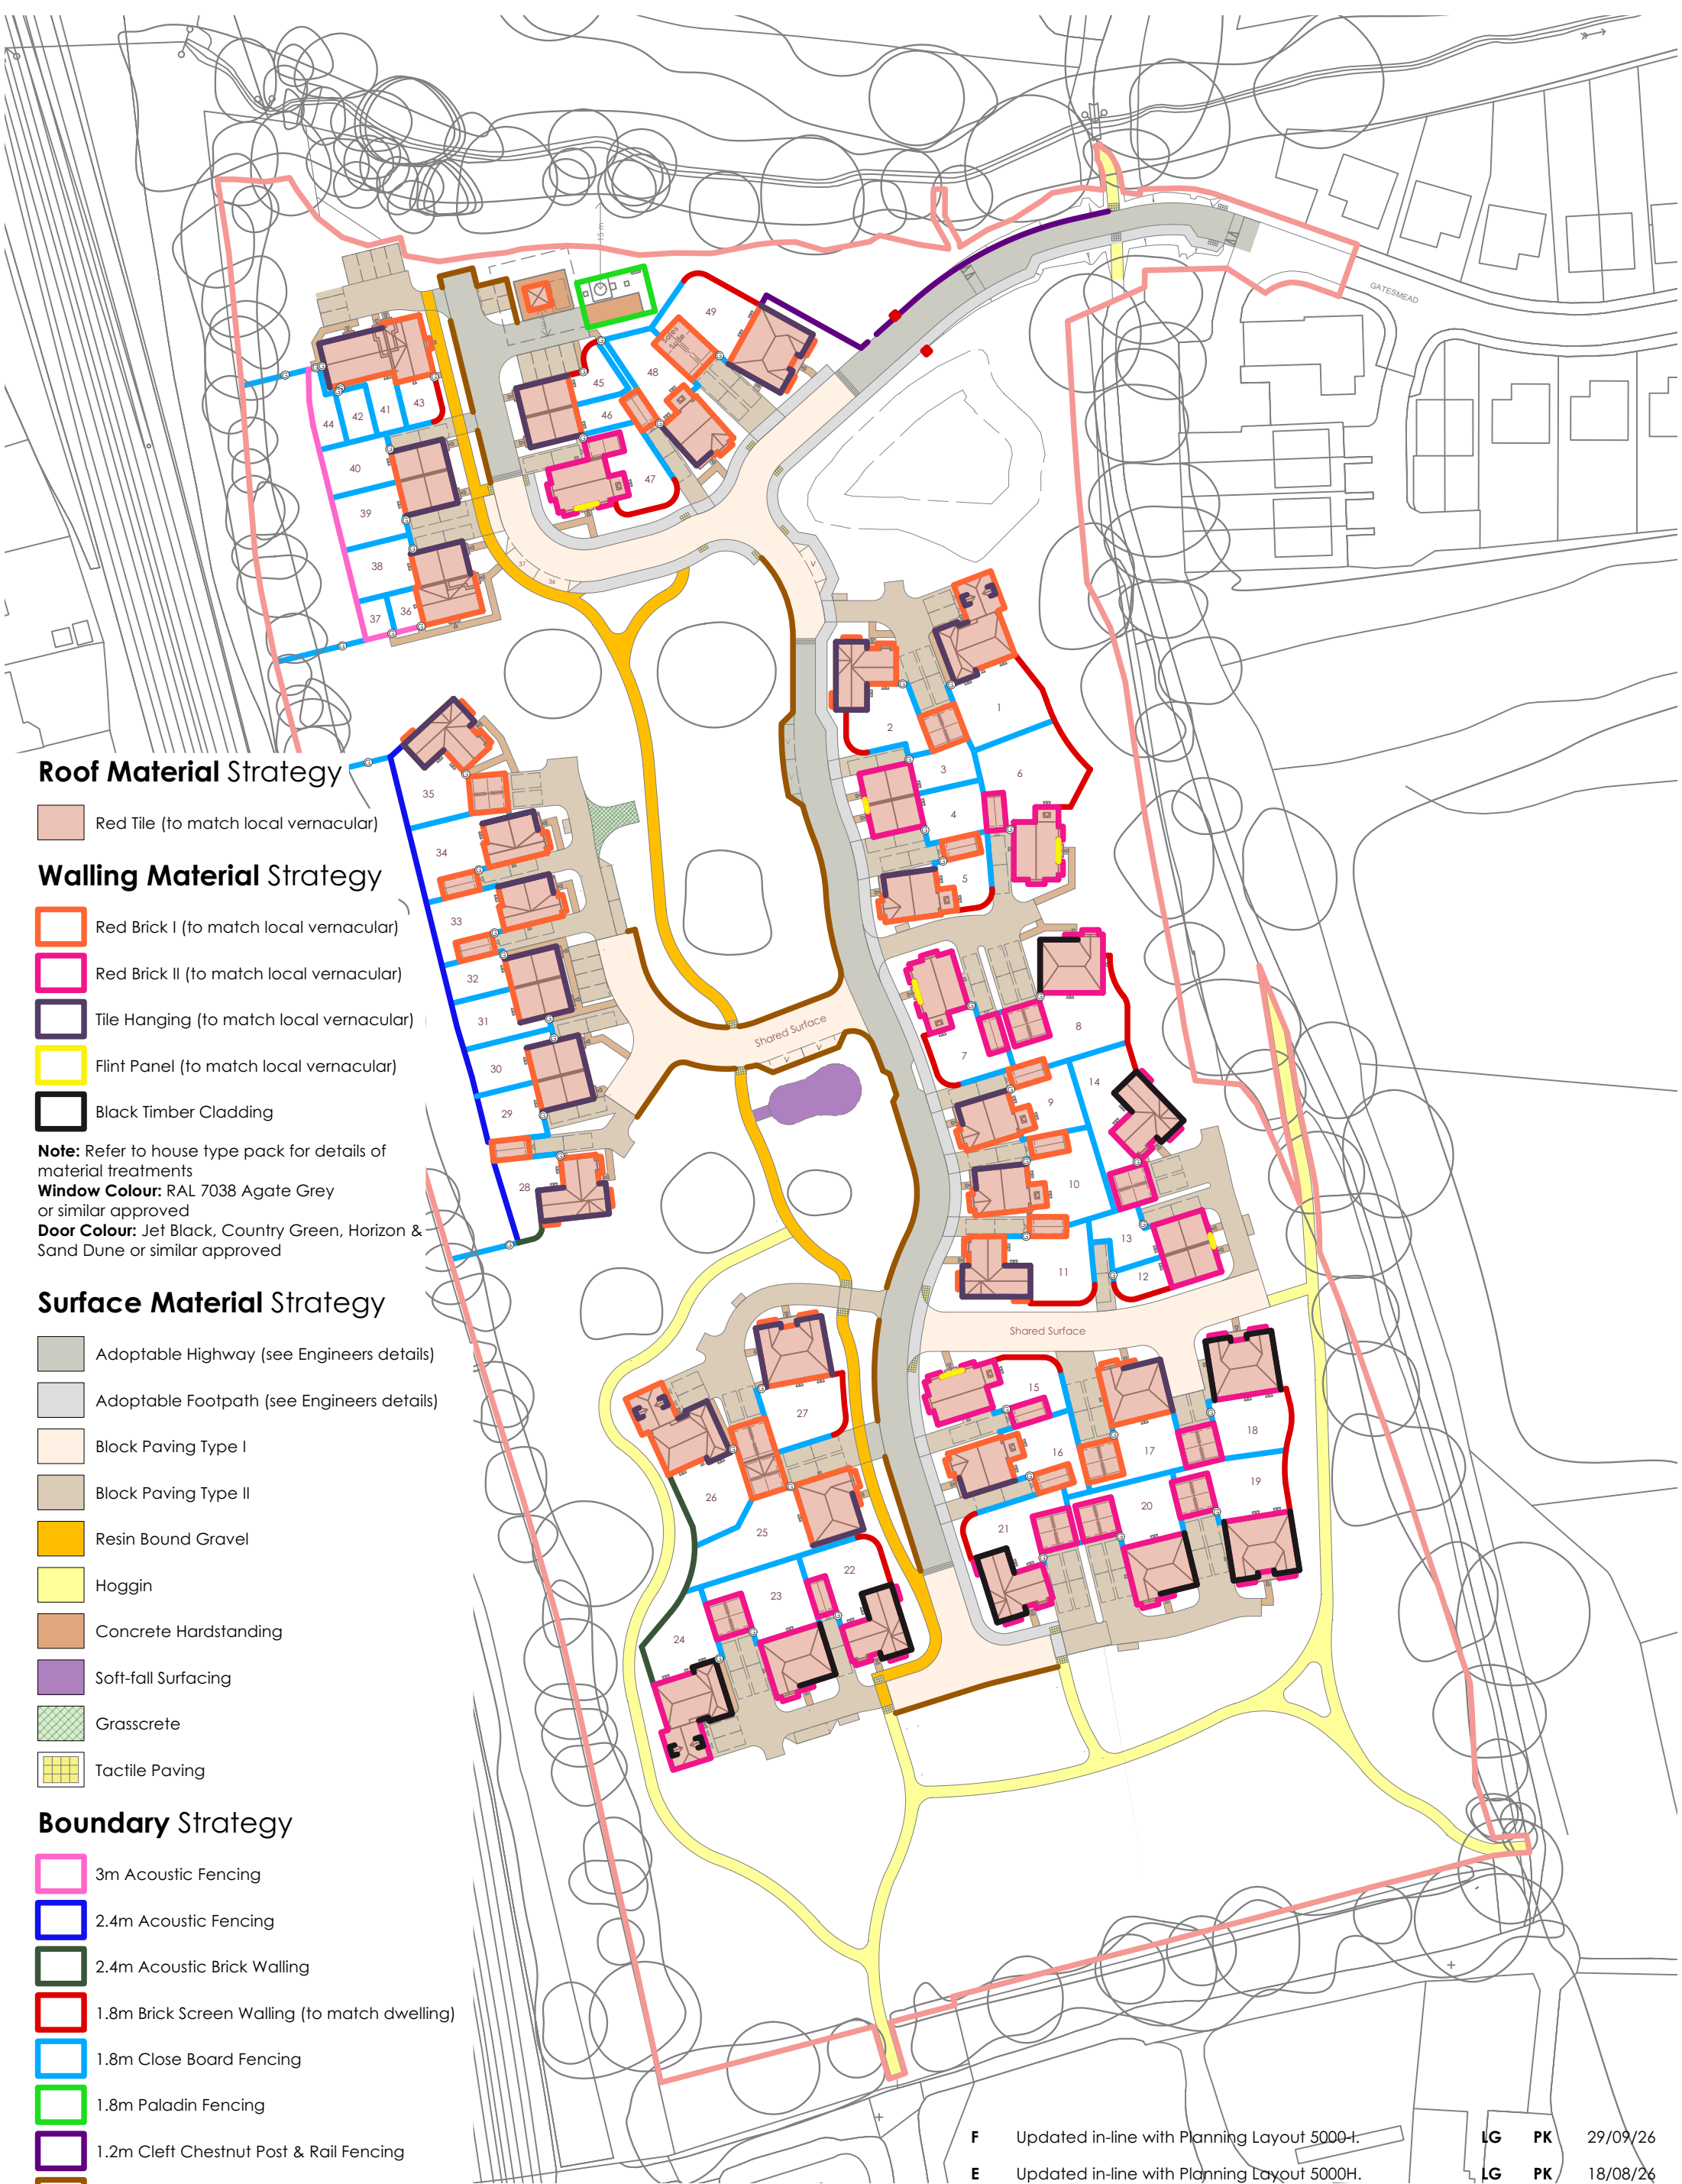

Roof Material Strategy

Red Tile (to match local vernacular)

Walling Material Strategy

Red Brick I (to match local vernacular)

Red Brick II (to match local vernacular)

Tile Hanging (to match local vernacular)

Flint Panel (to match local vernacular)

Black Timber Cladding

Note: Refer to house type pack for details of material treatments

Window Colour: RAL 7038 Agate Grey or similar approved

Door Colour: Jet Black, Country Green, Horizon & Sand Dune or similar approved

Surface Material Strategy

Adoptable Highway (see Engineers details)

Adoptable Footpath (see Engineers details)

Block Paving Type I

Block Paving Type II

Resin Bound Gravel

Hoggin

Concrete Hardstanding

Soft-fall Surfacing

Grasscrete

Tactile Paving

Boundary Strategy

3m Acoustic Fencing

2.4m Acoustic Fencing

2.4m Acoustic Brick Walling

1.8m Brick Screen Walling (to match dwelling)

1.8m Close Board Fencing

1.8m Paladin Fencing

1.2m Cleft Chestnut Post & Rail Fencing

0.45m Timber Trip Rail

F Updated in-line with Planning Layout 5000-I.

LG PK 29/09/26

E Updated in-line with Planning Layout 5000H.

LG PK 18/08/26


Amendments

By Chk'd Date

PLANNING



Land West Of Gatesmead - Materials, Hard Surface & Boundary Strategy Plan

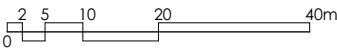

Job No/Drawing No 25714/5010F				Job Title Land West of Gatesmead	
Scale	Date	Drawn	Chk'd	Drawing Title	
1:1000	03/26	LG	PK	Materials, Hard Surfacing & Boundary Strategy Plan	
@ A3					
All Dimensions to be checked on site				OS Licence No: -	
pad Design Ltd - The Tobacco Factory - Raleigh Road - Bristol BS3 1TF - Tel. 0117 9530059 - www.pad-design.com					

MASTERPLANNING. ARCHITECTURE. URBAN DESIGN.