



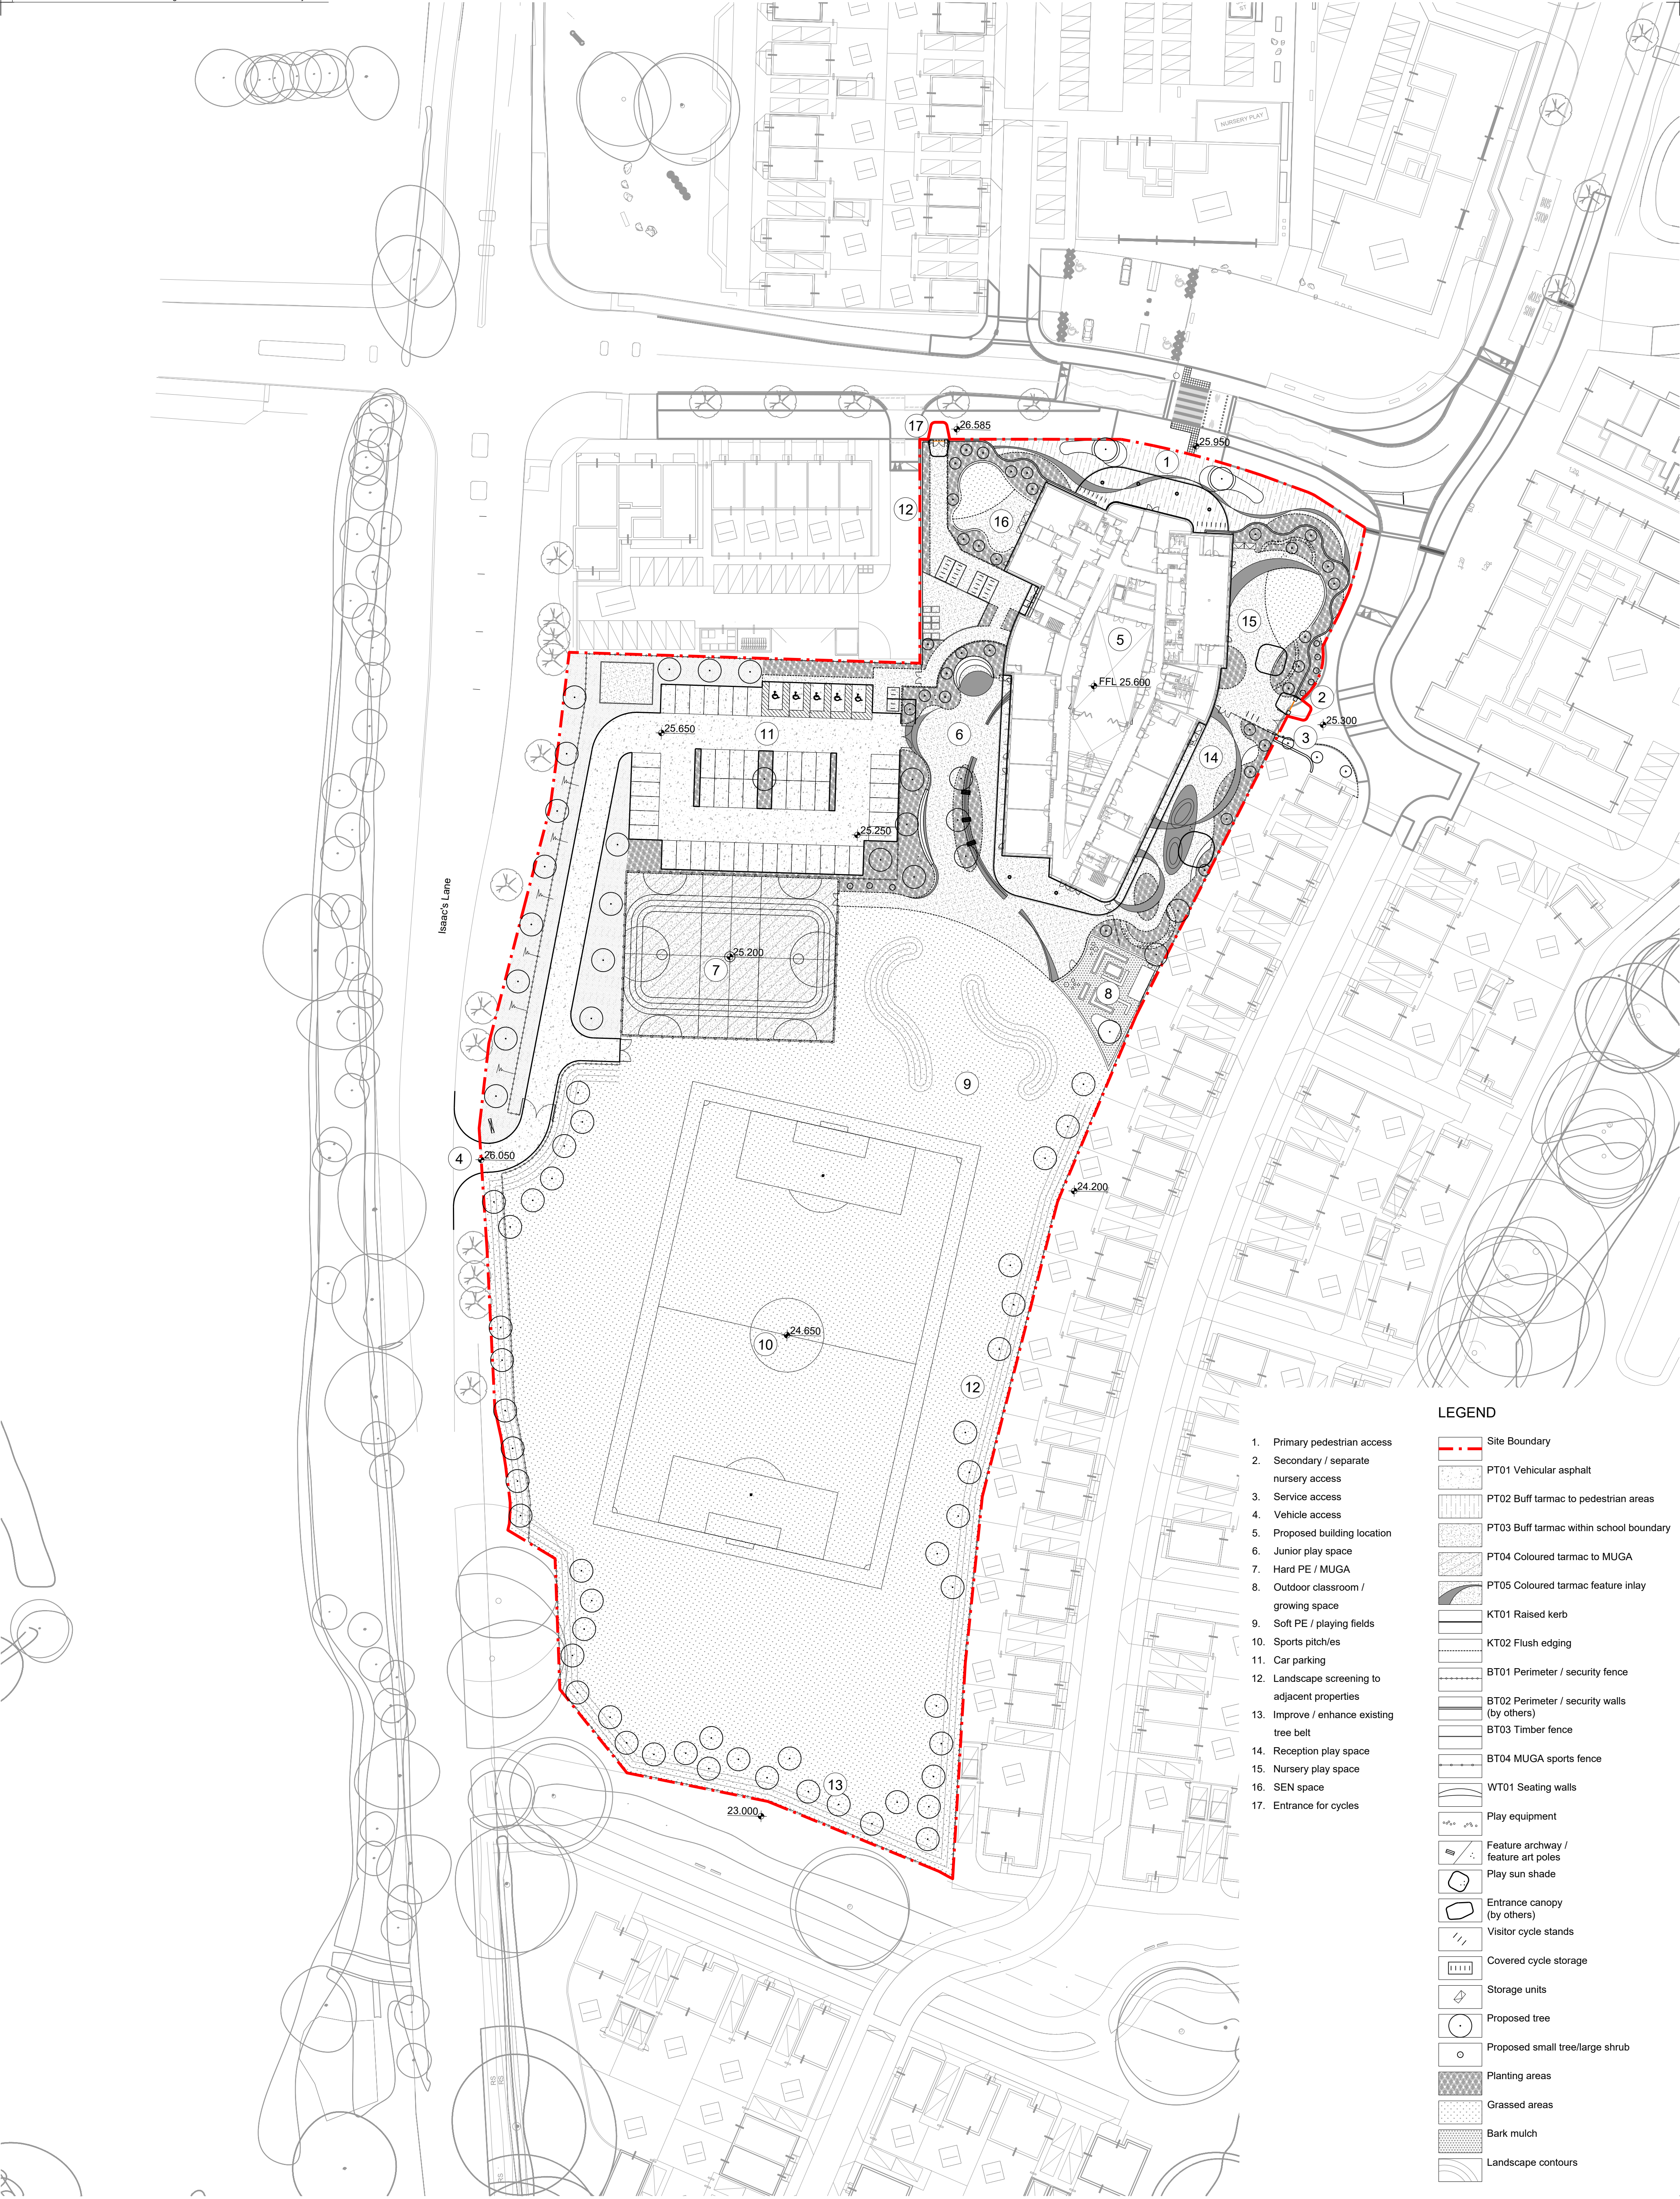

1. Primary pedestrian access
2. Secondary / separate nursery access
3. Service access
4. Vehicle access
5. Proposed building location
6. Junior play space
7. Hard PE / MUGA
8. Outdoor classroom / growing space
9. Soft PE / playing fields
10. Sports pitch/ies
11. Car parking
12. Landscape screening to adjacent properties
13. Improve / enhance existing tree belt
14. Reception play space
15. Nursery play space
16. SEN space
17. Entrance for cycles

LEGEND

- Site Boundary
- PT01 Vehicular asphalt
- PT02 Buff tarmac to pedestrian areas
- PT03 Buff tarmac within school boundary
- PT04 Coloured tarmac to MUGA
- PT05 Coloured tarmac feature inlay
- KT01 Raised kerb
- KT02 Flush edging
- BT01 Perimeter / security fence
- BT02 Perimeter / security walls (by others)
- BT03 Timber fence
- BT04 MUGA sports fence
- WT01 Seating walls
- Play equipment
- Feature archway / feature art poles
- Play sun shade
- Entrance canopy (by others)
- Visitor cycle stands
- Covered cycle storage
- Storage units
- Proposed tree
- Proposed small tree/large shrub
- Planting areas
- Grassed areas
- Bark mulch
- Landscape contours

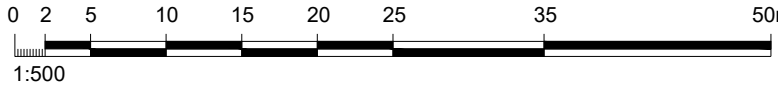

fabrik
Project: D3347 Brookleigh School, Burgess Hill
Drawing Title: Landscape General Arrangement Plan
Proposed by: db
Checked by: pc
Issued for Planning Approval

Homes England
Date of First Issue: July | 2024
Drawing Number: D3347-FAB-00-XX-DR-L-1100

PL04	11.05.2026	Planters to facades updated to latest Architectural layout.	DB	PC
PL03	16.04.2026	Updated to Comments	DB	PC
PL02	19.03.2026	Updated to Comments	DB	PC
PL01	10.10.2025	Issued for Planning Approval	DB	PC
Revision	Date	Reason	Drawn	Checked

Disclaimer:
1. This drawing is copyright of Fabrik Ltd. It must not be copied or reproduced without written consent from the owner.
2. Do not scale from this drawing. Only figured dimensions are to be taken from this drawing.
3. All contractors must visit site and be responsible for taking and checking all dimensions related to the works shown on the drawing prior to fabrication or setting out.
4. This drawing uses coloured lines. Please do not rely on a monochrome copy.

External References:
• D3347-FAB-00-XX-M2-L-2001
• D3347-FAB-00-XX-M2-J-7001
• D3347-FAB-00-XX-M2-D-7001