LEGEND

Site Boundary



Feature brick 'Crinkle Crankle' wall
2.4m high




Standard Weldmesh fence
2.4m high




Vertical timber board acoustic fence
2.4m high



Internal fencing to separate reception playground
1m high

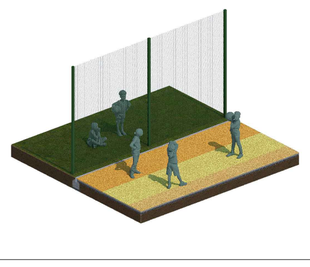


MUGA Weldmesh fence
3m high

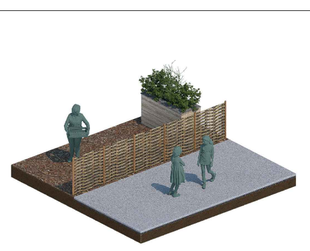

Timber fence to outdoor Classroom area
1m high



Timber 'Hit & Miss' fence to service areas
1.8m high

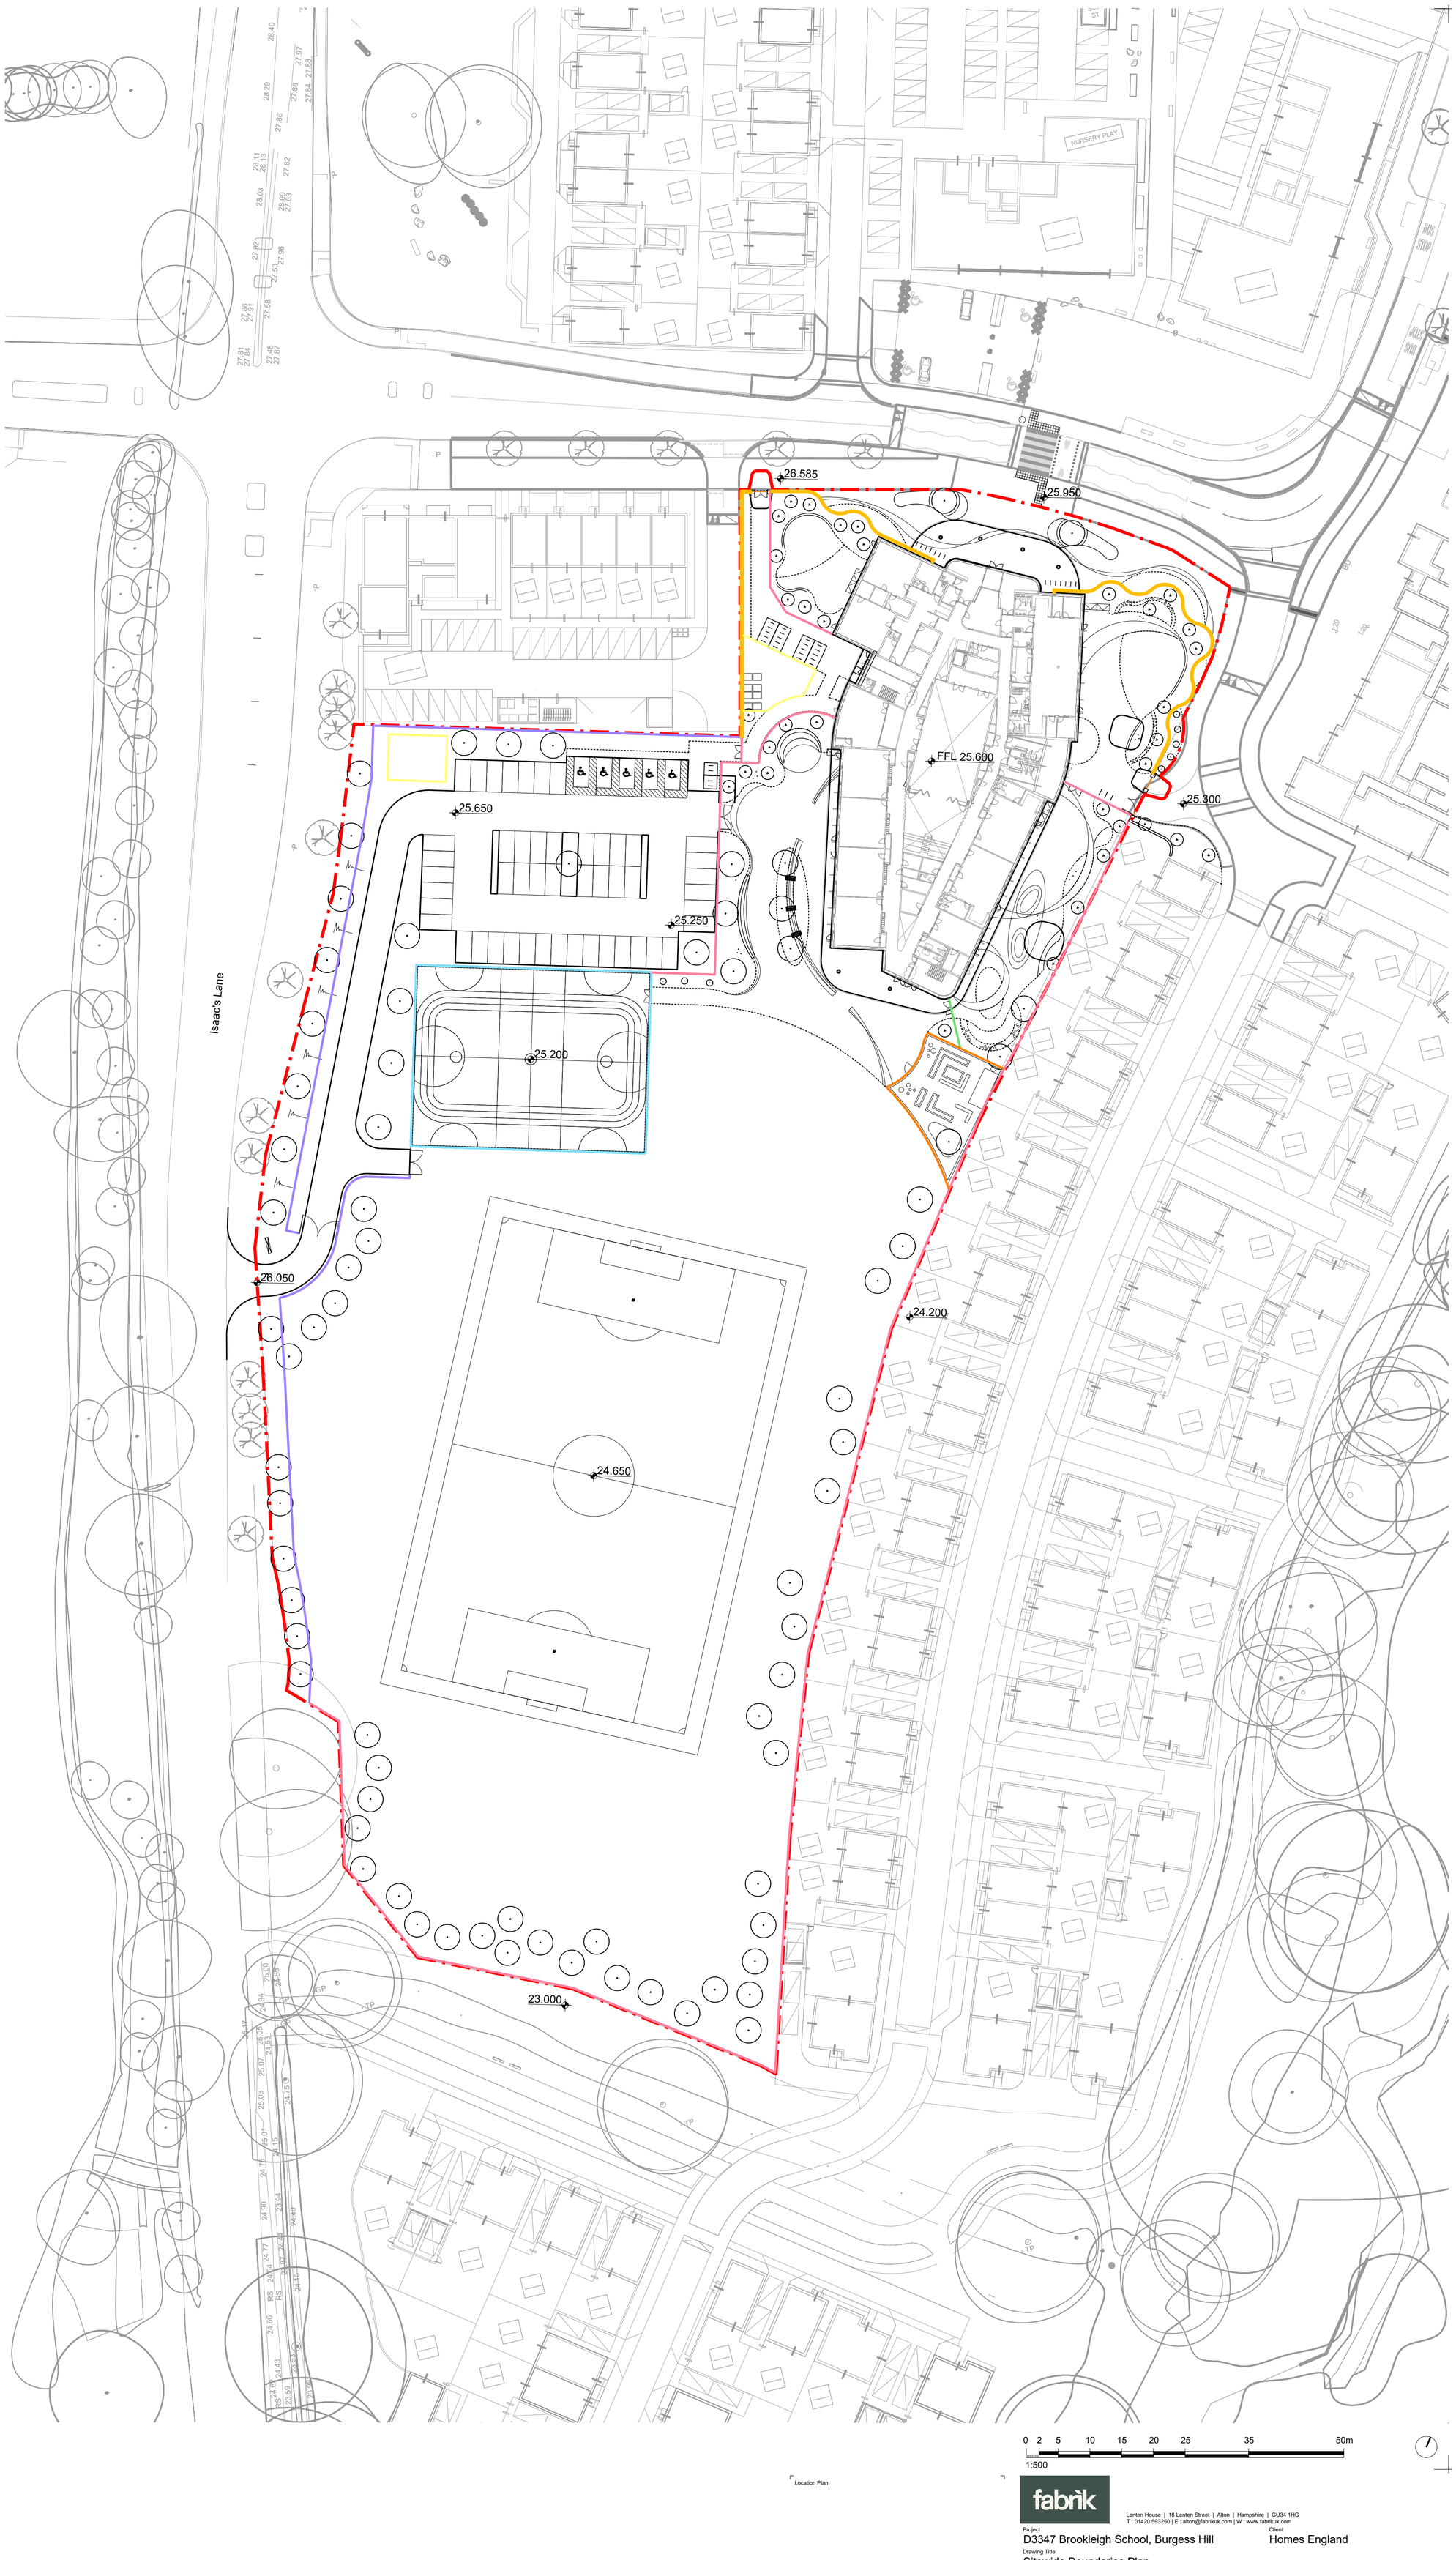

0 2 5 10 15 20 25 35 50m

1:500

Location Plan

Revision	Date	Reason	Drawn	Checked
PL02	11.05.2026	Planters to facades updated to latest Architectural layout.	DB	PC
PL01	16.04.2026	Issued for Planning Approval	DB	PC

Disclaimer:
1. This drawing is copyright of fabrik ltd. It must not be copied or reproduced without written consent from the owner.
2. Do not scale from this drawing. Only figured dimensions are to be taken from this drawing.
3. All contractors must visit site and be responsible for taking and checking all dimensions related to the works shown on the drawing prior to fabrication or setting out.
4. This drawing uses coloured lines. Please do not rely on a monochrome copy.

External References:
- D3347-FAB-00-XX-M2-L-0001
- D3347-FAB-00-XX-M2-A-7001
- D3347-FAB-00-XX-M2-D-7001

fabrik
Lenten House | 16 Lenten Street | Alton | Hampshire | GU34 1HG
T : 01420 593250 | E : alton@fabrikuk.com | W : www.fabrikuk.com

Project: D3347 Brookleigh School, Burgess Hill
Client: Homes England
Drawing Title: Sitewide Boundaries Plan

Purpose of Issue	Drawn By	Checked By	Drawn Scale	Date of First Issue
Issued for Planning Approval	db	pc	1:500 @ A1	April \| 2026

Drawing Number	Revision
D3347-FAB-00-XX-DR-L-1101	PL02