


Site Levels

+ 140.80 Proposed Level
139.20 Existing Level

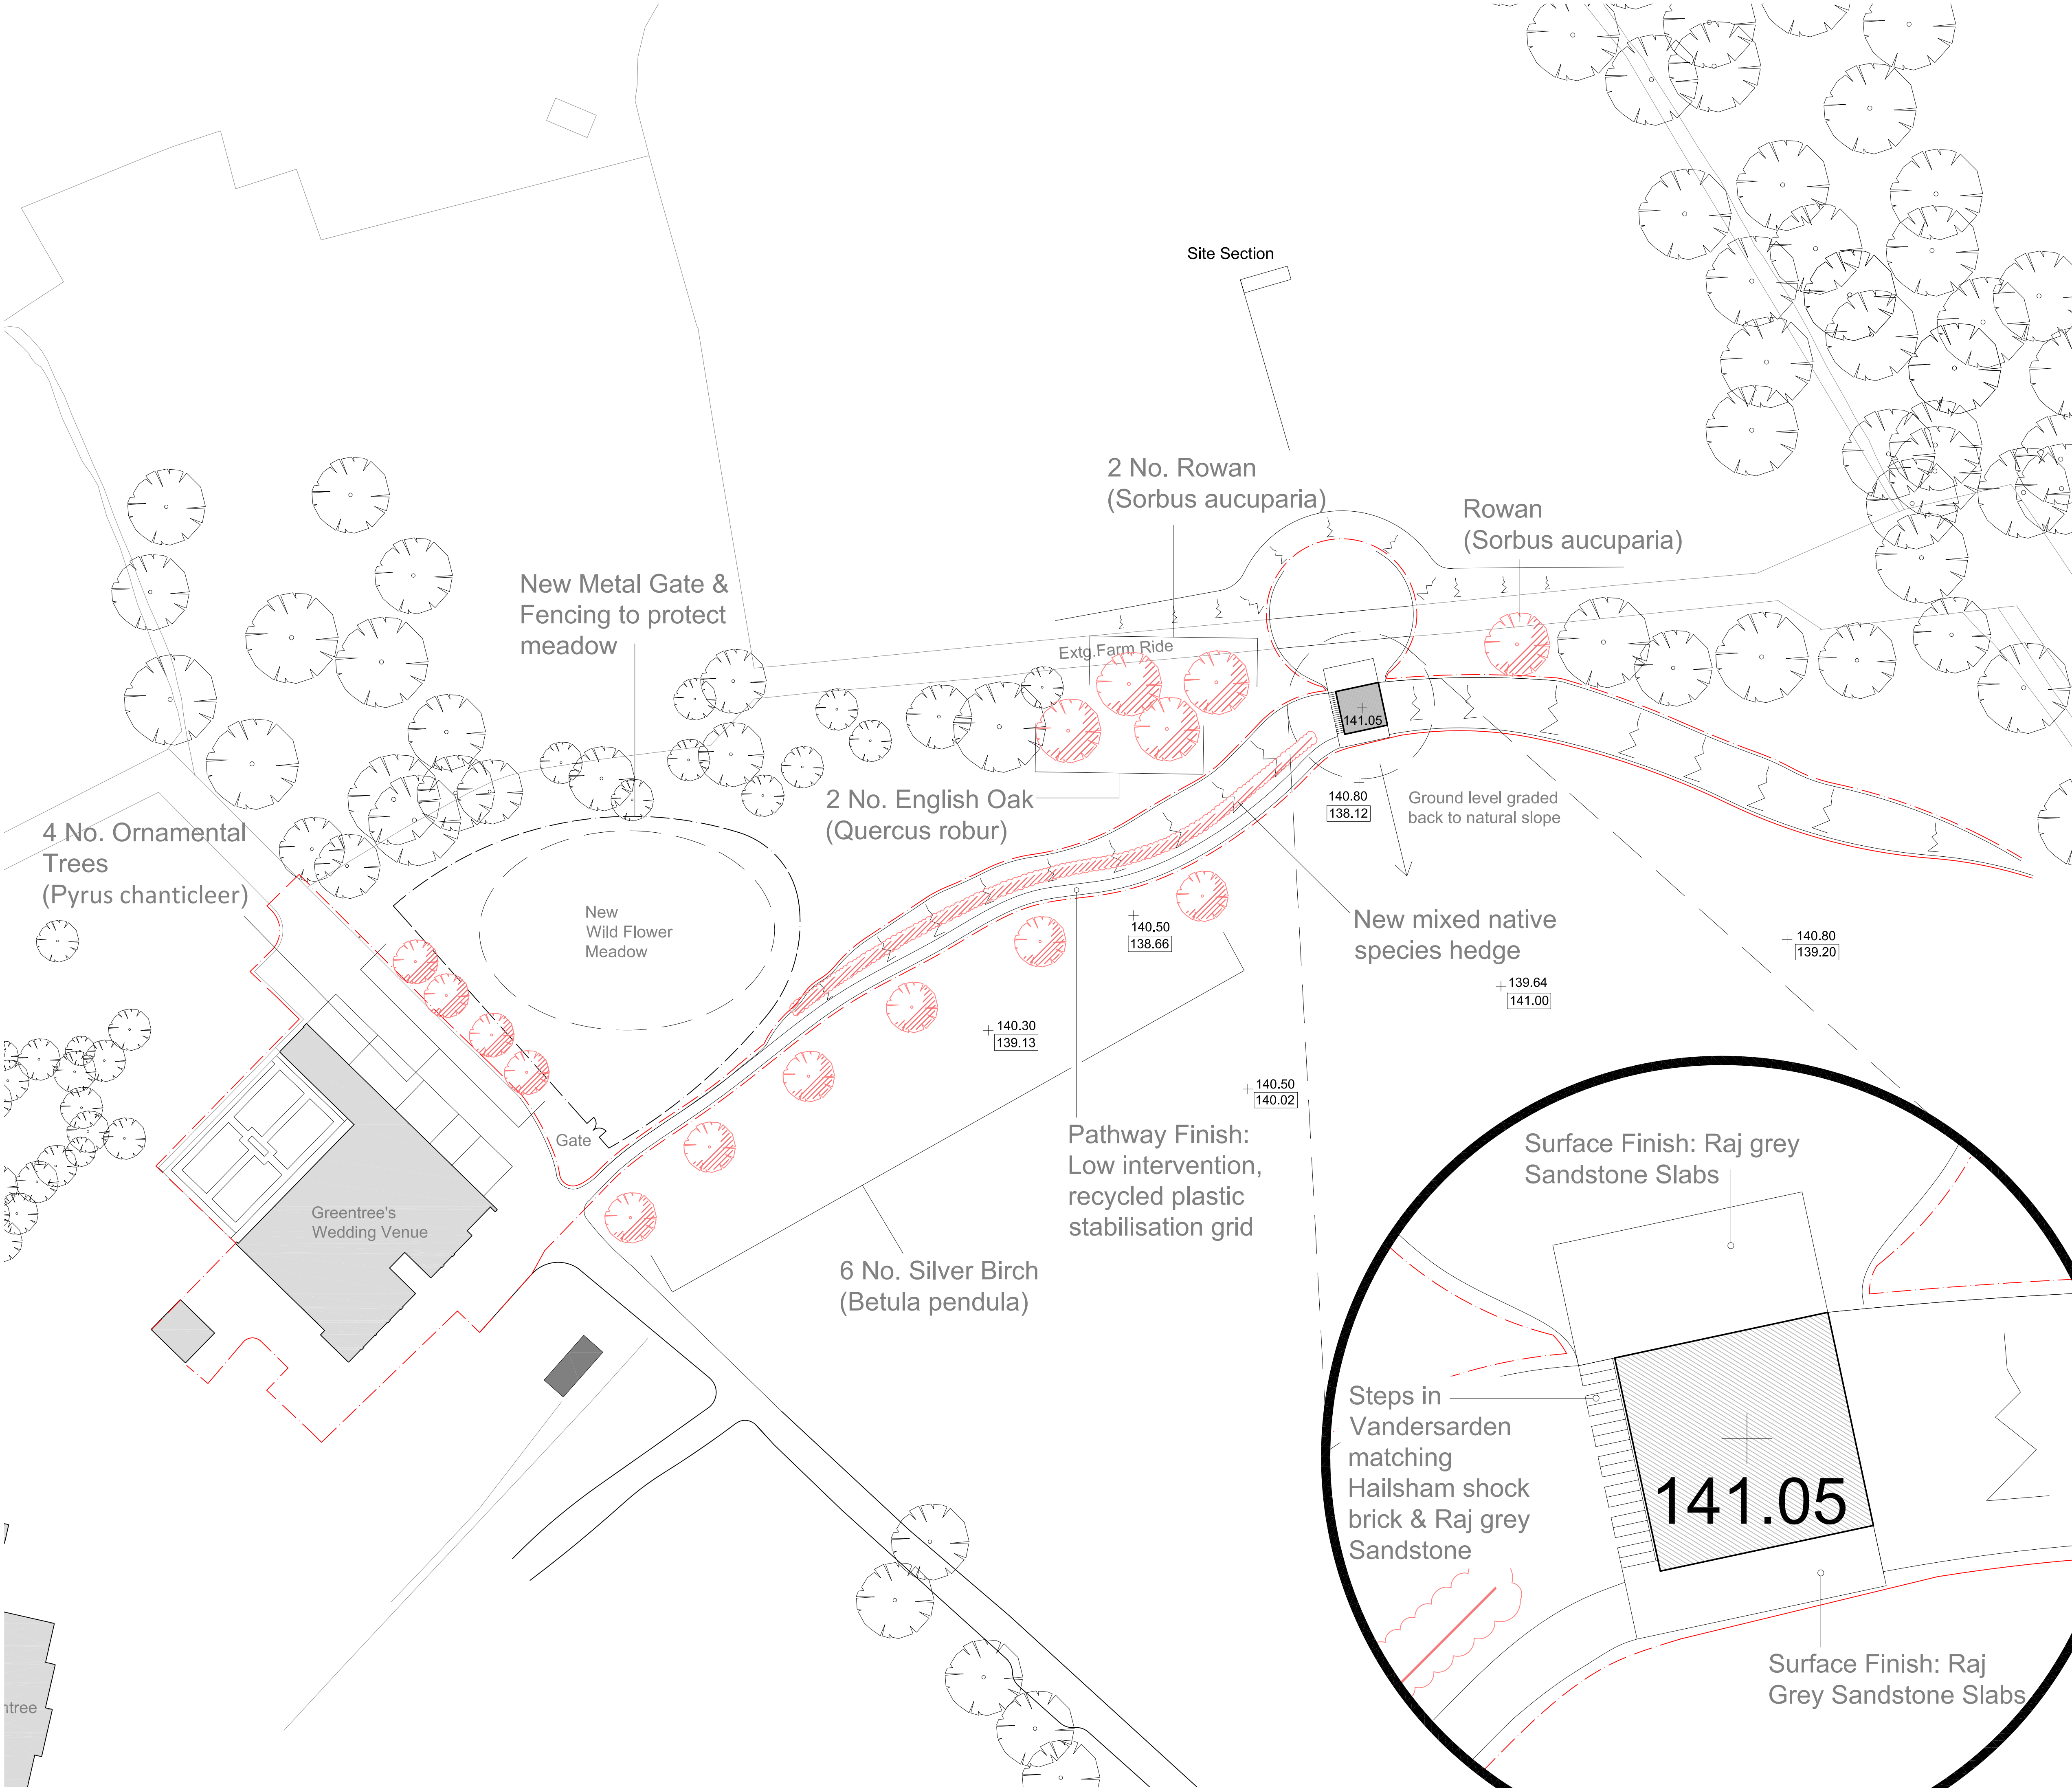

B	Material detail & notes added	16/05/25	GE	GE
A	Site levels added	12/03/24	GE	GE
rev	description	date	dwn	chk

1: 500 @ A1 | drawn : GE | check : NL | issued : 15/02/2024



Client: Greentrees Estate	
Project: Greentrees Estate - Folly	
Drawing Name: Proposed Landscape Plan	
Drawing No.: 20237-PA-020	Rev : B

architecture@lomag.design

Do not scale from this drawing