


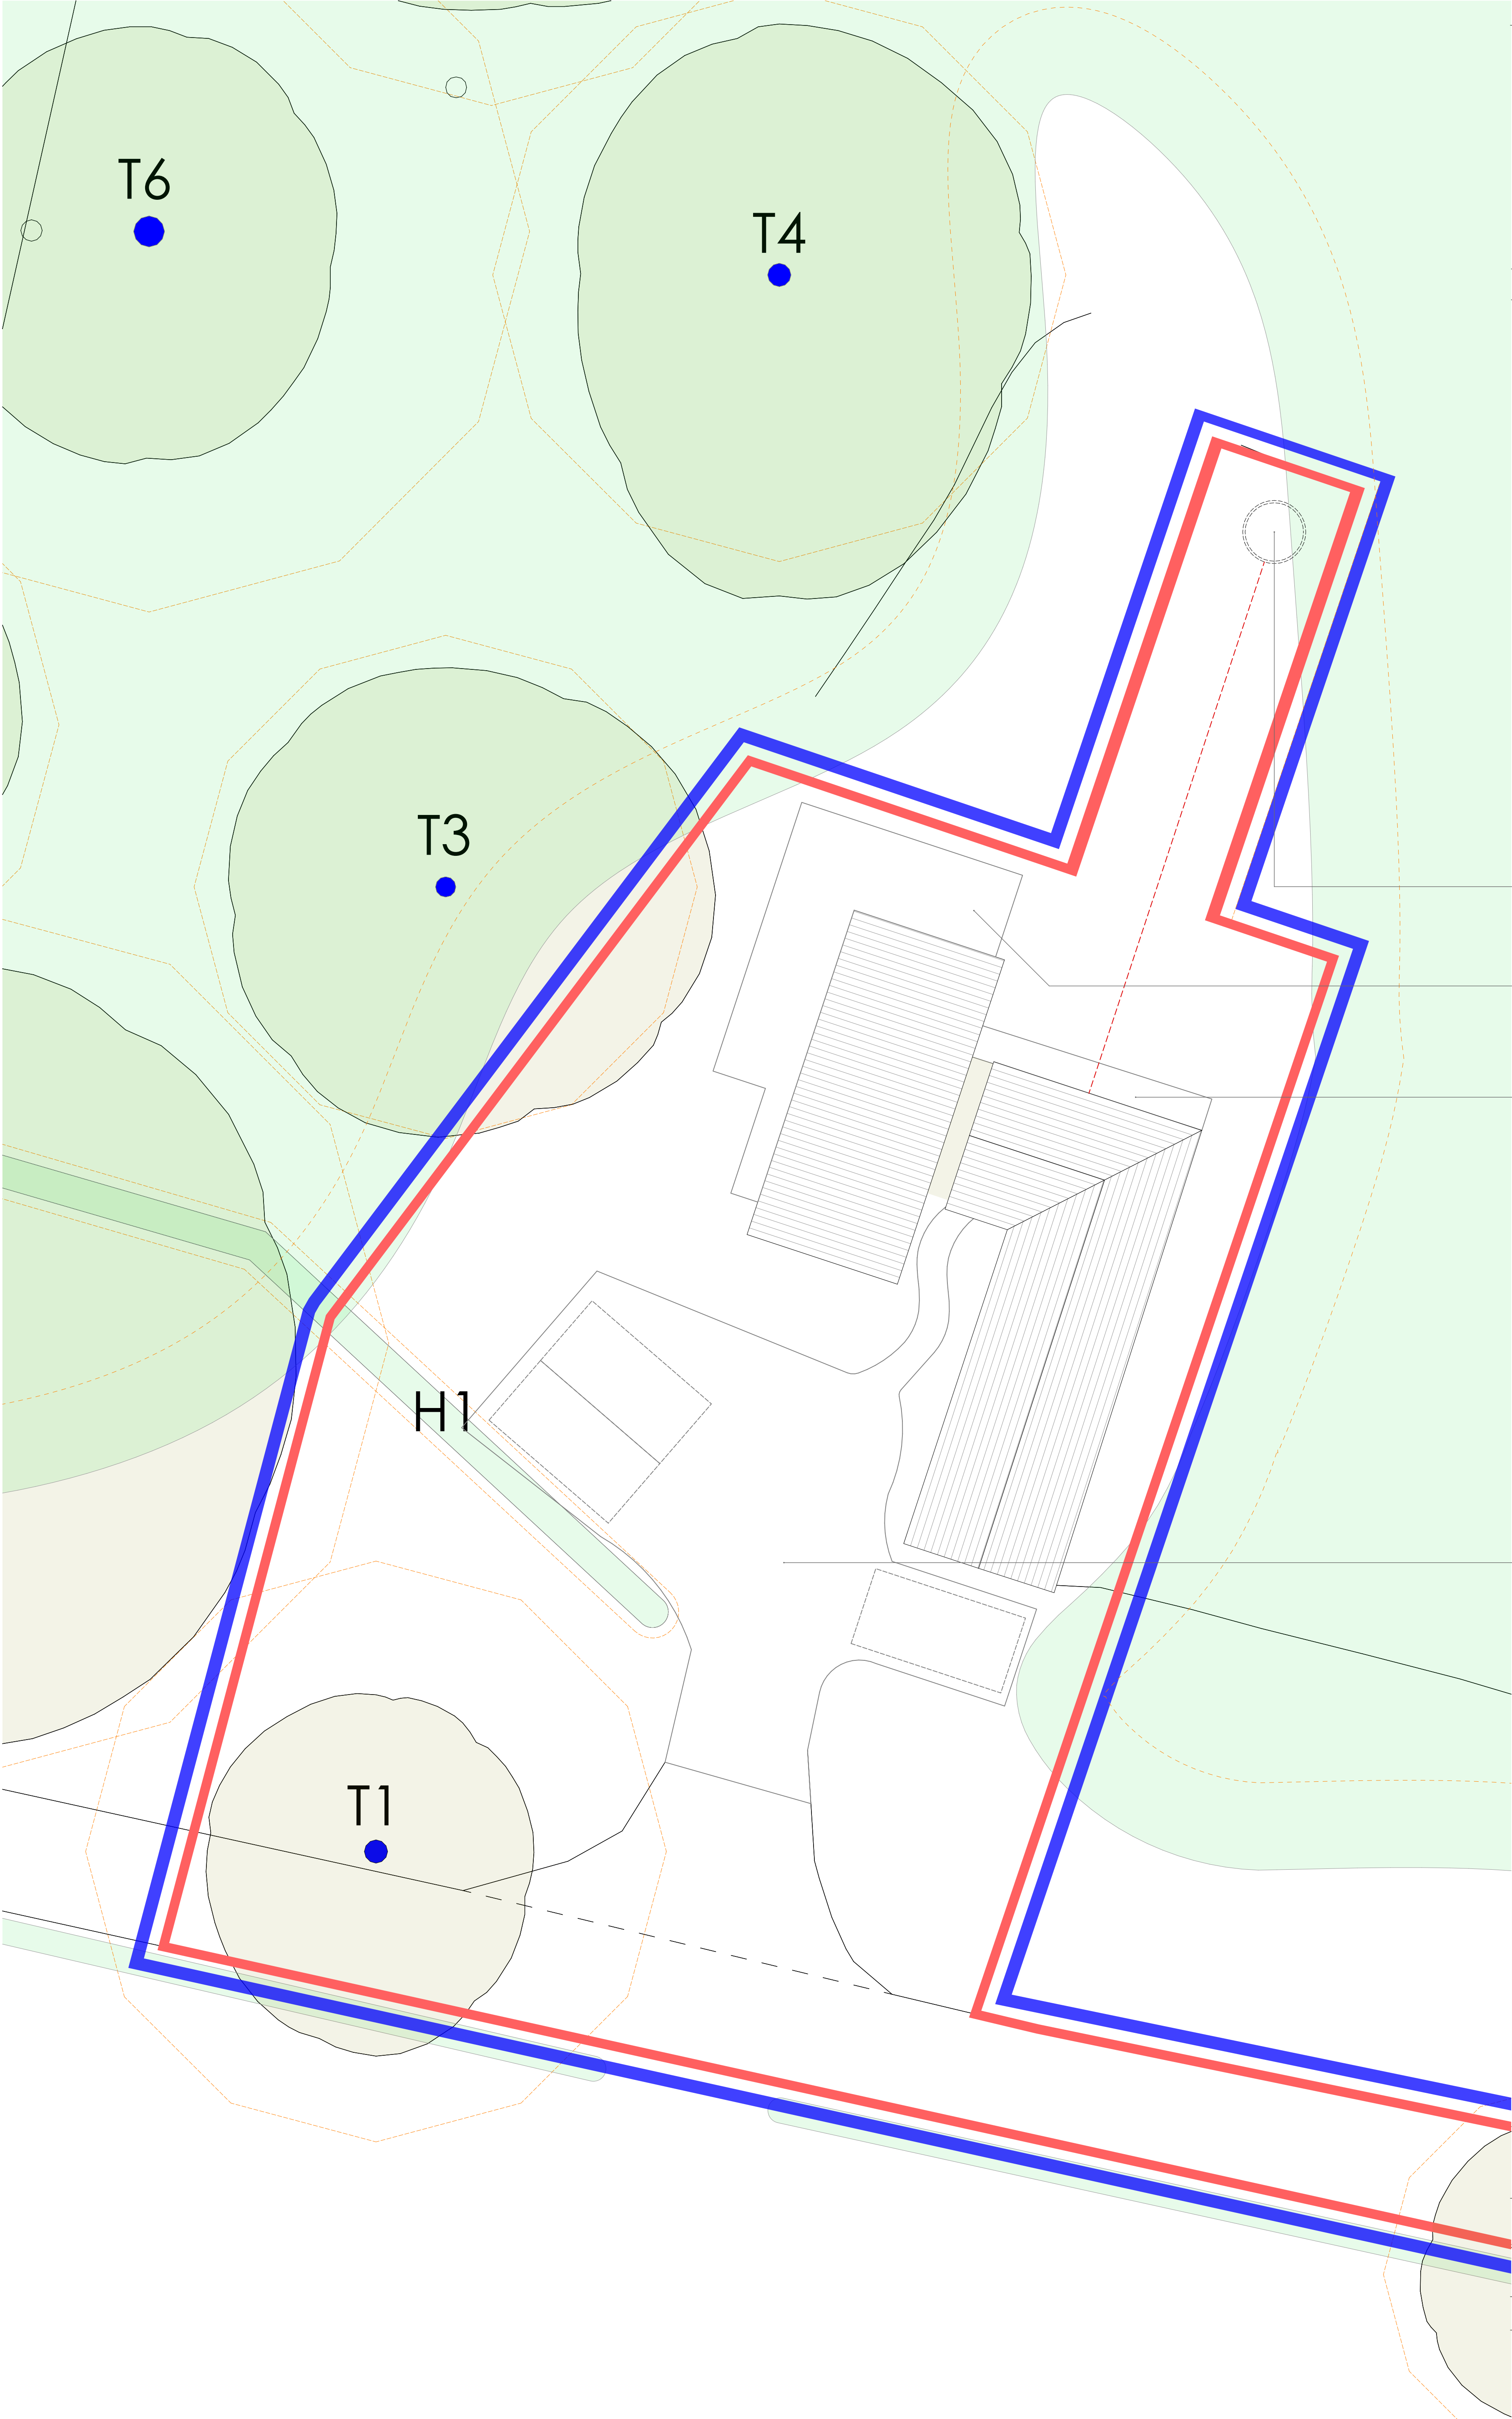

Notes


Do not scale off this drawing except for planning purposes

Check all dimensions on site before any work commences

All goods, materials and workmanship must conform to current building regulations, British standards and codes of practice.

Copyright of this drawing is to be retained by Ecotecture Ltd and must not be reproduced without written consent from the practice.

Drawing to be printed A1

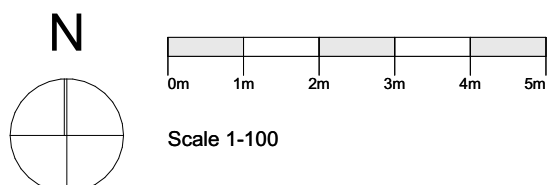

Drainage Strategy Notes:

Surface Water Drainage

Surface water drainage will continue to utilise the existing drainage system, as there is minimal to no increase in the building footprint or overall massing.

Existing concrete hardstanding will be replaced with a permeable single driveway and permeable paving to improve surface water infiltration and reduce runoff.

Foul Water Drainage

A new Bio-Pure 3 Sewage Treatment Plant sewage treatment plant will be installed to the rear of the property to serve the proposed development.

Bio-Pure 3 Sewage Treatment Plant
5 - 13 person

Permeable Terrace

Permeable Terrace

Shingle Drive

RevID	Layout	Comment

PROPOSED

ecotecture

ECOLOGICAL ARCHITECTURE

01444 416745 info@ecotecture.co.uk
www.ecotecture.co.uk

31 Sussex Road Haywards Heath
West Sussex RH16 4DZ

Client: Tatiana Lancaster

Address: Costells Stables,
Church Road,
West Sussex
RH17 7NH

Description: Drainage Strategy

Scale: 1:100 Date: 11/05/2026
Drawn: BI Checked: JS
Drawing No: 845 / 350