


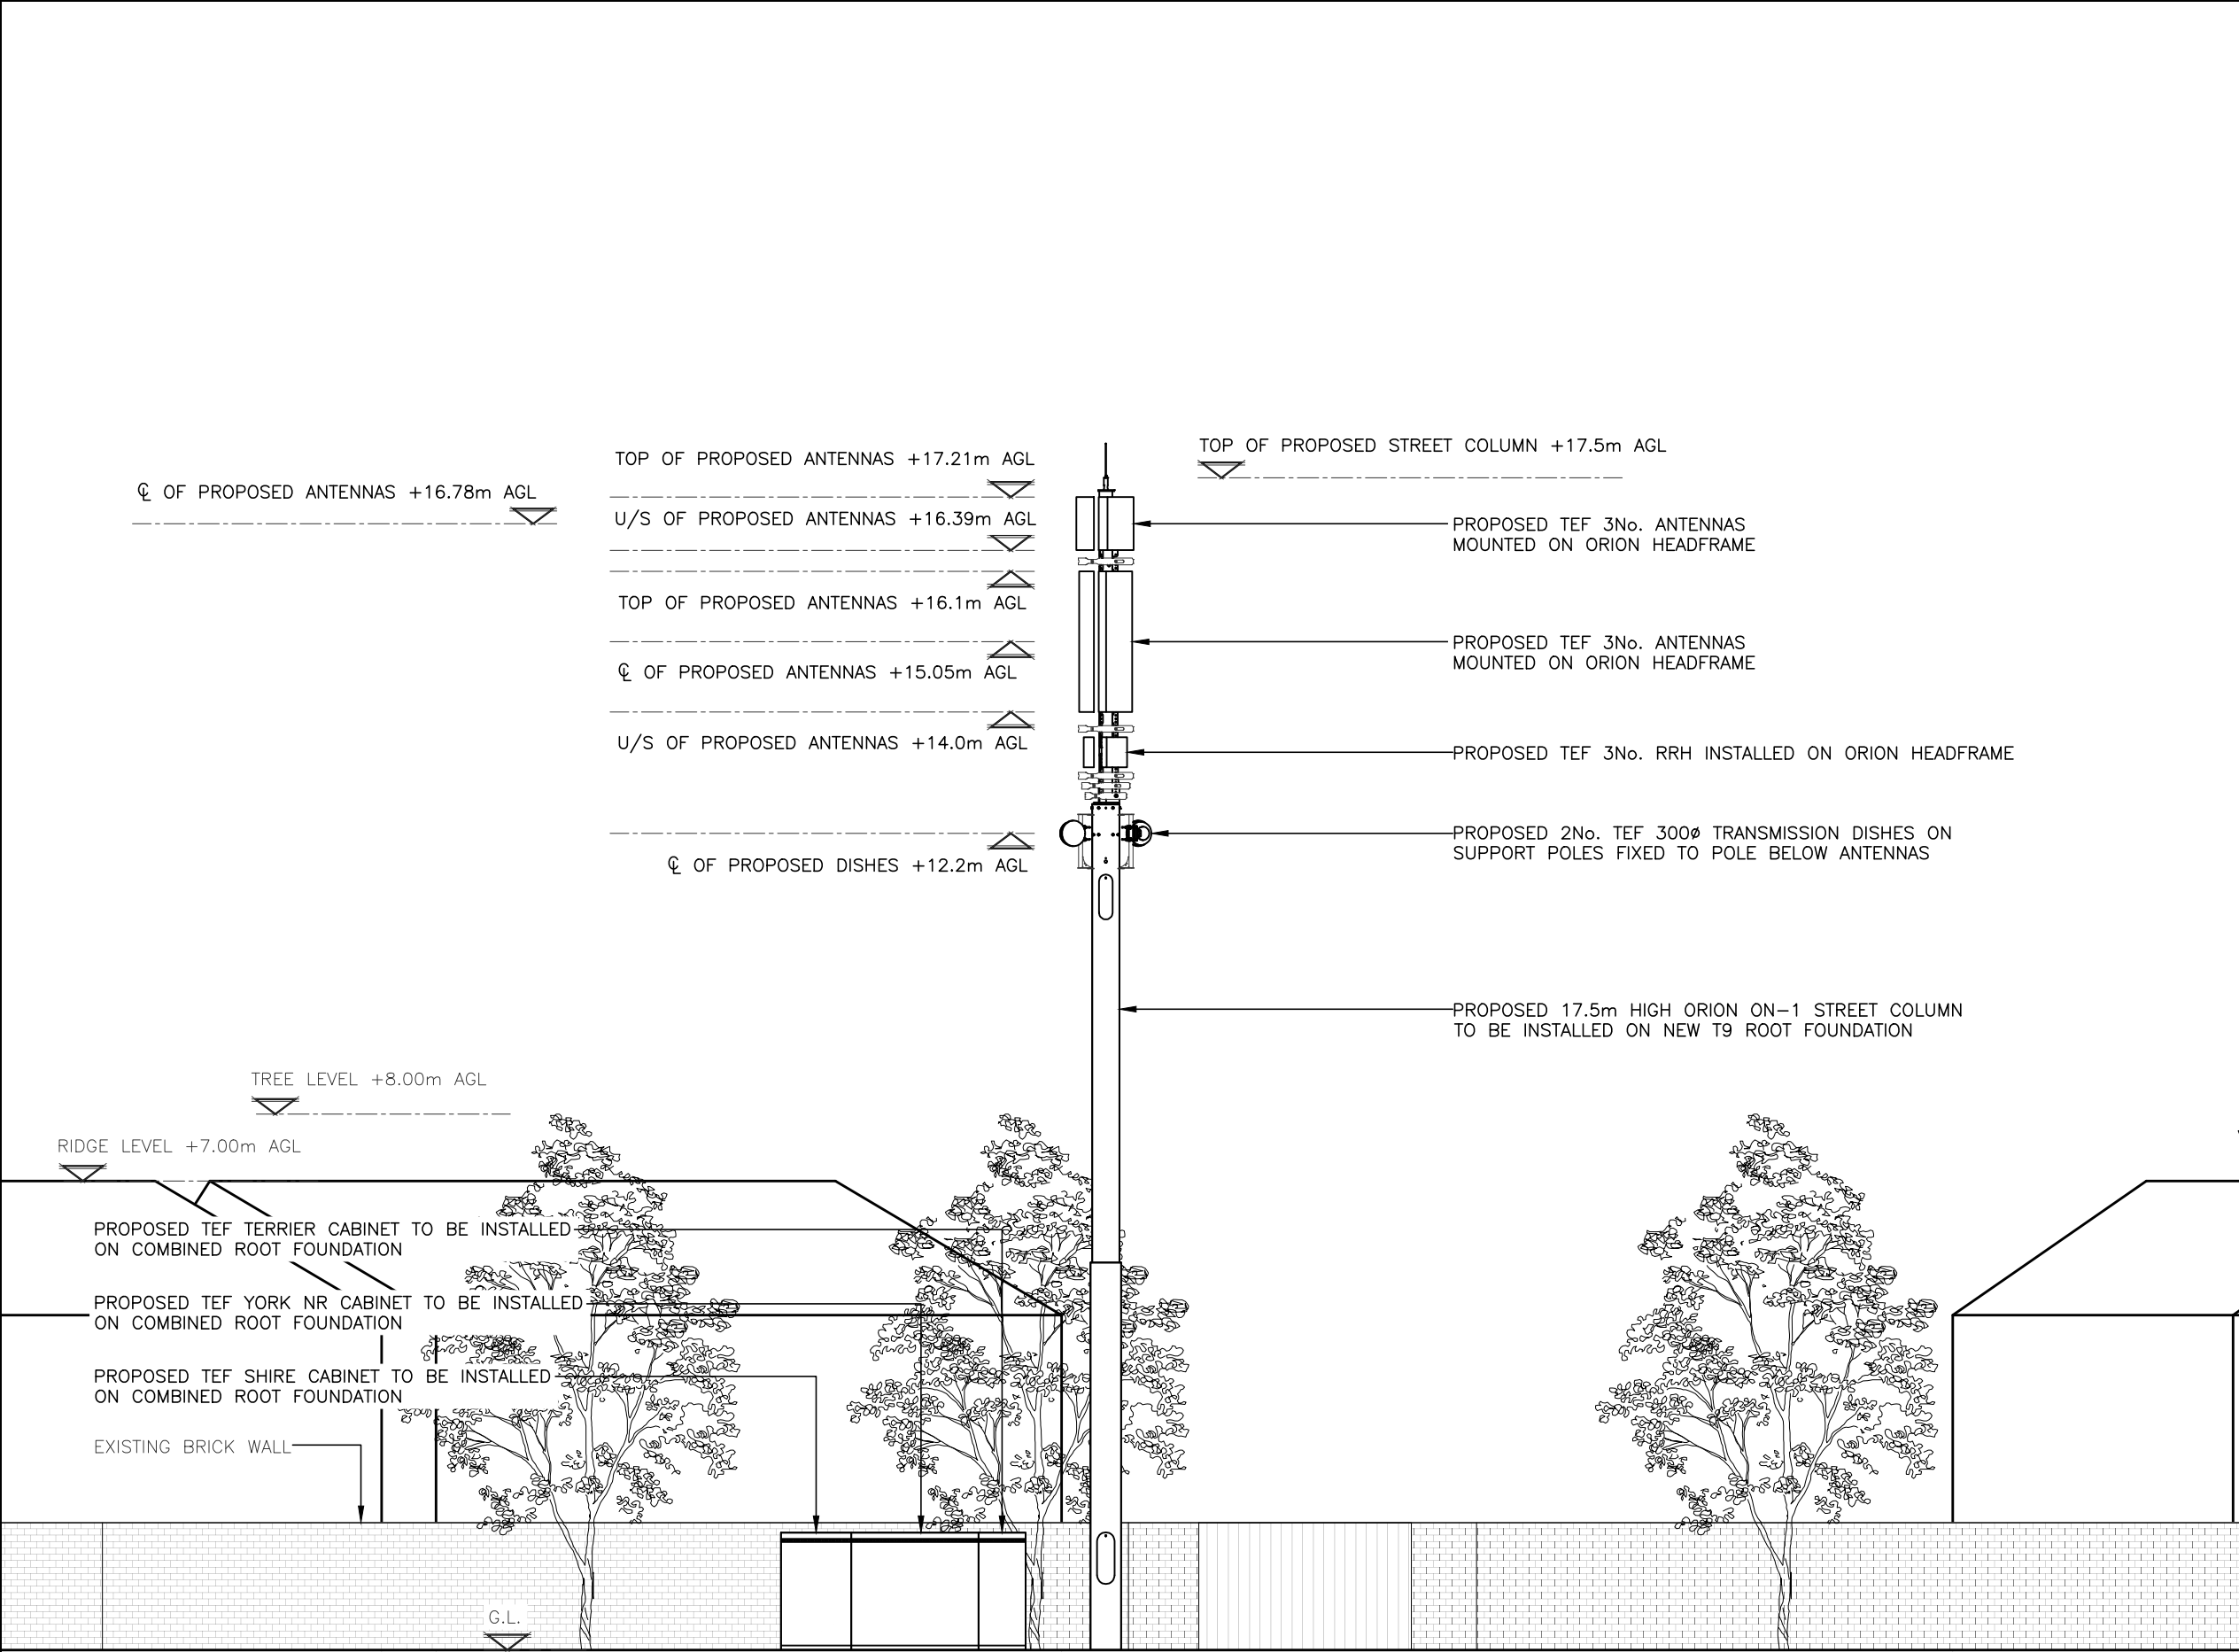

ALL DIMENSIONS ARE IN mm UNLESS NOTED OTHERWISE

N.G.R

E: 532502

N: 118510

NOTES:

B	POLE HEIGHT AMENDED	SH	TC	13/10/25
A	PLANNING ISSUE	AR	TC	01/08/25
REV	MODIFICATION	BY	CH	DATE

United Living Connected
4 Clearwater, Lingley Mere Business Park, Lingley Green
Avenue,
Great Sankey, Warrington, WA5 3UZ
t. 44 (0)151 420 4128
www.unitedliving.co.uk

cornerstone

Cell Name				Opt.
KINGS WAY NORTH				A
Cell ID No				
CSID	—	VF	✓	TEF
201271	—	—	—	74631
Project No.	—	TM Cell ID	—	N/A
20127121	—	—	—	—
Site Address / Contact Details				
KINGS WAY BURGESS HILL WEST SUSSEX RH15 0EA				

Drawing Title:
PROPOSED SITE ELEVATION

Purpose of issue:		PLANNING	Dwg Rev:
Drawing Number:		301	B
Surveyed By:	Original Sheet Size:	Pack Issue:	
PL	A3		
Drawn:	Date:	Checked:	Date:
AR	01/08/25	TC	01/08/25

B

