


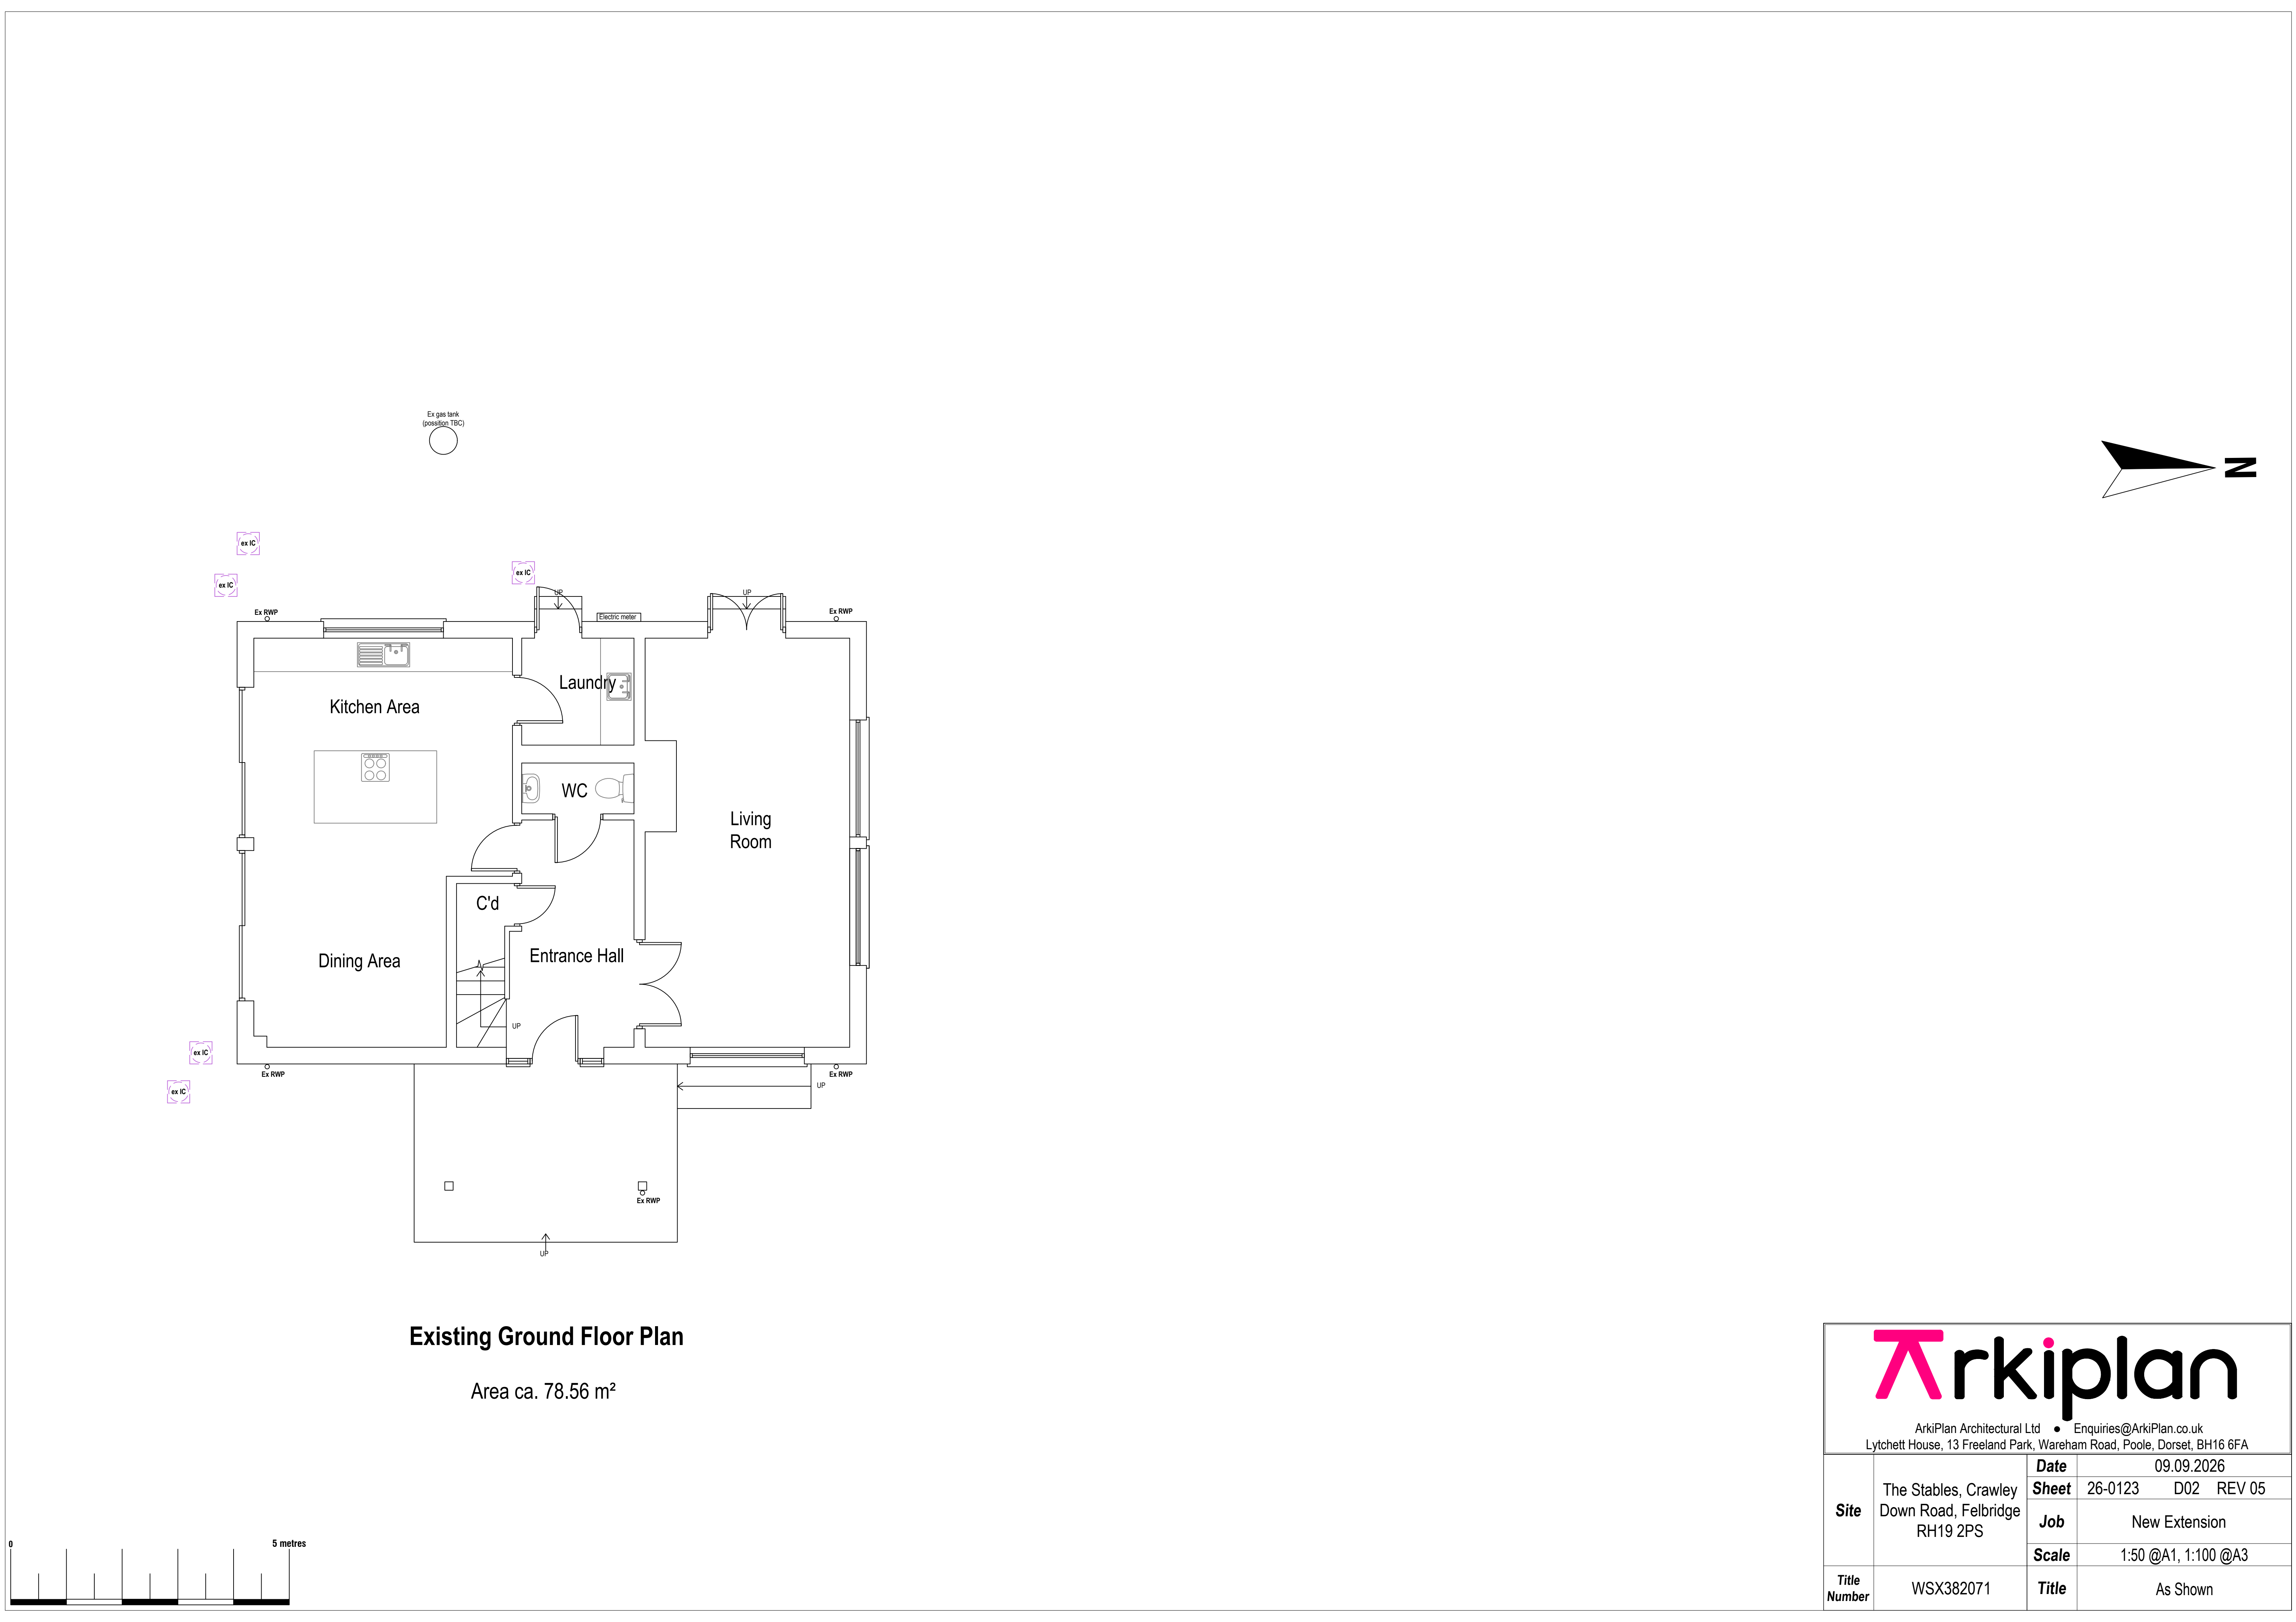

Existing Ground Floor Plan

Area ca. 78.56 m²



ArkiPlan Architectural Ltd • Enquiries@ArkiPlan.co.uk
Lytchett House, 13 Freeland Park, Wareham Road, Poole, Dorset, BH16 6FA

Site	The Stables, Crawley Down Road, Felbridge RH19 2PS	Date	09.09.2026		
		Sheet	26-0123	D02	REV 05
		Job	New Extension		
		Scale	1:50 @A1, 1:100 @A3		
Title Number	WSX382071	Title	As Shown		