


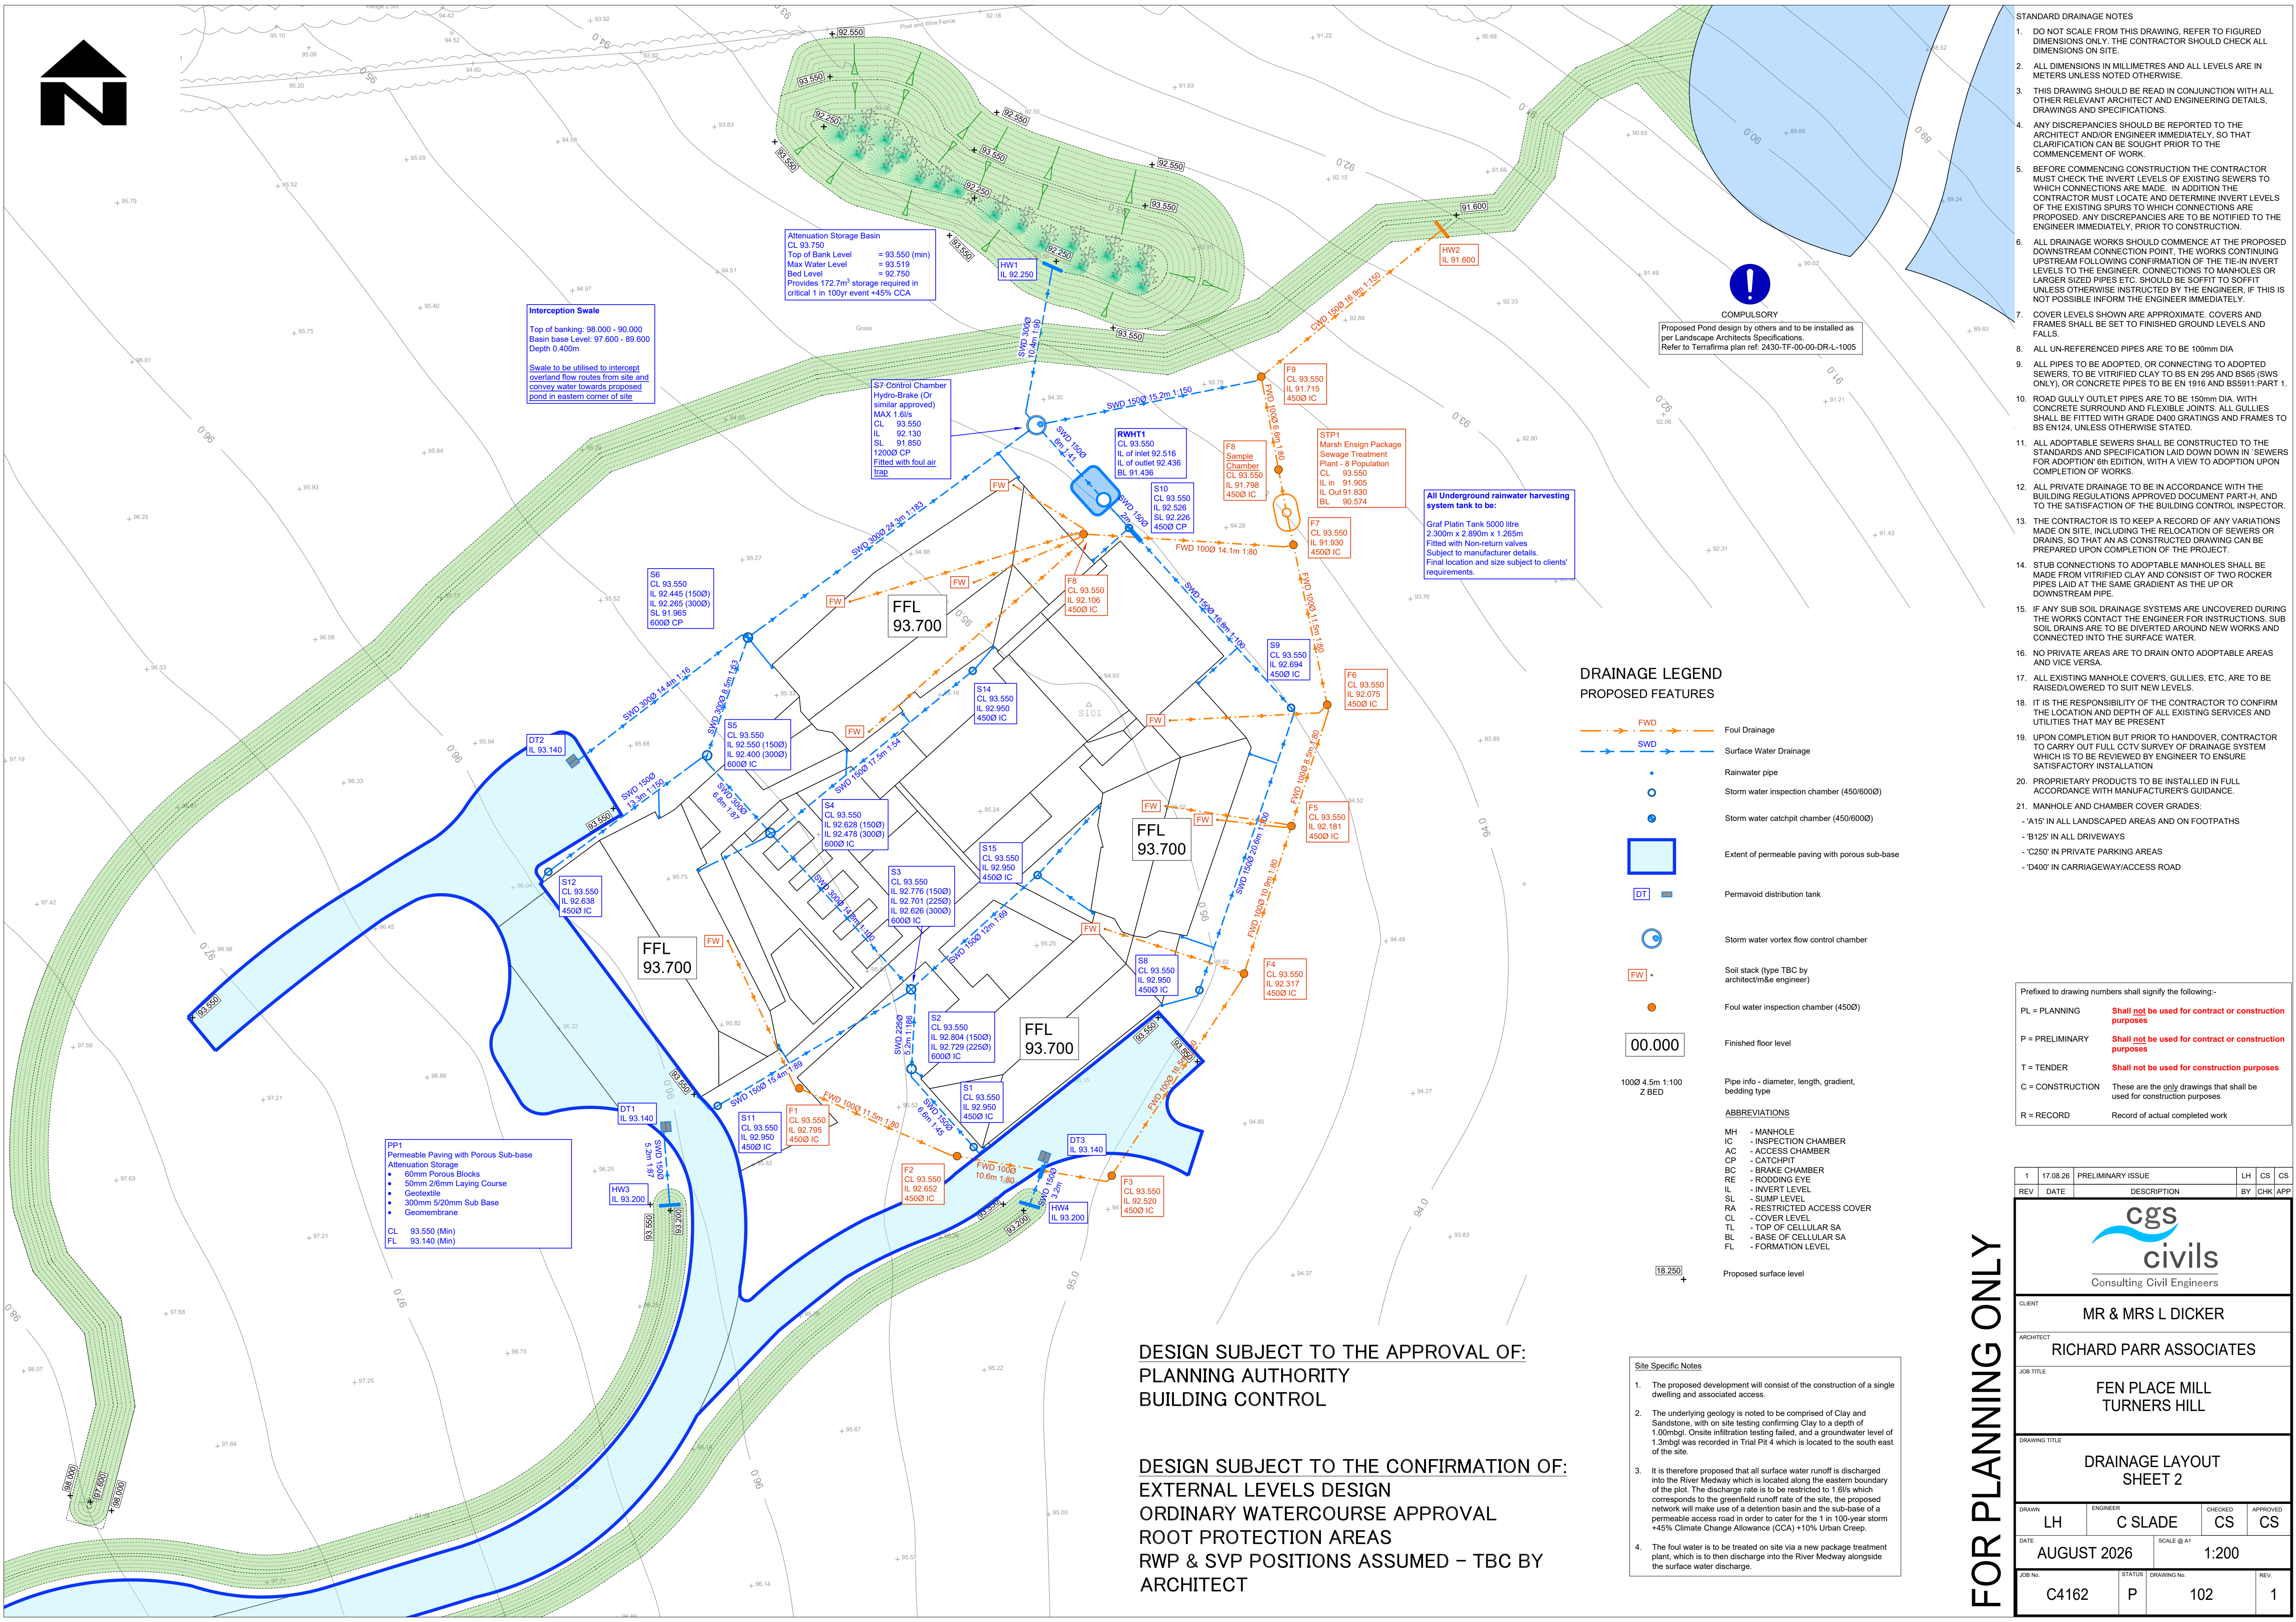

- Prefixed to drawing numbers shall signify the following:-
- | | |
|------------------|---|
| PL = PLANNING | Shall not be used for contract or construction purposes |
| P = PRELIMINARY | Shall not be used for contract or construction purposes |
| T = TENDER | Shall not be used for construction purposes |
| C = CONSTRUCTION | These are the only drawings that shall be used for construction purposes |
| R = RECORD | Record of actual completed work |

1	17.08.26	PRELIMINARY ISSUE	LH	CS	C
REV	DATE	DESCRIPTION	BY	CHK	AP

