


	Fire Alarm Panel
	Fire Alarm Wireless Hub
	Fire Alarm Repeater Panel
	Smoke Detector
	Heat Detector
	Sounder Base
	Wall Mount Sounder and VAD
	Fire Alarm Call Point
	Fire Alarm Input/Output Unit
	Fire Radio Cluster
	Remote Interdiction Ceiling Mount
	Denotes outlet within ceiling void
	Magnetic Door hold device
	Fire Equipment Mains Isolator

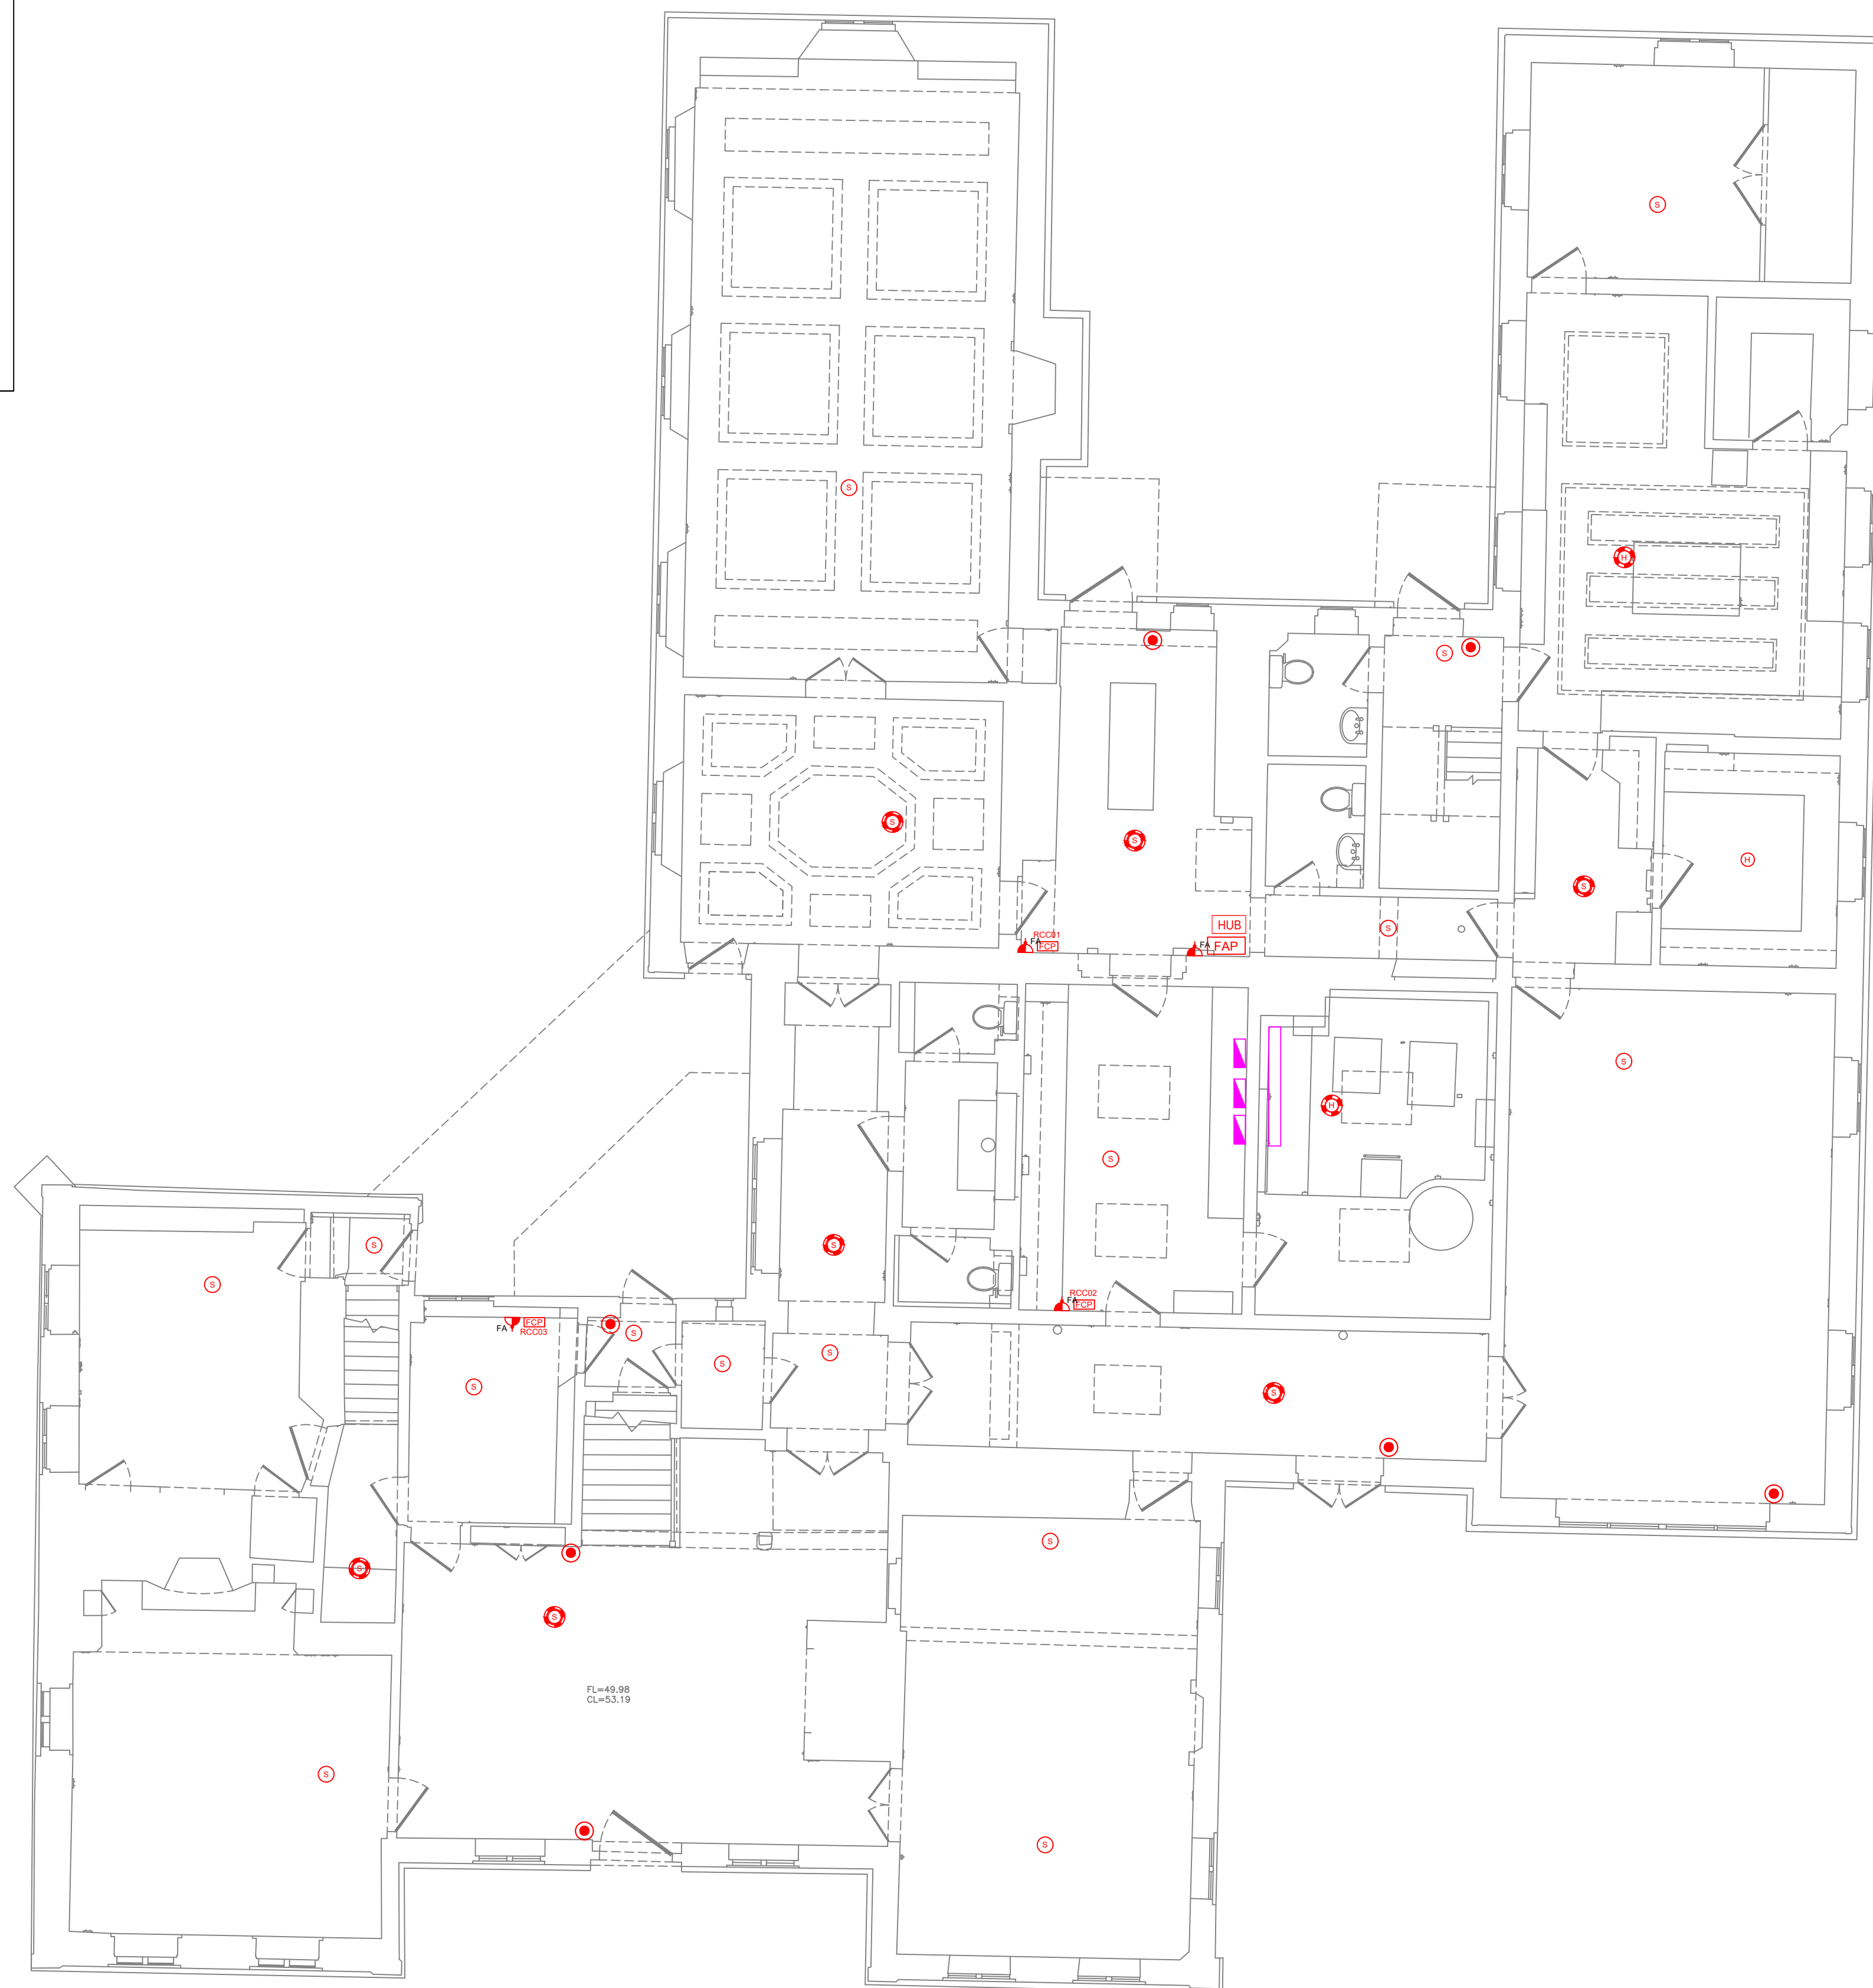

P01	PRELIMINARY FOR COMMENT	21/02/25
Rev	Revision Detail	Date



GM Monk Electrical Contractors Unit 8 Harvington Business Park, Brampton Road, Eastbourne BN22 9BN	TEL: 01323 841769 EMAIL: enquiries@gmmonk.co.uk WEB: www.gmmonk.co.uk
---	--

CLIENT:

PROJECT: STONEHALL,
HAYWARDS HEATH
ROAD, BALCOMBE,
RH17 6QN

TITLE:

GROUND FLOOR FIRE
ALARM FOR COMMENT

DRAWN SL	CHECKED KB	DATE JUNE 2024	SCALE 1:75 @ A1
DRAWING No. 1883-GMM-00-00-E-0401			REVISION P01