



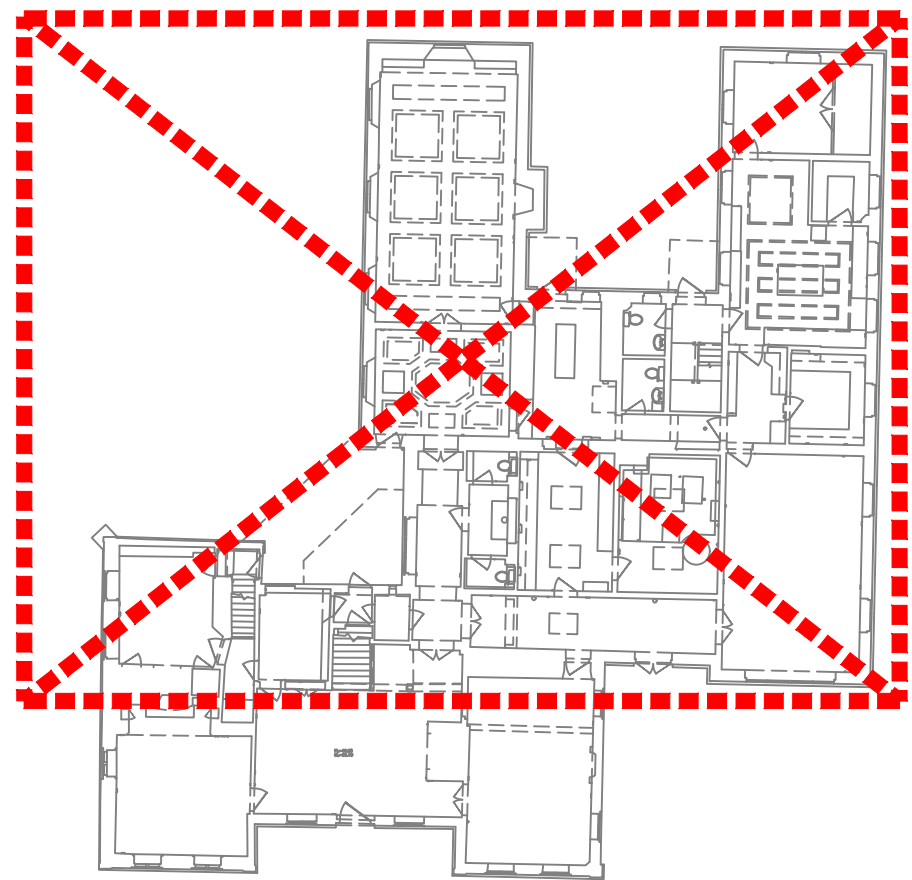

SCALE 1:300 @ A1

LIGHTING LEGEND

- SBH TBC Surface Bulkhead Luminaire to be confirmed.
- Surface Linier TBC Surface Linier Luminaire to be confirmed.
- P Ceiling Mounted Pendant with LED BC lamp.
- LED down light, fixed output, 60 Min fire rated.
- LED down light, Dimmable, 60 Min fire rated.
- LED down light, fixed output, IP65, 60 Min fire rated.
- Low Level Night Light
- Light Switch, 'D' denotes dimmer.
- Three pole fan isolator with lock off capability
- S Shaver point
- Wall Light TBC (EX signifies external)

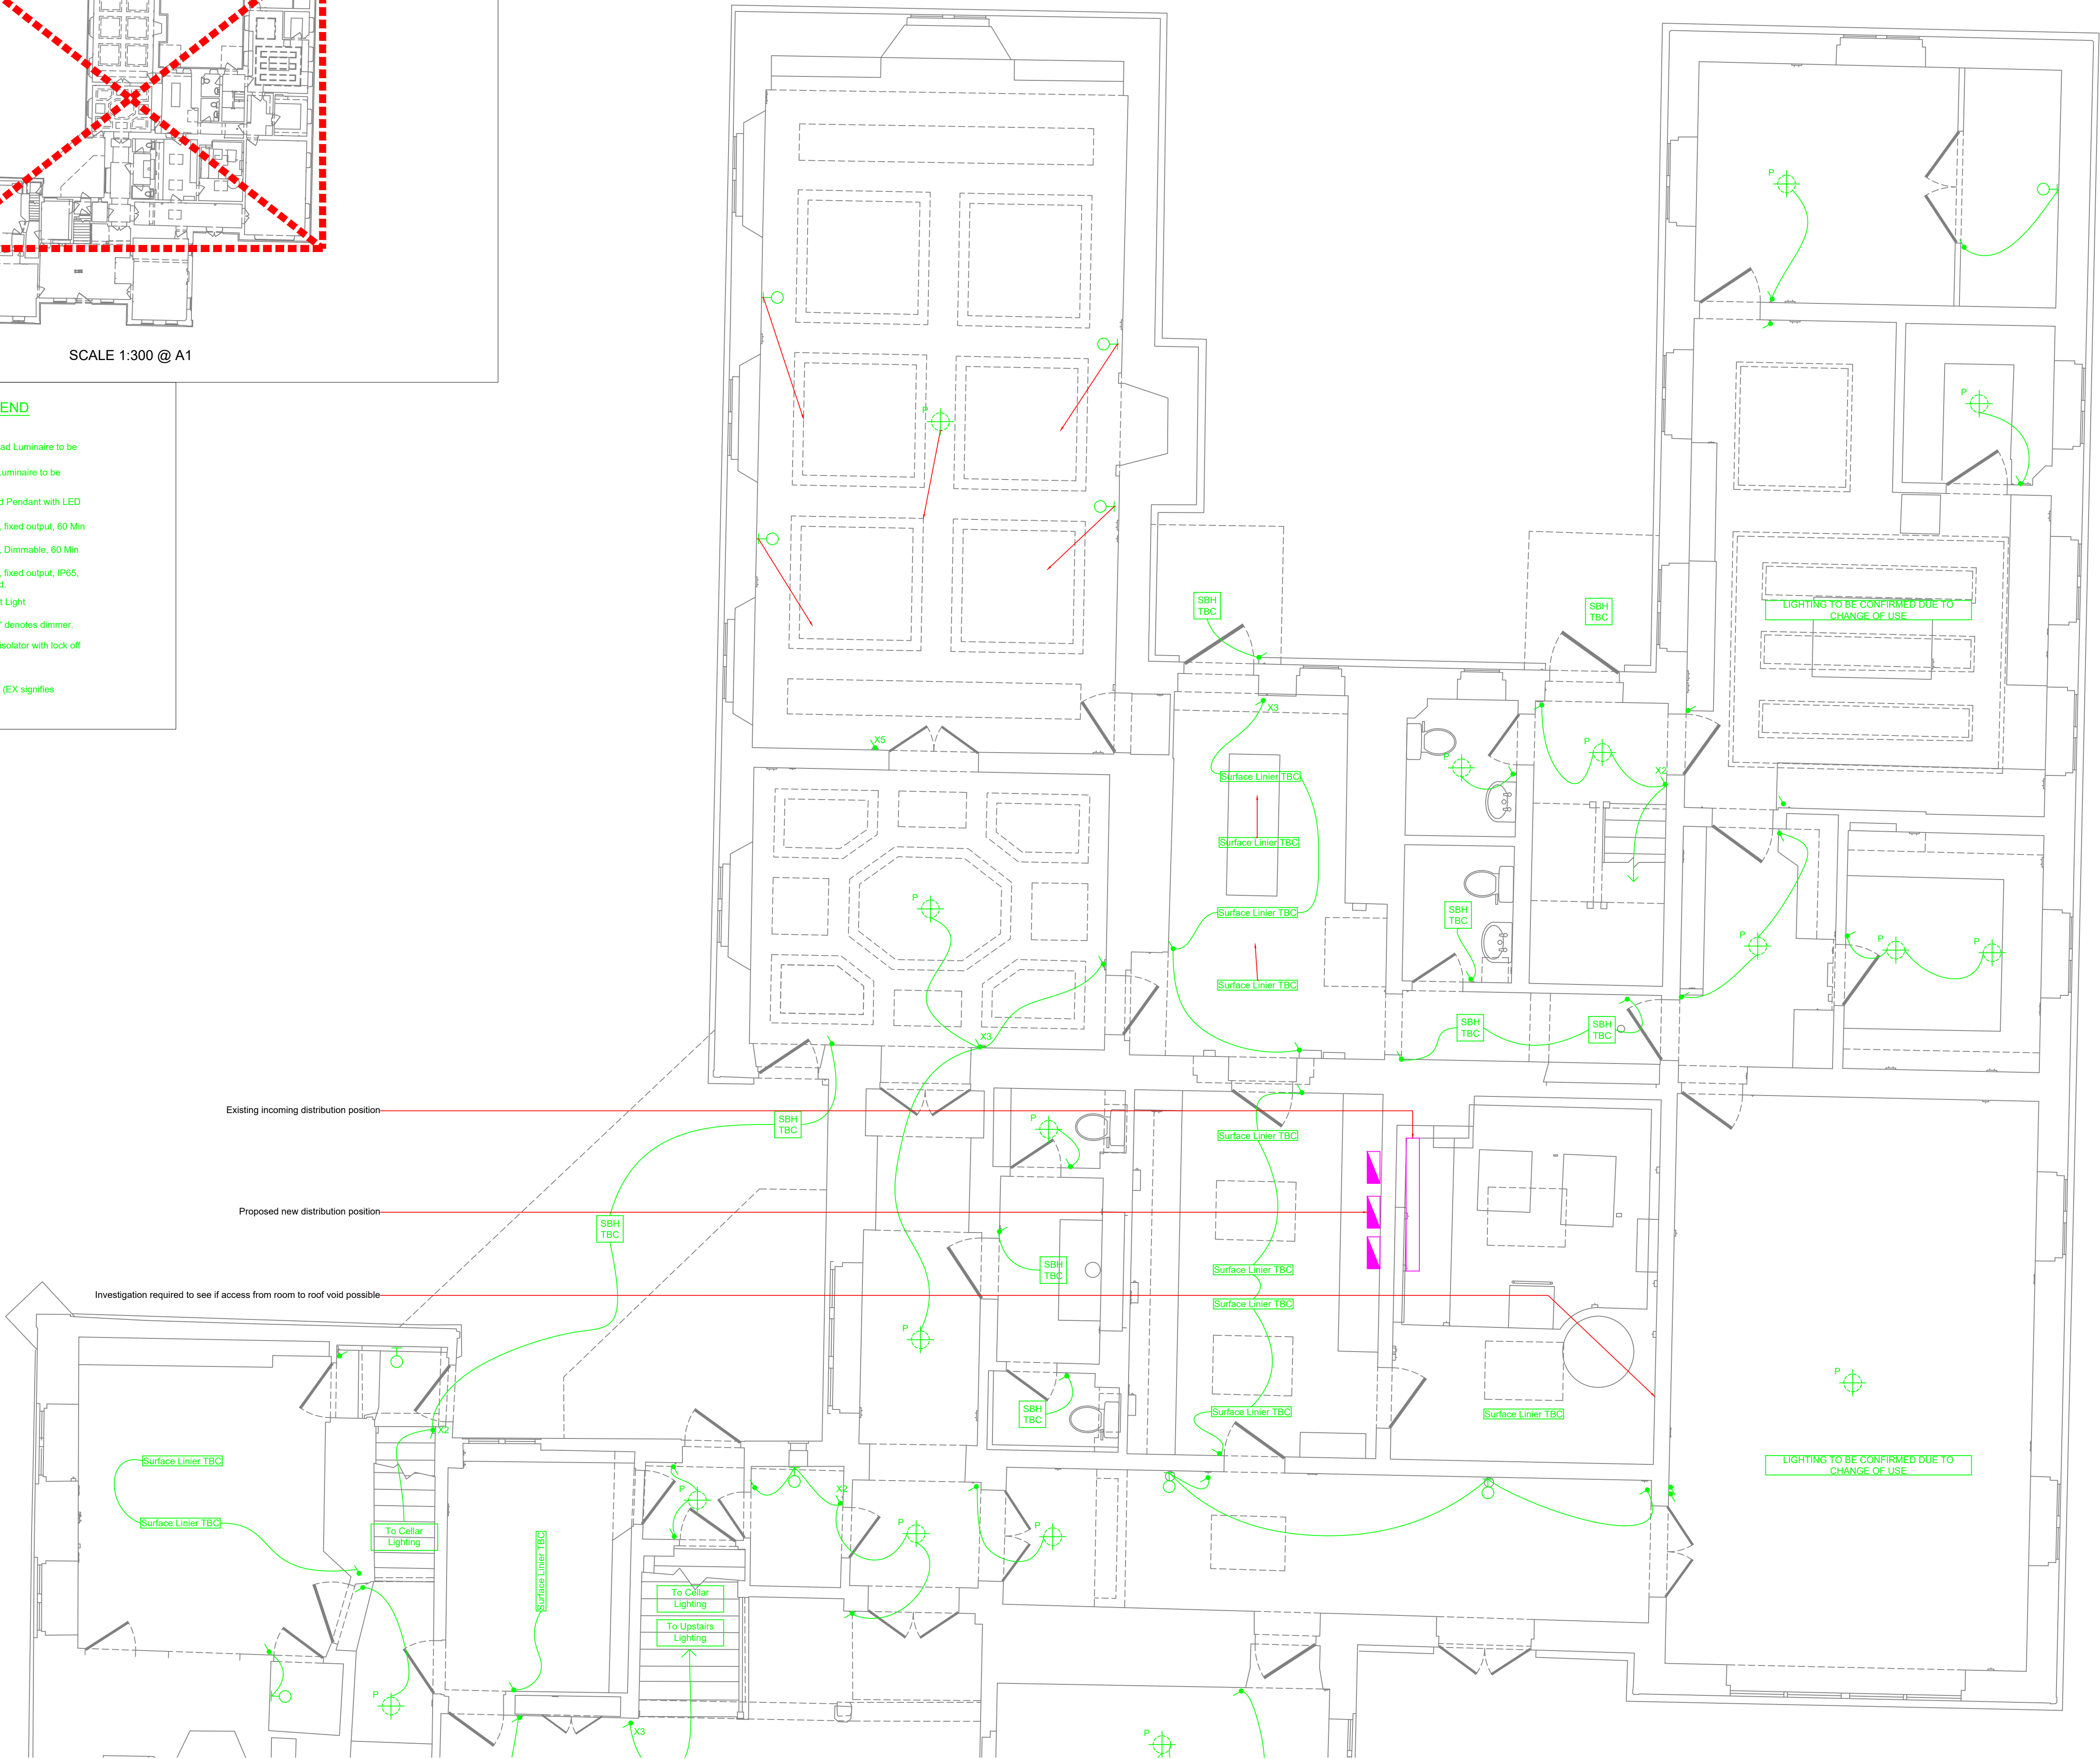

Rev	Revision Detail	Date

GM Monk Electrical Contractors
Unit 8 Harvington Business Park, Brampton Road, Eastbourne BN22 9BN

TEL: 01323 841769
EMAIL: enquiries@gmm Monk.co.uk
WEB: www.gmm Monk.co.uk

CLIENT:

PROJECT:
**STONEHALL,
HAYWARDS HEATH
ROAD, BALCOMBE,
RH17 6QN**

TITLE:
**GROUND FLOOR
LIGHTING 1 OF 2 FOR
COMMENT**

DRAWN SL	CHECKED KB	DATE JUNE 2024	SCALE 1:50 @ A1
DRAWING No. 1883-GMM-00-01-E-0201			REVISION P1