


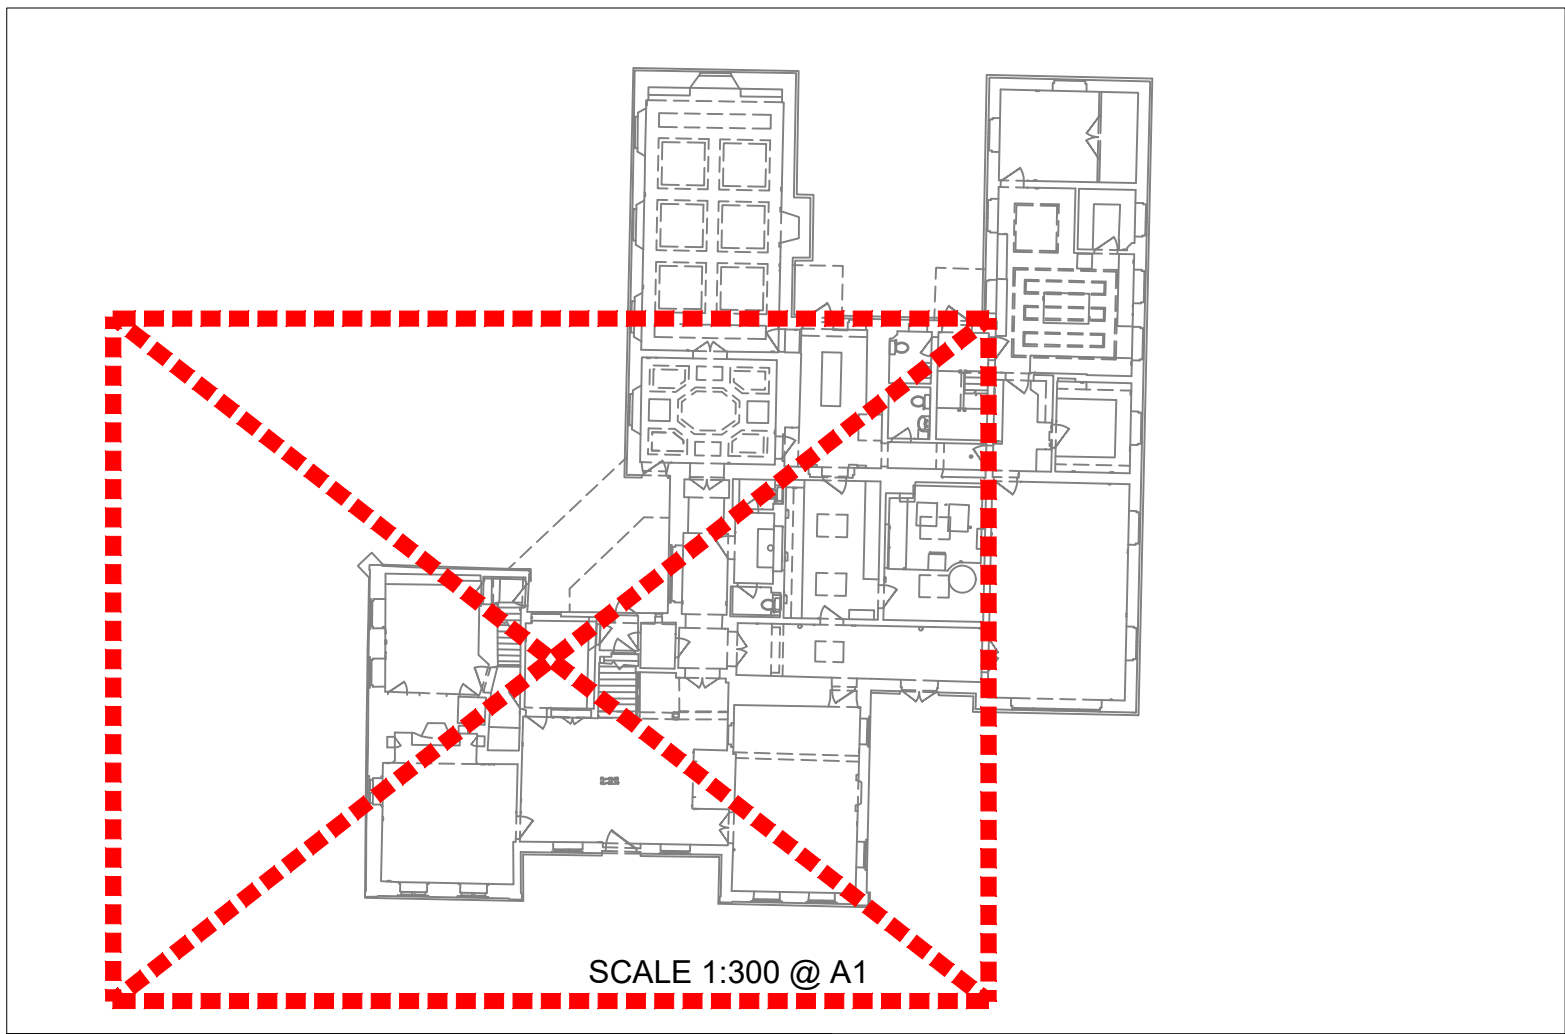

LIGHTING LEGEND

SBH
TBC

Surface Bulkhead Luminaire to be confirmed.

Surface Linier TBC

Surface Linier Luminaire to be confirmed.

P

Ceiling Mounted Pendant with LED BC lamp.

LED down light, fixed output, 60 Min fire rated.

LED down light, Dimmable, 60 Min fire rated.

LED down light, fixed output, IP65, 60 Min fire rated.

Low Level Night Light


Light Switch, 'D' denotes dimmer.

Three pole fan isolator with lock off capability

S

Shaver point

Wall Light TBC (EX signifies external)

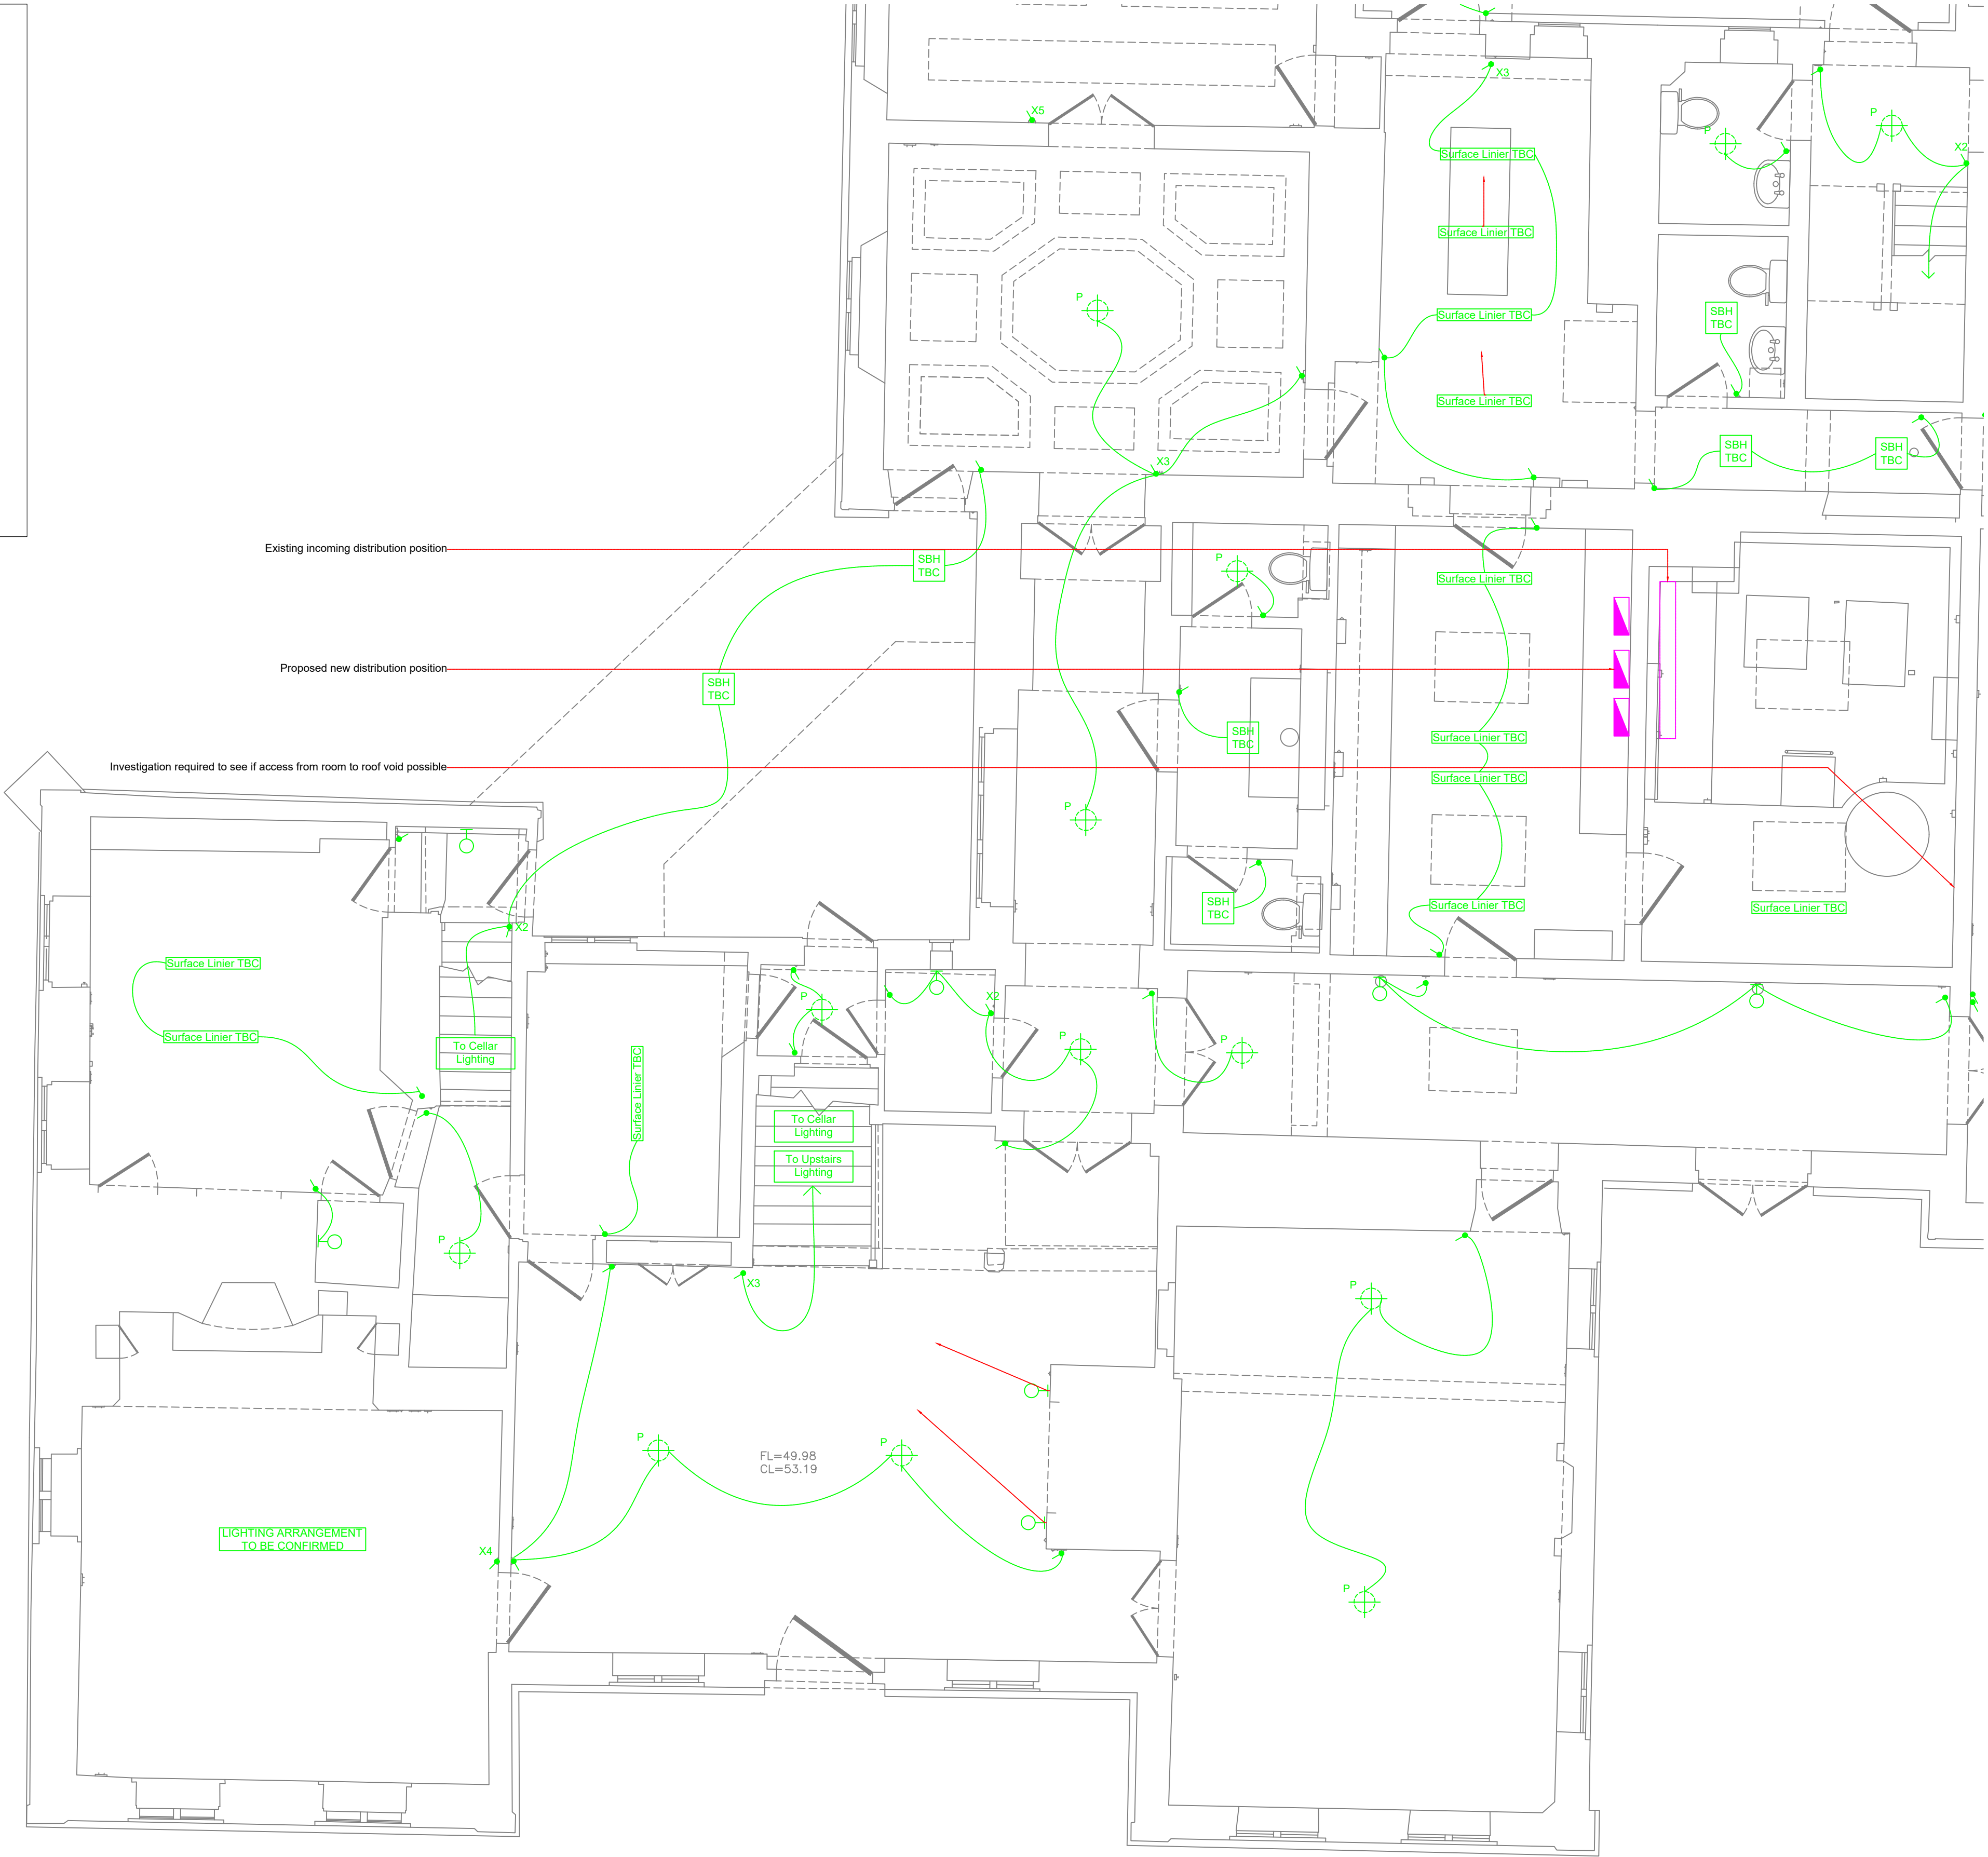

Rev	Revision Detail	Date

GM Monk Electrical Contractors
Unit 8 Harvington Business Park, Brampton Road, Eastbourne BN22 9BN

TEL: 01323 841769
EMAIL: enquiries@gmmonk.co.uk
WEB: www.gmmonk.co.uk

CLIENT:

PROJECT:

STONEHALL,
HAYWARDS HEATH
ROAD, BALCOMBE,
RH17 6QN

TITLE:

GROUND FLOOR
LIGHTING 2 OF 2 FOR
COMMENT

DRAWN SL	CHECKED KB	DATE JUNE 2024	SCALE 1:50 @ A1
DRAWING No. 1883-GMM-00-02-E-0202			REVISION P1