



Details of the proposed cable entry through the flat roof above the Laundry room.

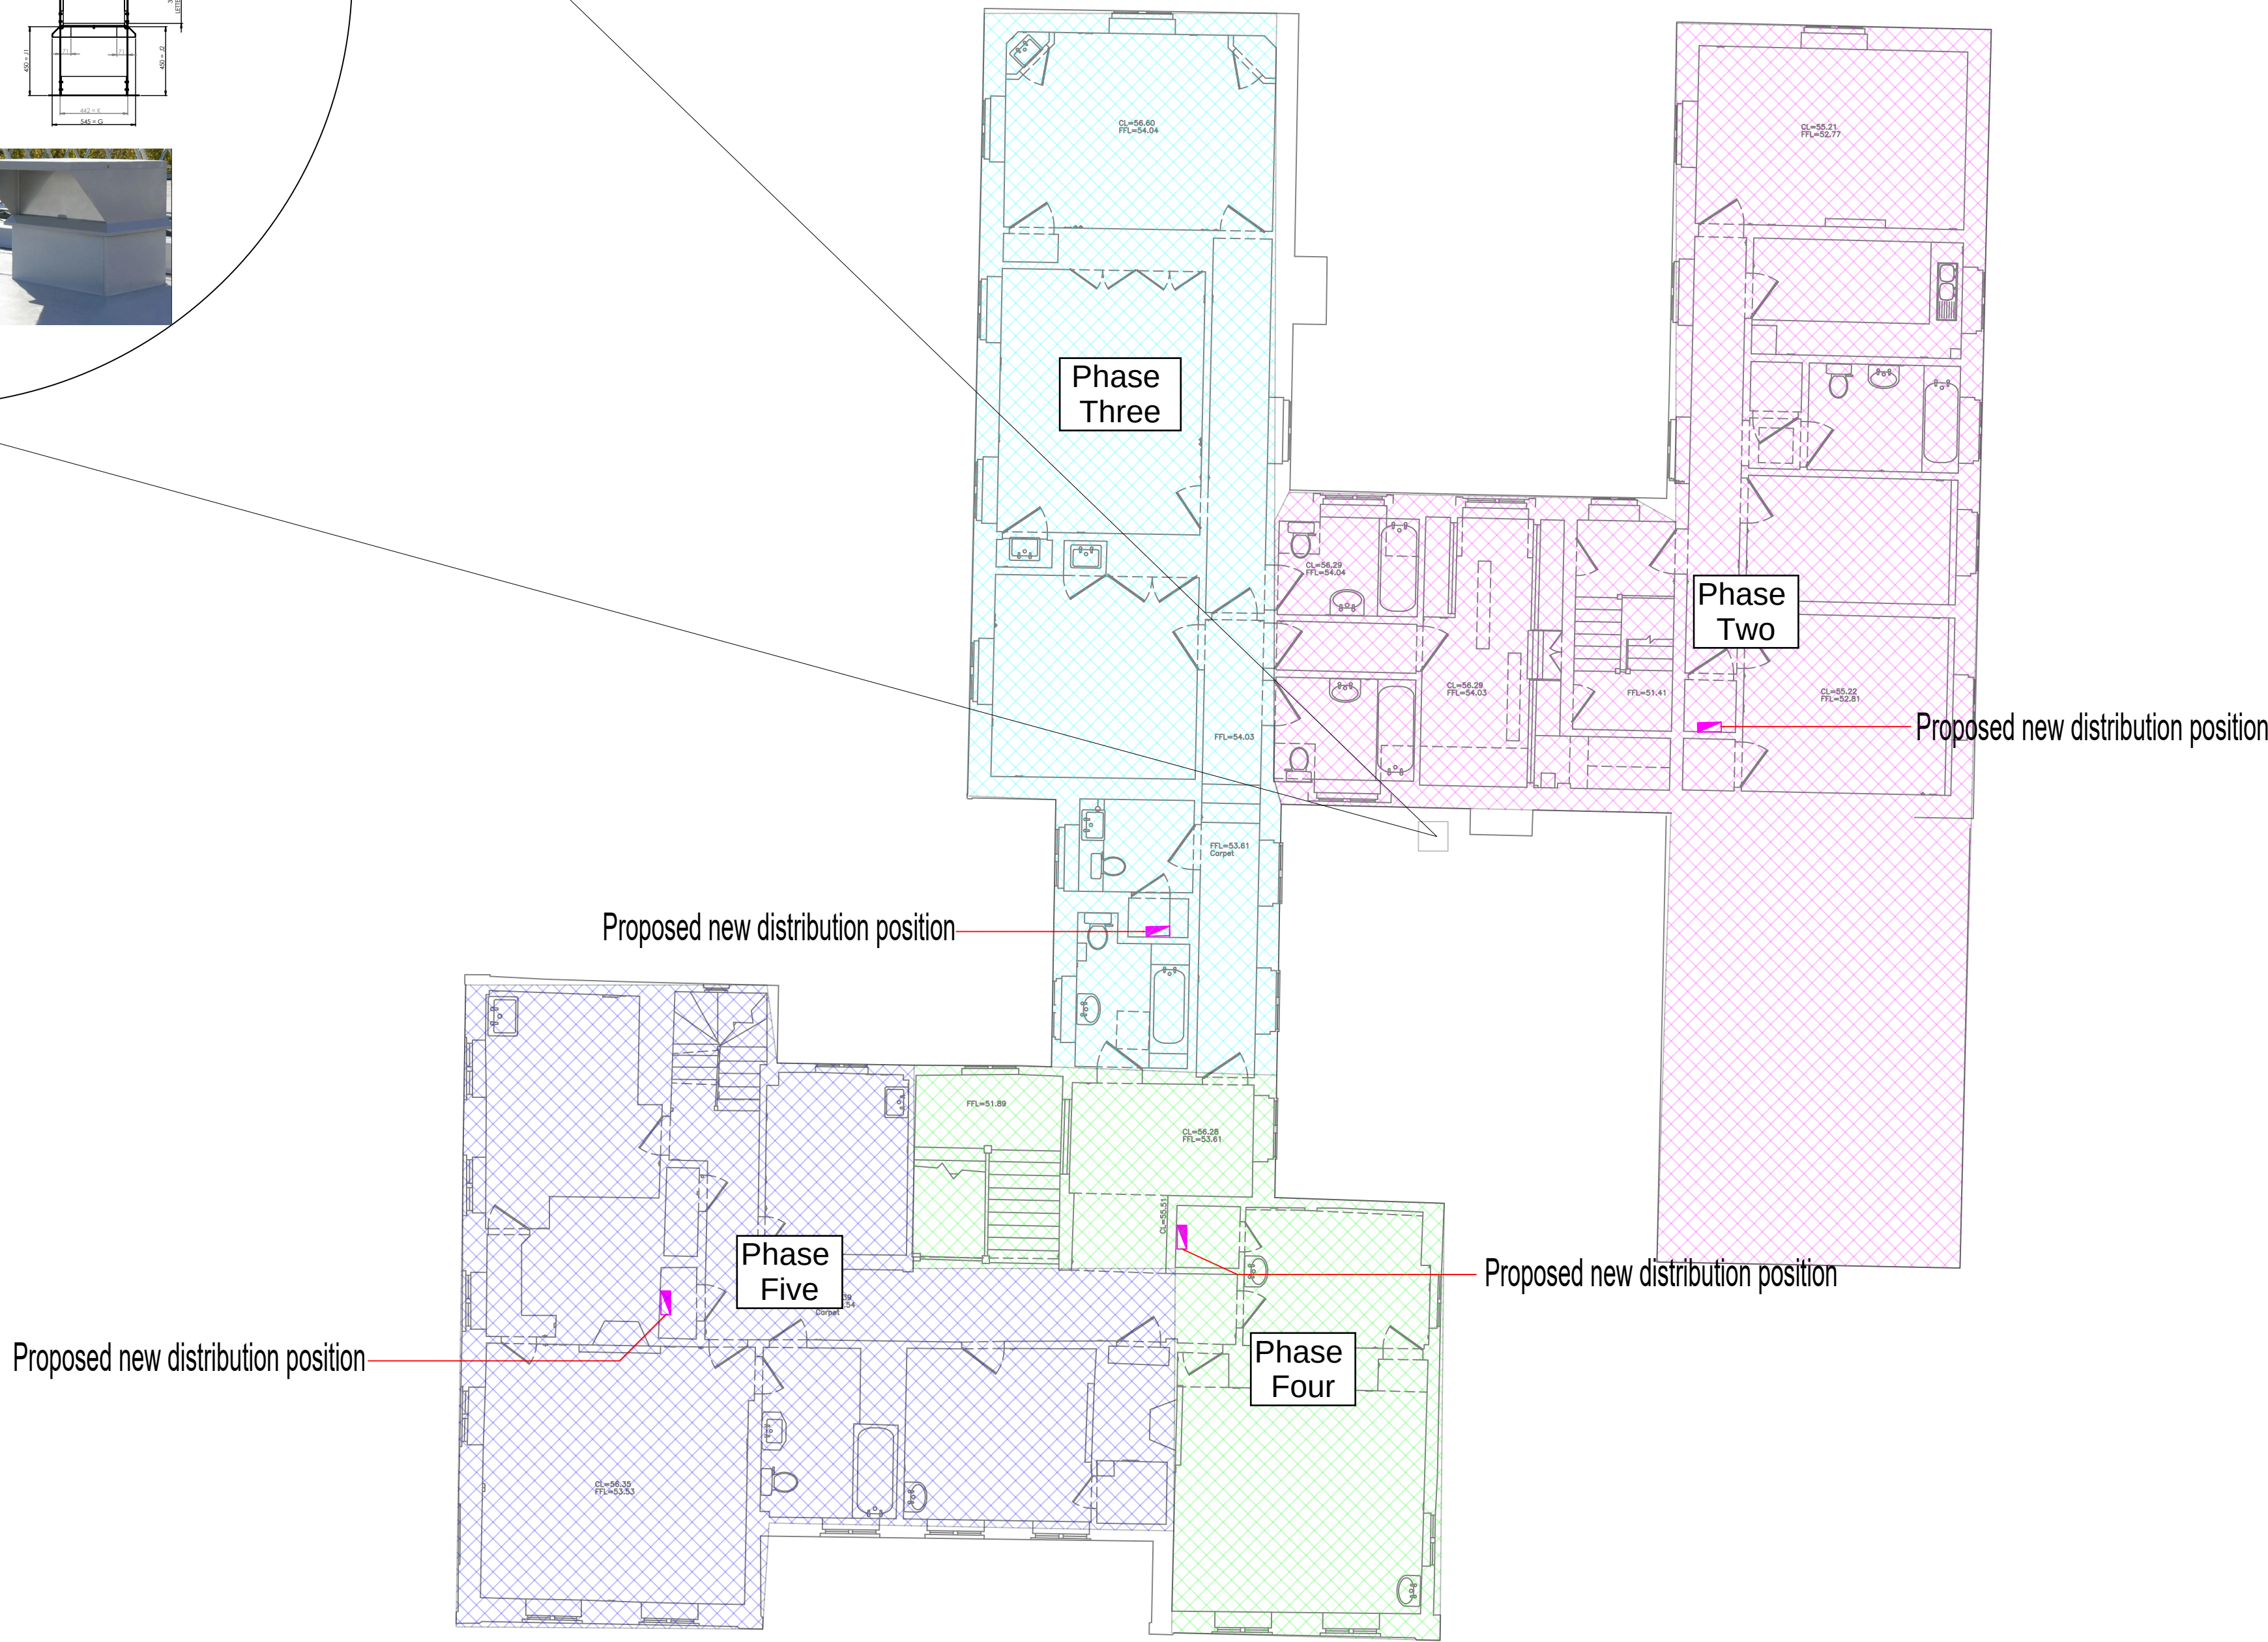

A	Revised phasing	
Rev	Revision Detail	Date

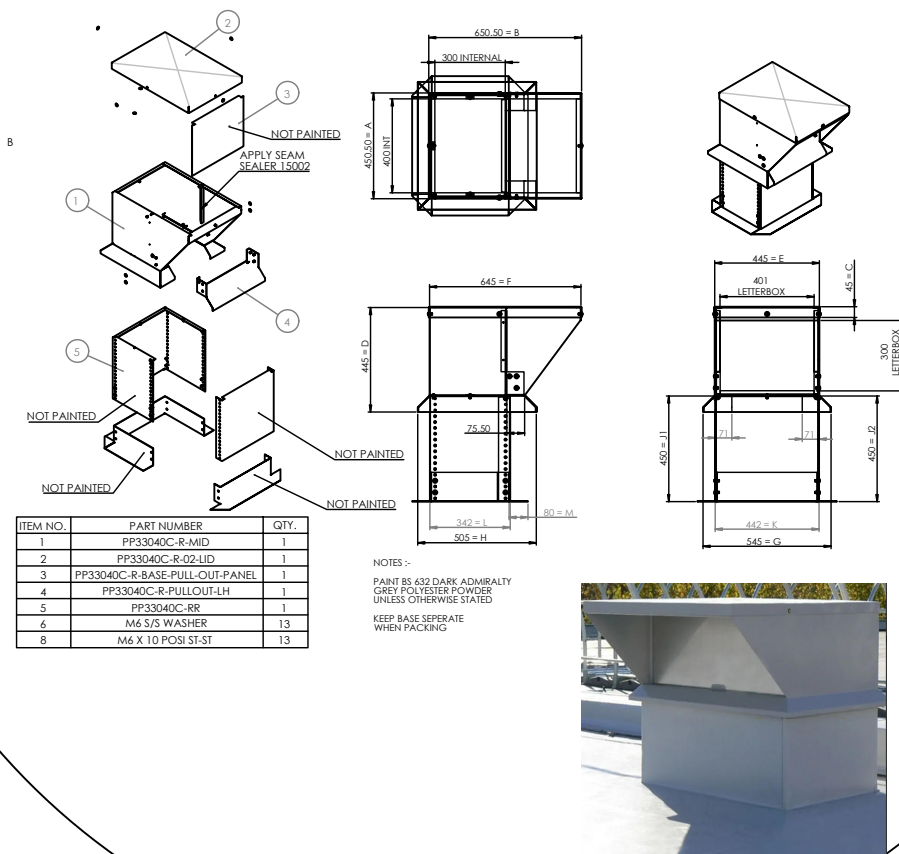

ELECTRICAL | FIRE | SECURITY | RENEWABLES | MECHANICAL

enquiries@gmm Monk.co.uk



SAFETY

GM Monk Electrical Contractors
Unit 8 Harvington Business Park, Brampton Road, Eastbourne BN22 9BN

TEL: 01323 841769
EMAIL: enquiries@gmm Monk.co.uk
WEB: www.gmm Monk.co.uk

CLIENT:			
PROJECT: STONEHALL, HAYWARDS HEATH ROAD, BALCOMBE, RH17 6QN			
TITLE: FIRST FLOOR PROPOSED PHASING OF WORKS			
DRAWN SL	CHECKED KB	DATE AUG 2025	SCALE 1:100 @ A1
DRAWING No. 1883-GMM-01-00-E-0801			REVISION A