


LIGHTING LEGEND

- | | |
|---|--|
|  | Surface Bulkhead Luminaire to be confirmed. |
|  | Surface Linier Luminaire to be confirmed. |
|  | Ceiling Mounted Pendant with LED BC lamp. |
|  | LED down light, fixed output, 60 Min fire rated. |
|  | LED down light, Dimmable, 60 Min fire rated. |
|  | LED down light, fixed output, IP65, 60 Min fire rated. |
|  | Low Level Night Light |
|  | Light Switch, 'D' denotes dimmer. |
|  | Three pole fan isolator with lock off capability |
|  | Shaver point |
|  | Wall Light TBC (EX signifies external) |

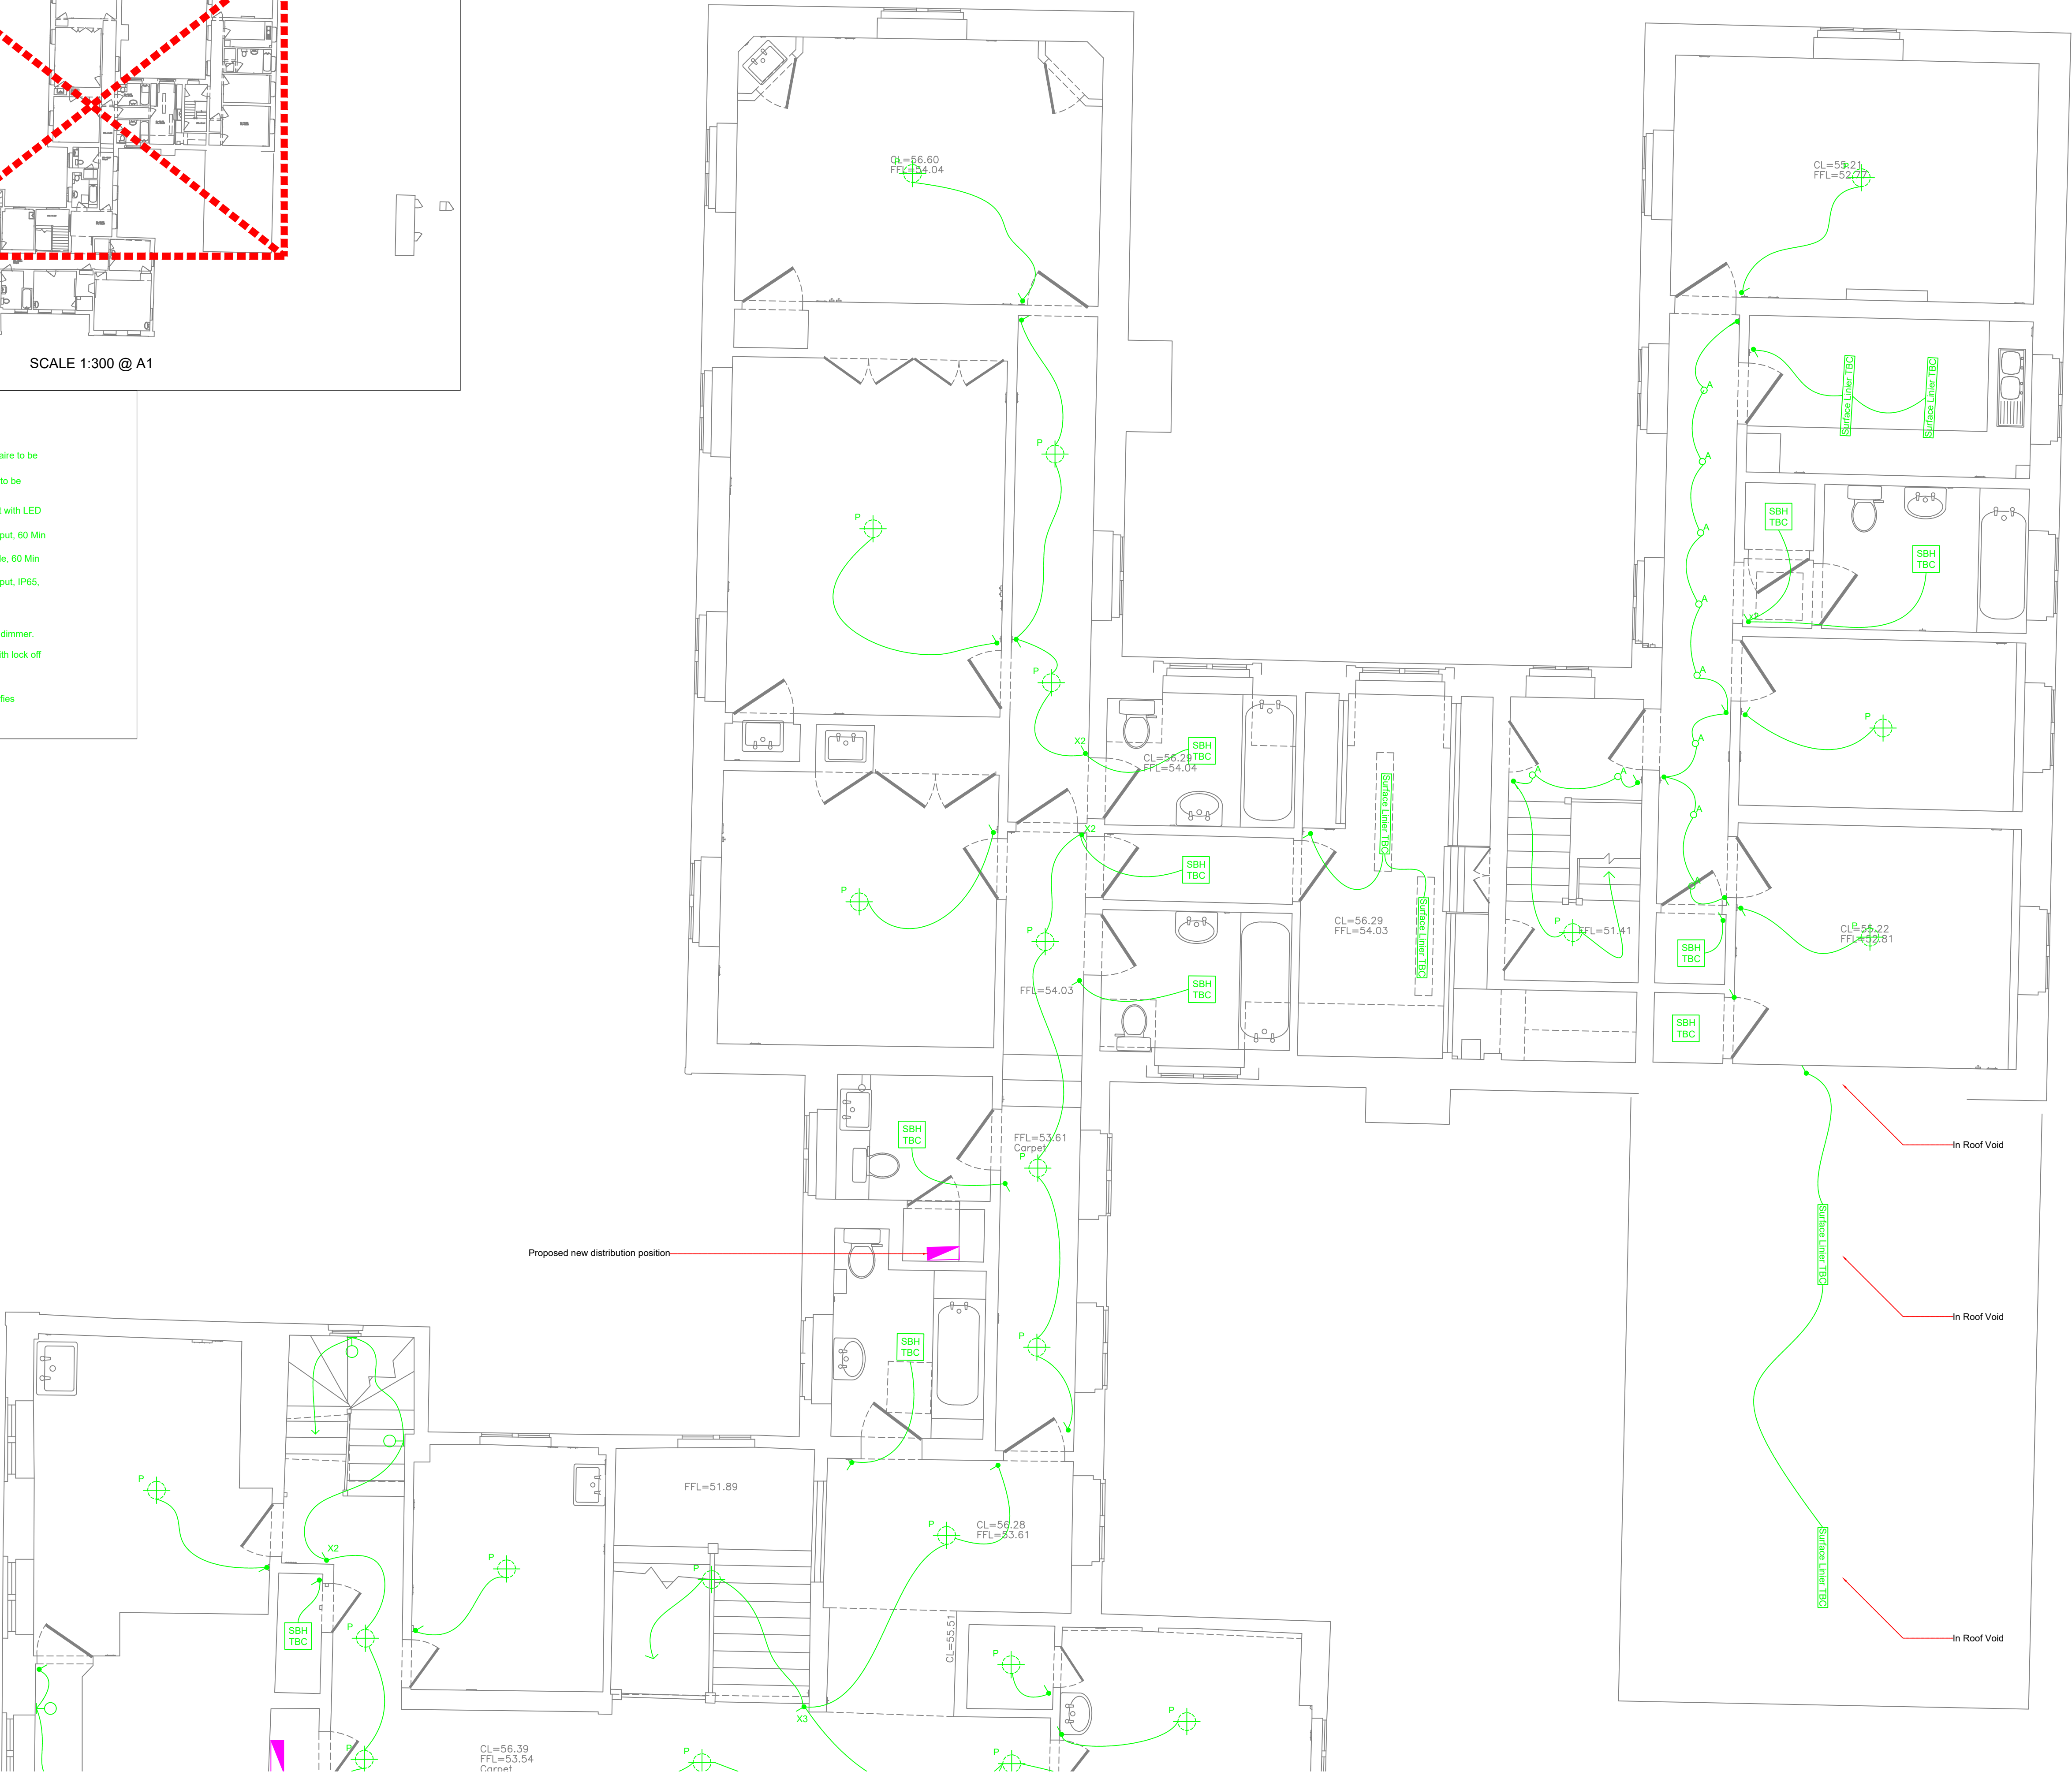

Rev	Revision Detail	Date



GM Monk Electrical
Contractors
Unit 8 Harvington Business
Park, Brampton Road,
Eastbourne BN22 9BN

TEL: 01323 841769
EMAIL:
enquiries@gmmonk.co.uk
WEB:
www.gmmonk.co.uk

CLIENT:

PROJECT: STONEHALL,
HAYWARDS HEATH
ROAD, BALCOMBE,
RH17 6QN

TITLE:

FIRST FLOOR LIGHTING
1 OF 2 FOR COMMENT

DRAWN SL	CHECKED KB	DATE JUNE 2024	SCALE 1:50 @ A1
DRAWING No. 1883-GMM-01-01-E-0211			REVISION P1