


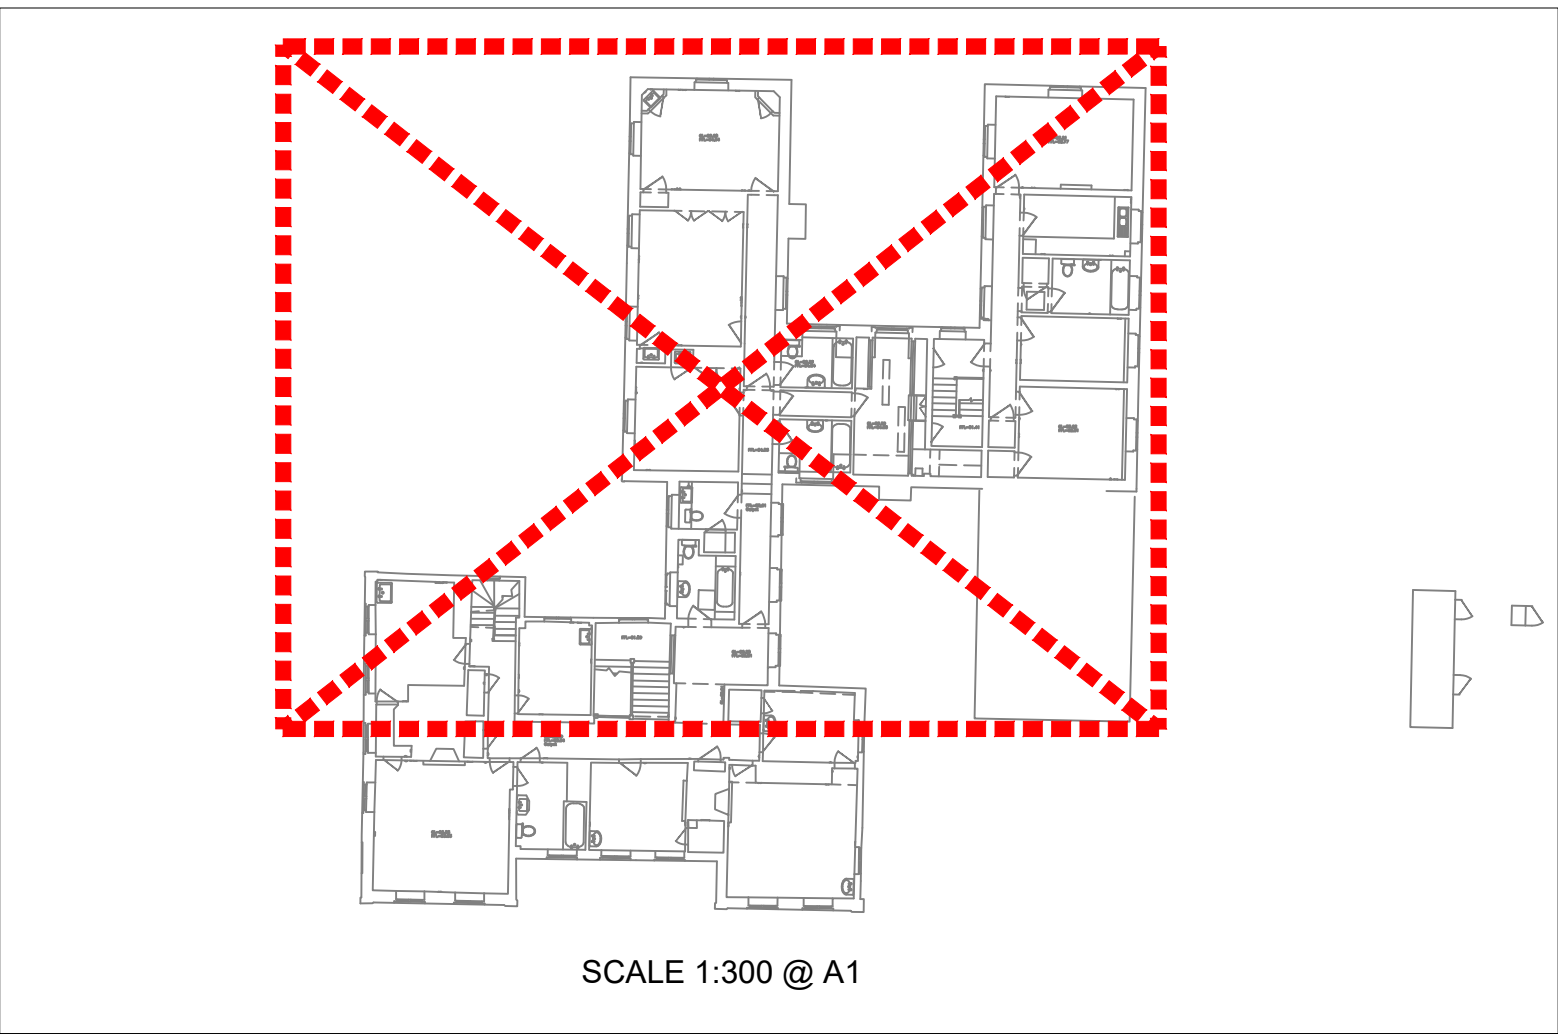

LEGEND:

1 Gang Switched Socket Outlet

2 Gang Switched Socket Outlet

1 Gang Unswitched Socket Outlet

2 Gang Unswitched Socket Outlet

Switched Fuse Connection Unit

Unswitched Fused Connection Unit

Double Pole Switch, 'n' Denotes Current Rating

Flex Outlet, Including Final Connection to Appliance

Fused Connection Unit, Controlling Unswitched Socket Outlet

Appliances Isolation Panel

Shaver Socket, Dual Voltage, Double Wound Isolating Transformer

SP&N Fused Switch Disconnecter

TP&N Fused Switch Disconnecter

Electrical Vehicle Supply Equipment, 'n' Denotes Rating

'n' Gang Structured Wiring/Data Outlet Plate

WIFI Booster Point, High Level PoE

Accessory Mounted In Floor Box

Circuit Link

Final Connection (Load)

Intruder alarm panel

Key pad

Acoustic (glass break) sensor

Door contact

Dual techology antimask movement sensor

Door entry system door entry panel

Door entry system video entry panel

Video entry system monitor/handset

Internal alarm sounder

External alarm sounder

CCTV dome camera

Ceiling mounted recessed speaker

Triplex Integrated Reception System outlet (satellite, off air TV and FMDAB radio)

Quad Integrated Reception System outlet (satellite, satellite, off air TV and FMDAB radio)

Fire Alarm Panel

Fire Alarm Repeater Touchscreen

Fire Alarm Interface Unit

Fire Sensor/detector c/w Sounder Base

Fire sensor/detector - n denotes type:
SD = smoke detector
HD = heat detector
CO = carbon monoxide


Movement Sensor

Window Contact

Door Contact

Keypad

Panic Button

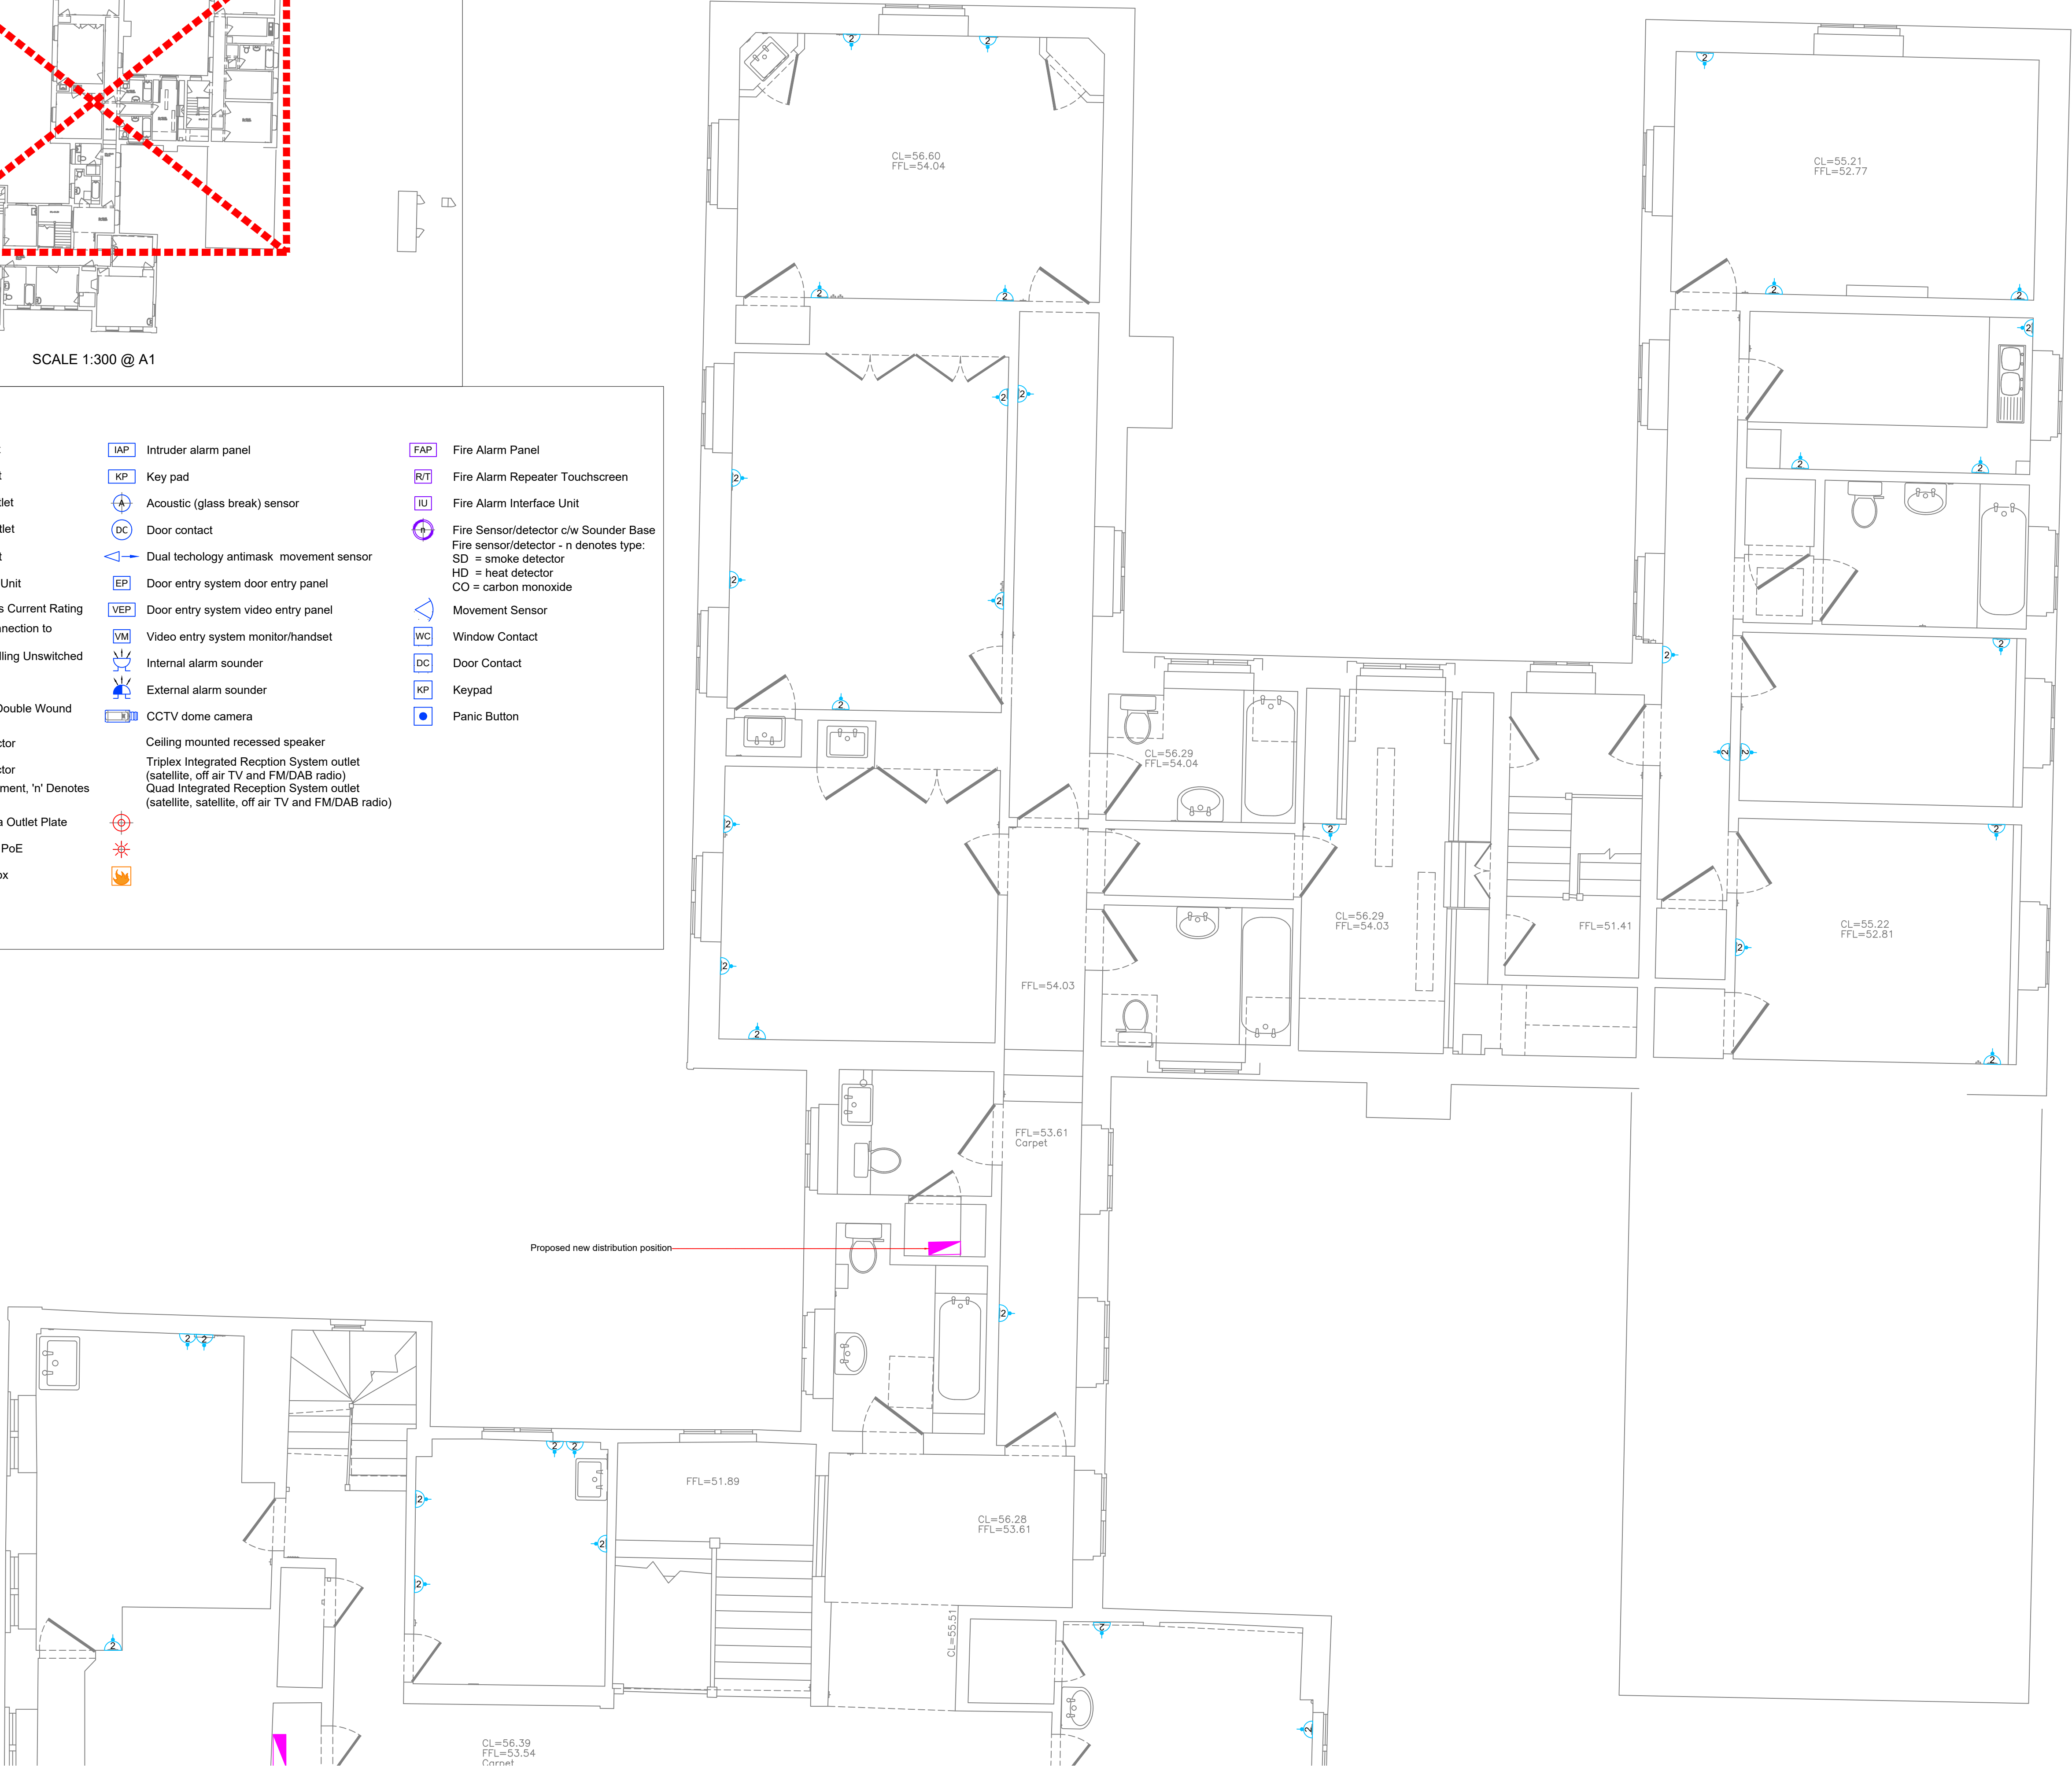

Rev	Revision Detail	Date

GM Monk Electrical Contractors
Unit 8 Harvington Business Park, Brampton Road, Eastbourne BN22 9BN

TEL: 01323 841769
EMAIL: enquiries@gmm Monk.co.uk
WEB: www.gmm Monk.co.uk

CLIENT:

PROJECT:

STONEHALL,
HAYWARDS HEATH
ROAD, BALCOMBE,
RH17 6QN

TITLE:

FIRST FLOOR SMALL
POWER AND DATA 1 OF
2 FOR COMMENT

DRAWN SL	CHECKED KB	DATE JUNE 2024	SCALE 1:50 @ A1
DRAWING No. 1883-GMM-01-01-E-0311			REVISION P1