




- S1

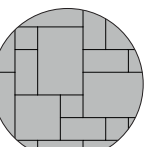


'Ocean Riven' Calibrated Black Slate
900x600x25mm, 600x600x25mm,
600x295x25mm, 295x295x25mm,
10mm joint widths – Contec
48m²
- S2

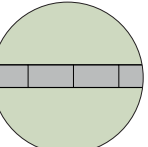


'Ocean Riven' Calibrated Black Slate Copings
600x295x25mm with 5mm bullnose,
Drip Line and 25mm overhang,
10mm joint widths – Contec
31m²
- S3

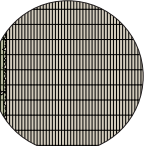


'Alexandria Stackers' Etched
200x50x40mm laid on bottom face, stack bond,
permeable jointing compounds with minimum
3mm joint widths – All Green
95m²
- S4

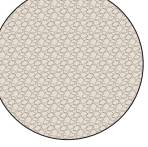


'Golden Flint' Gravel
10mm with ECCO Gravel stabilisation sheets
– CED Stone
280m²
- S5

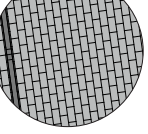


'Imperial Setts' Black Basalt
200x100x50, laid on flat face, stretcher bond,
permeable jointing compounds with minimum
10mm joint widths – CED Stone
17m²
- S6

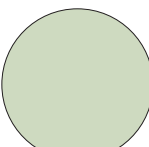

Planting Beds
450m²
- S7

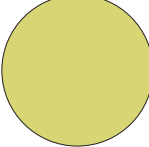

New Lawn – Premium Turf
75m²
- S8

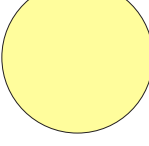



Wildflower Turf
28m²

- 

Mild steel edging haunched with spikes
3000x150x3mm – flush with top of gravel/lawn – Weather IT
154 linear metres
- 

Mild steel step haunched with spikes
3000x300x3mm – 150mm above ground – Weather IT
25 linear metres
- 

Curved Corten steel modular raised planter, bespoke
– Weather IT

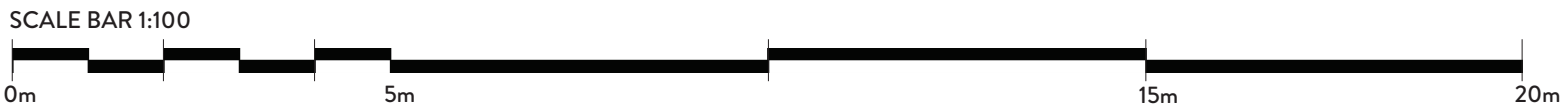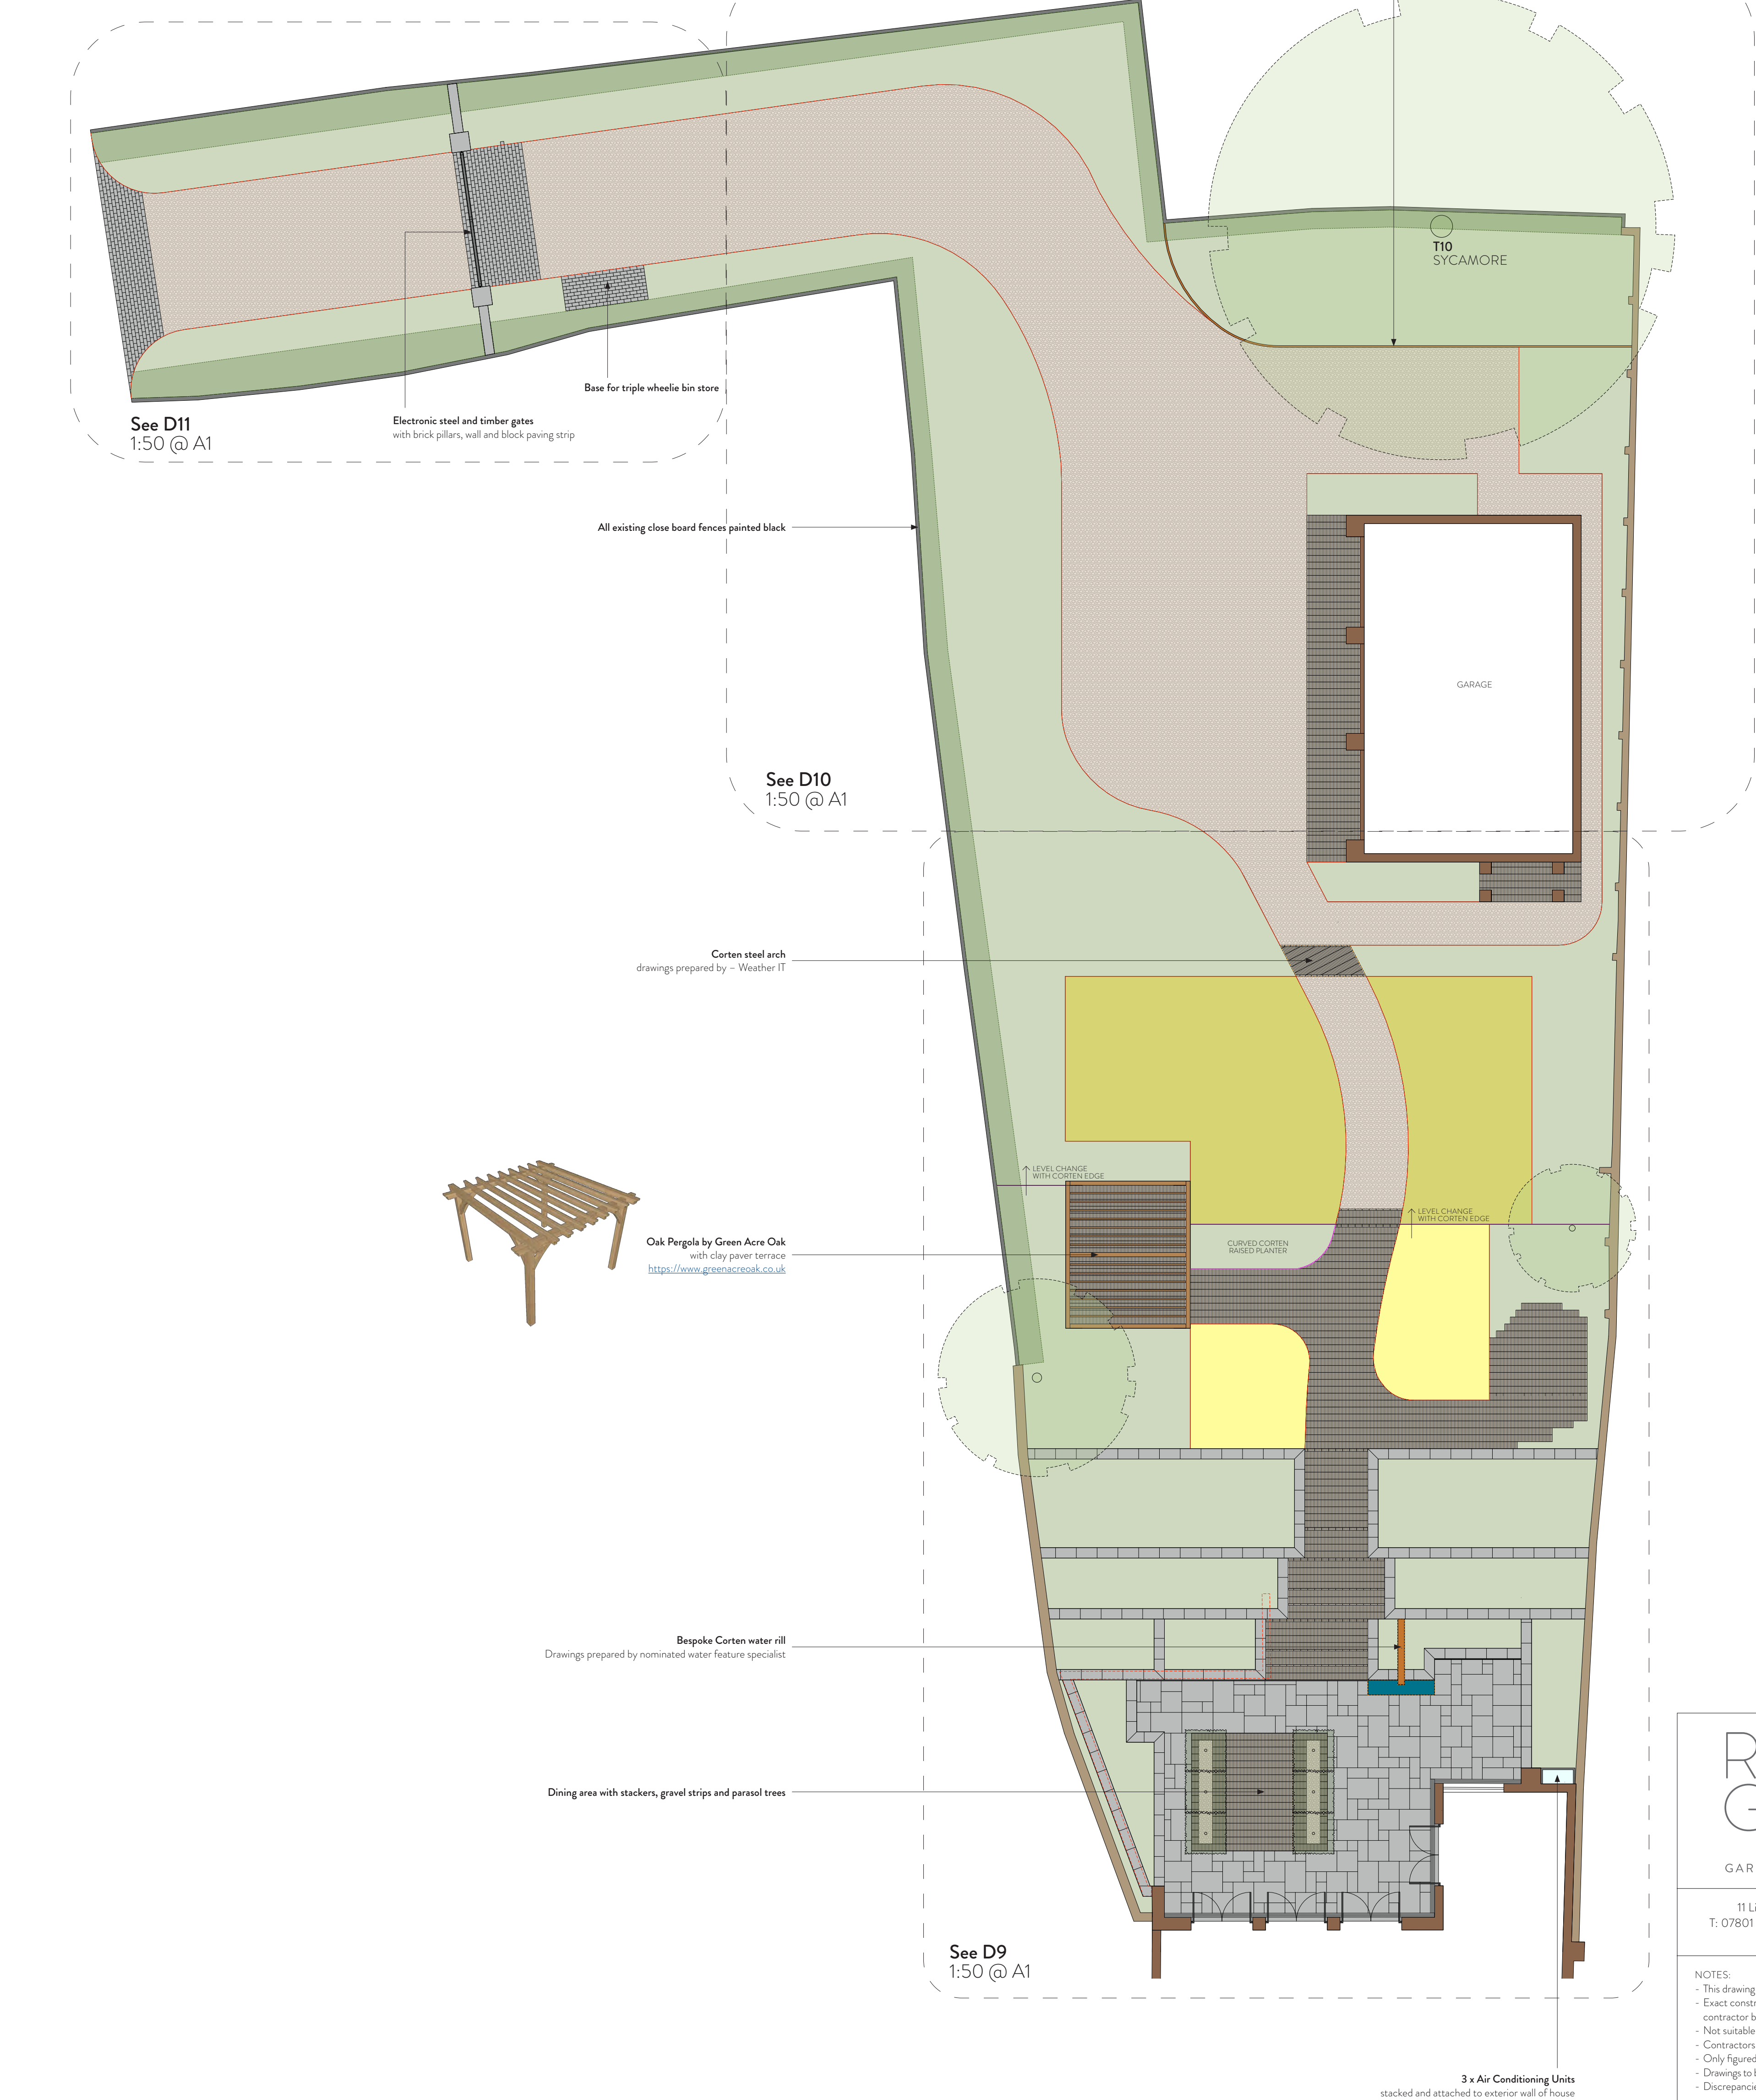

RACHEL
GOOZEE

GARDEN & PLANTING DESIGN

11 Lincoln Cottages, Brighton BN2 9UJ
T: 07801 354 944 E: hello@rachelgoozee.com
rachelgoozee.com

NOTES:

- This drawing is for reference ONLY
- Exact construction details to be prepared by contractor based on this outline specification
- Not suitable for construction unless stated
- Contractors must check all dimensions on site
- Only figured dimensions are to be worked from
- Drawings to be viewed in association with work of other consultants
- Discrepancies must be reported before proceeding

Copyright © Rachel Goozee Garden & Planting Design

CLIENT:
Mr & Mrs S Dougall

PROJECT:
Marlow House
107 High Street, Lindfield,
West Sussex RH16 2HR

DRAWING TITLE:
Plot 4 Master Plan

DRAWING NO: D8	REV: B	DRAWN BY: MJG
PROJECT NO: RG02095	SCALE @ A1: 1:100	DATE: 18.04.23