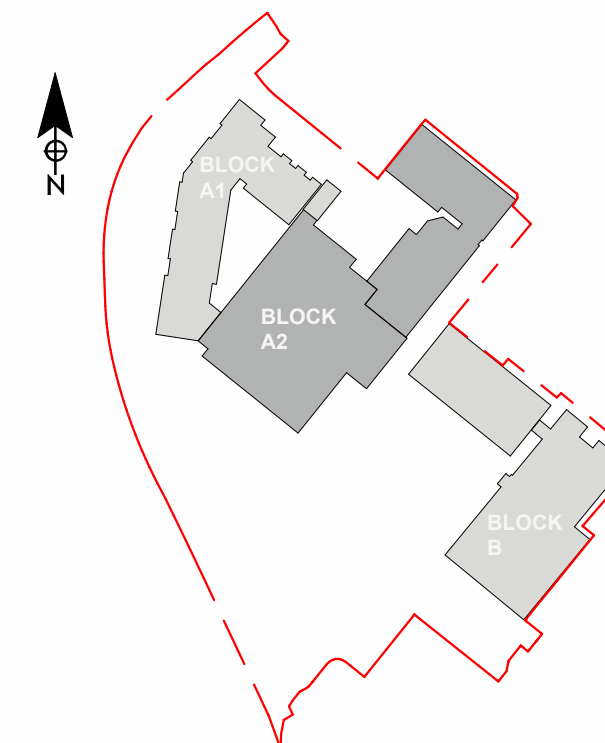



Figured dimensions only to be taken from this drawing. DO NOT SCALE.
All contractors must visit the site and be responsible for checking all setting
out dimensions and notifying the architect of any discrepancies prior to any
manufacture or construction work.

 PLANNING APPLICATION
BOUNDARY

Key Plan

1 : 2500

	Retail Use (A1)
	Restaurant/Retail Use (A3)
	Residential Use (C3)
	Leisure Use (D2)
	Hotel Use (C1)

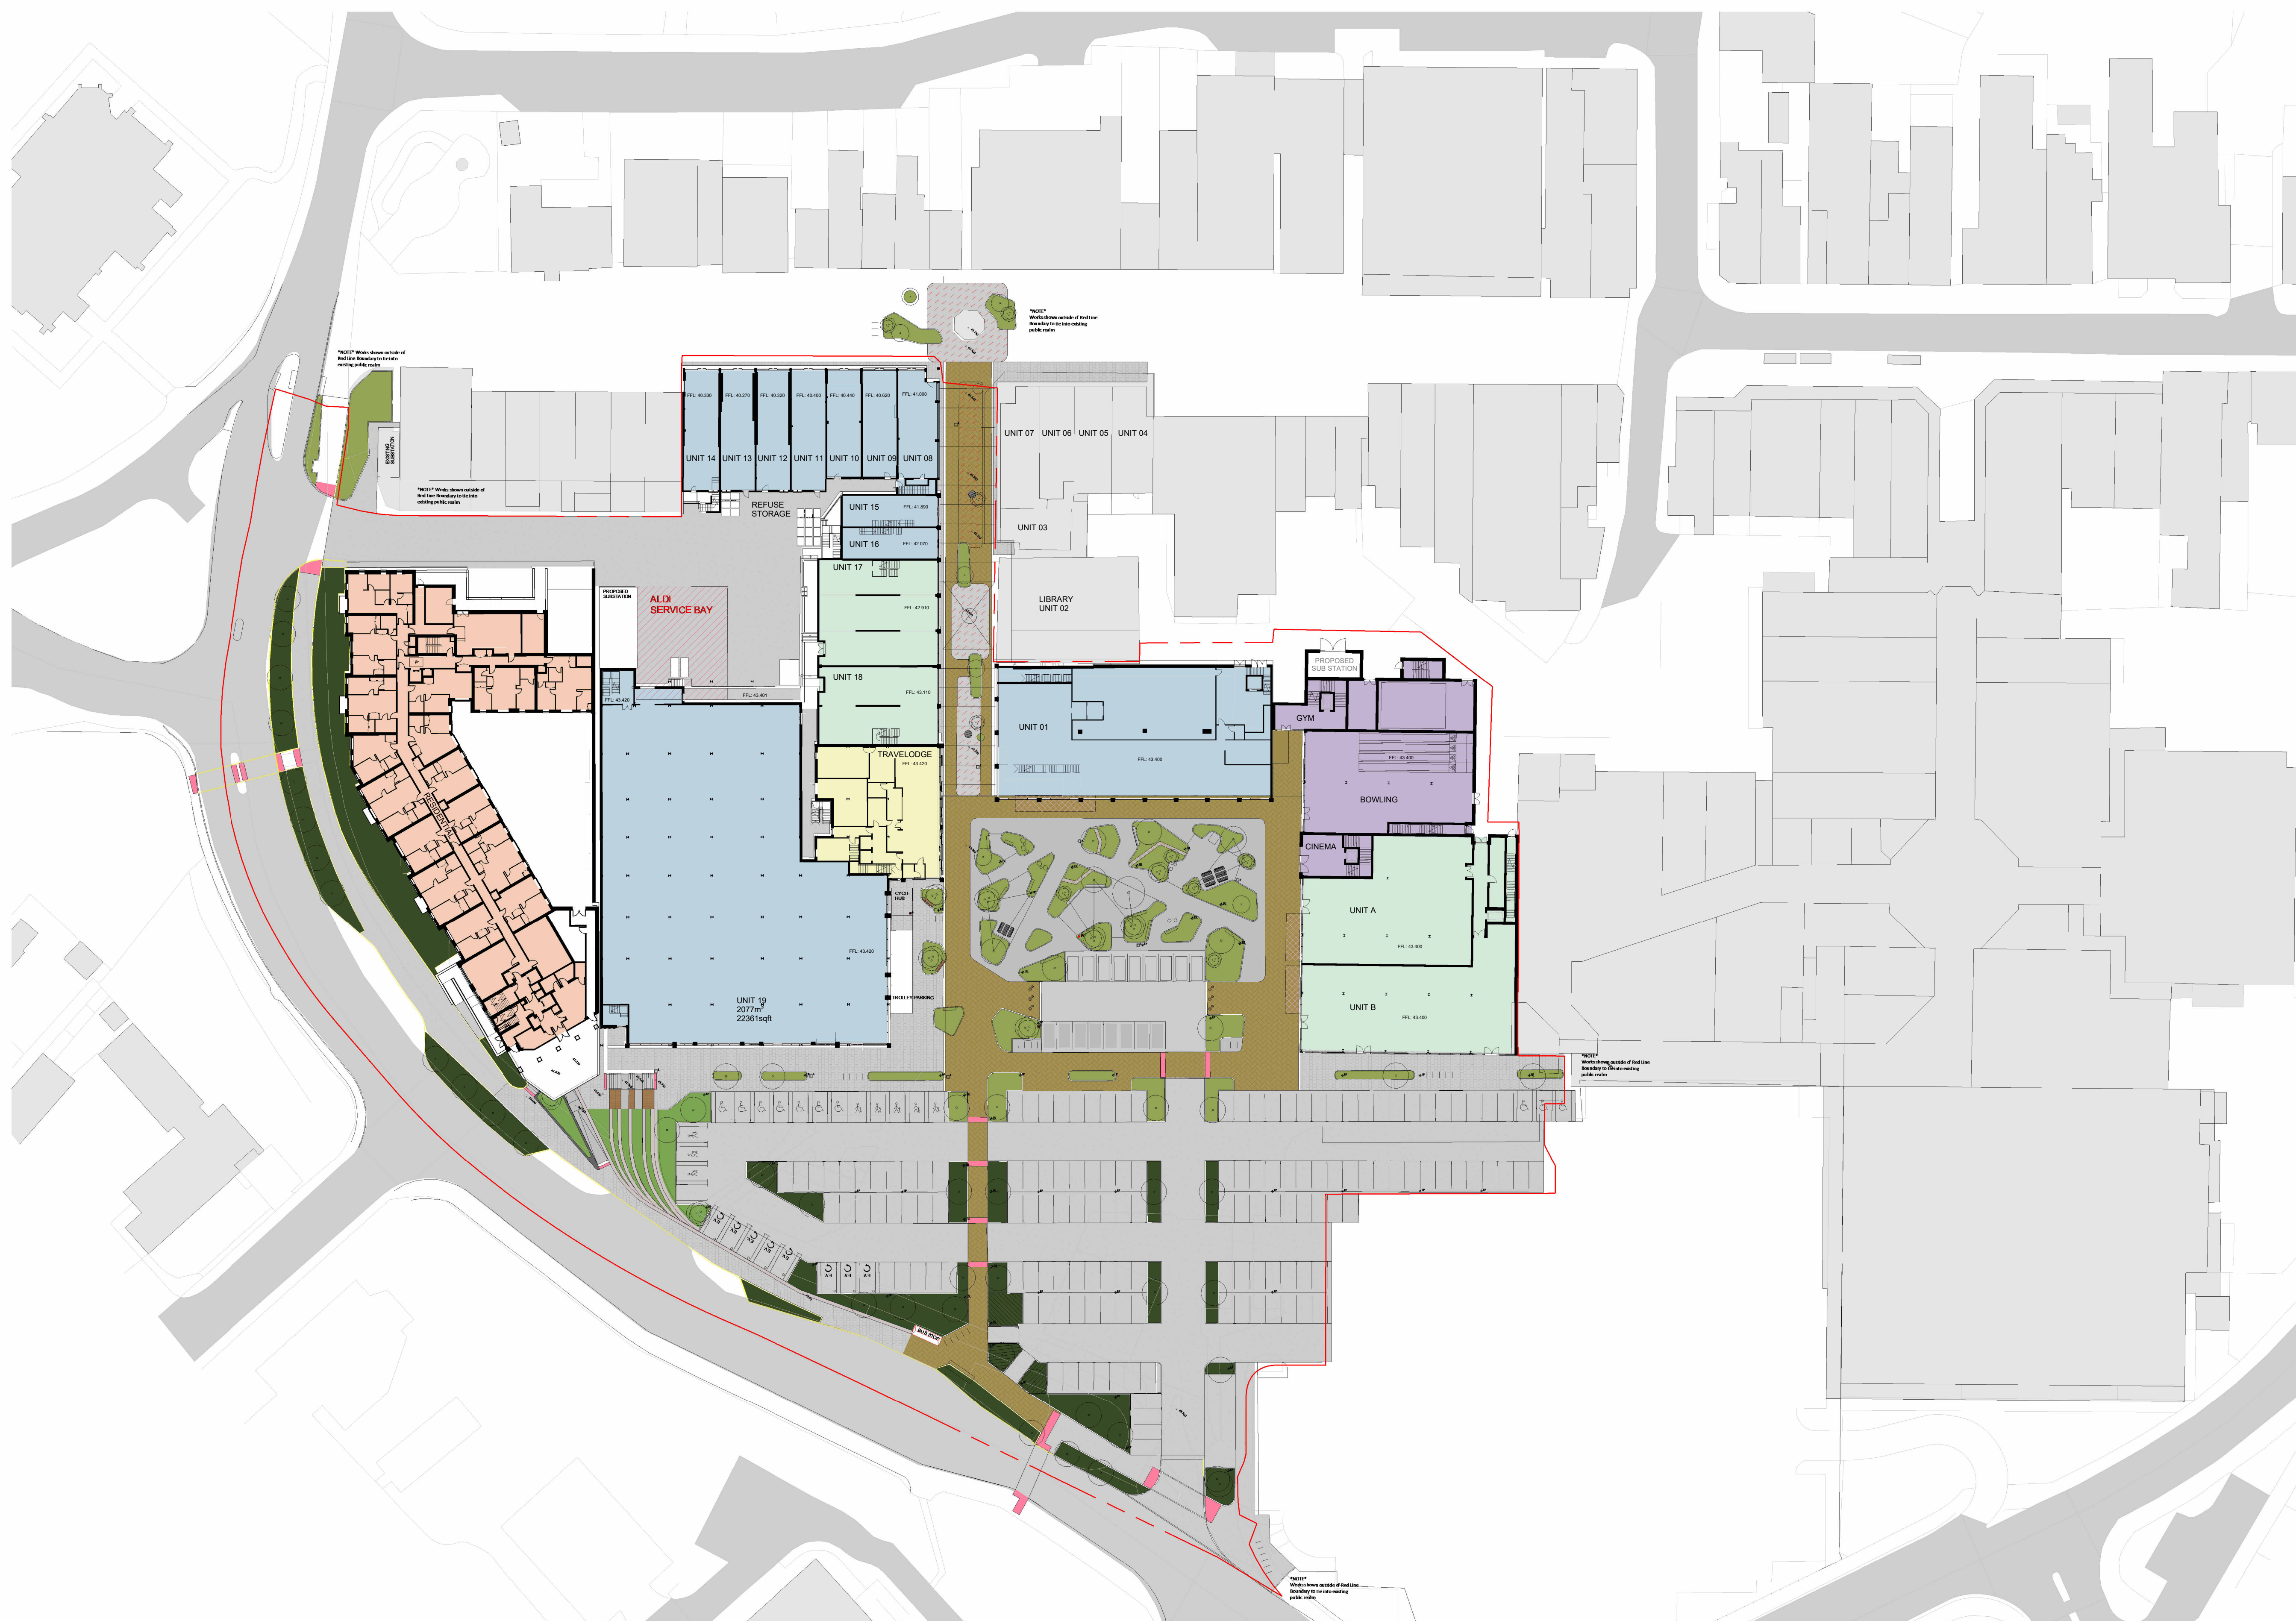

0 5.0 10.0 15.0 20.0 25.0 50.0m

The copyright of this drawing is vested with Corstorphine & Wright Ltd and must not be copied or reproduced without the consent of the company.

P02	S73 Planning Application Issue
P01	Preliminary Planning
Rev.	Description

16.05.2025.	CW	RP
28.04.25	PH	RP
Date	Drw.	Chk.

Client:
New River REIT

Project:
The Martlets, Burgess Hill

Drawing Title:
Proposed Plan Level 01

Drawing Status:
PLANNING

Corstorphine & Wright

London Studio
21-27 Lamb's Conduit Street, Holborn, London, WC1N 3NL
020 7842 0820

corstorphine-wright.com

Drawing No.
BHL-CWA-ZZ-01-DR-A-0311

Project No.	Drawn	Checked	Size	Scale	Date
250180	PH	RP	A1	As indicated	28.04.2025

Revision
R03