



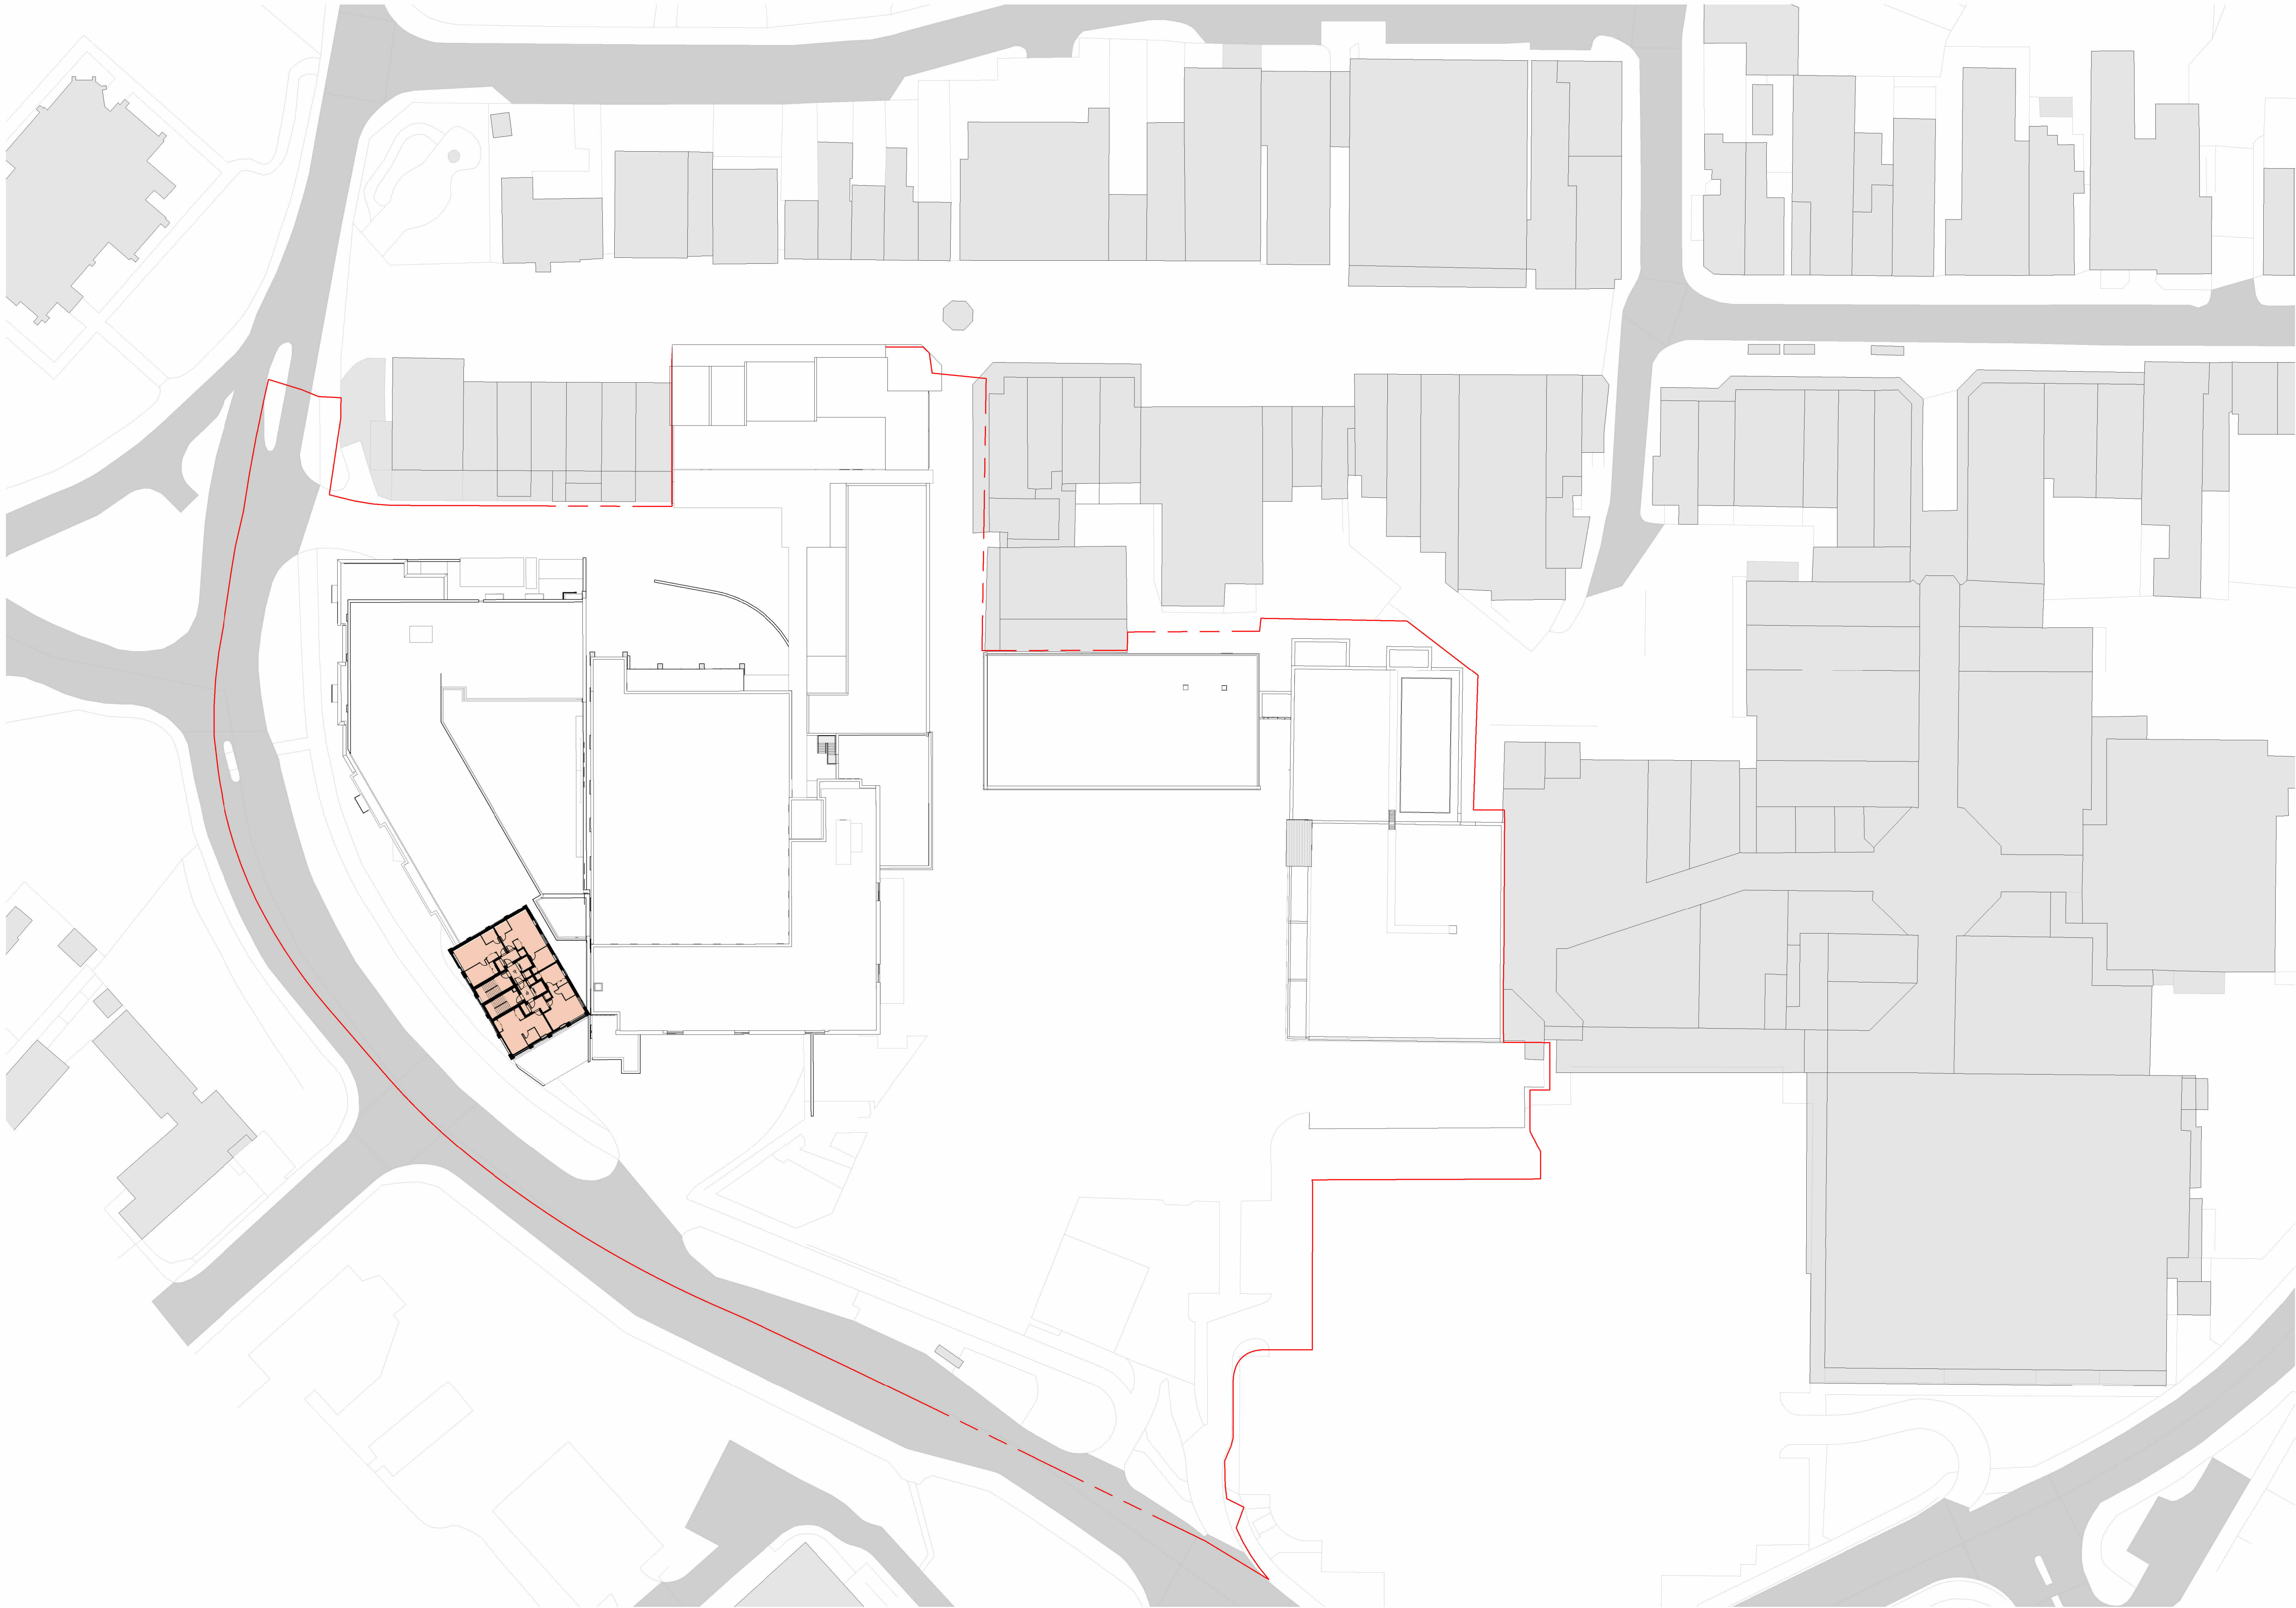

The copyright of this drawing is vested with Corstorphine + Wright Ltd and must not be copied or reproduced without the consent of the company.

Figured dimensions only to be taken from this drawing. DO NOT SCALE. All contractors must visit the site and be responsible for checking all setting out dimensions and notifying the architect of any discrepancies prior to any manufacture or construction work.

KEY
PLANNING APPLICATION
BOUNDARY

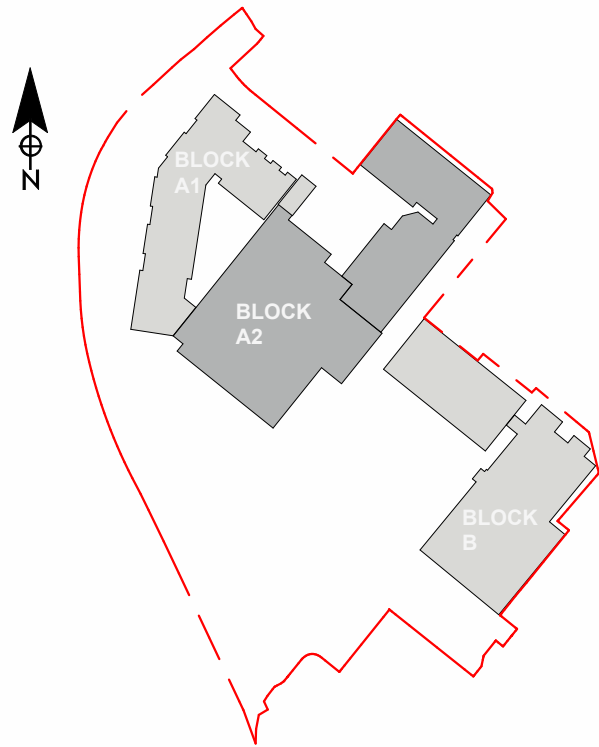

Key Plan
1 : 2500

KEY

- Retail Use (A1)
- Restaurant/Retail Use (A3)
- Residential Use (C3)
- Leisure Use (D2)
- Hotel Use (C1)

The copyright of this drawing is vested with Corstorphine + Wright Ltd and must not be copied or reproduced without the consent of the company.

P02 S73 Planning Application Issue		16.05.2025	CW	RP
P01 Preliminary Planning		28.04.25	PH	RP
Rev.	Description	Date	Drw.	Chk.

Client:
New River REIT

Project:
The Martlets, Burgess Hill

Drawing Title:
Proposed Plan Level 11

Drawing Status:
PLANNING

Corstorphine & Wright

London Studio
21-27 Lam's Conduit Street, Holborn, London, WC1N 3NL
020 7842 0820
corstorphine-wright.com

Drawing No. BHL-CWA-ZZ-11-DR-A-0321	Revision P02												
<table><tr><th>Project No.</th><th>Drawn</th><th>Checked</th><th>Size</th><th>Scale</th><th>Date</th></tr><tr><td>250180</td><td>PH</td><td>RP</td><td>A1</td><td>As indicated</td><td>28.04.2025</td></tr></table>	Project No.	Drawn	Checked	Size	Scale	Date	250180	PH	RP	A1	As indicated	28.04.2025	
Project No.	Drawn	Checked	Size	Scale	Date								
250180	PH	RP	A1	As indicated	28.04.2025								