
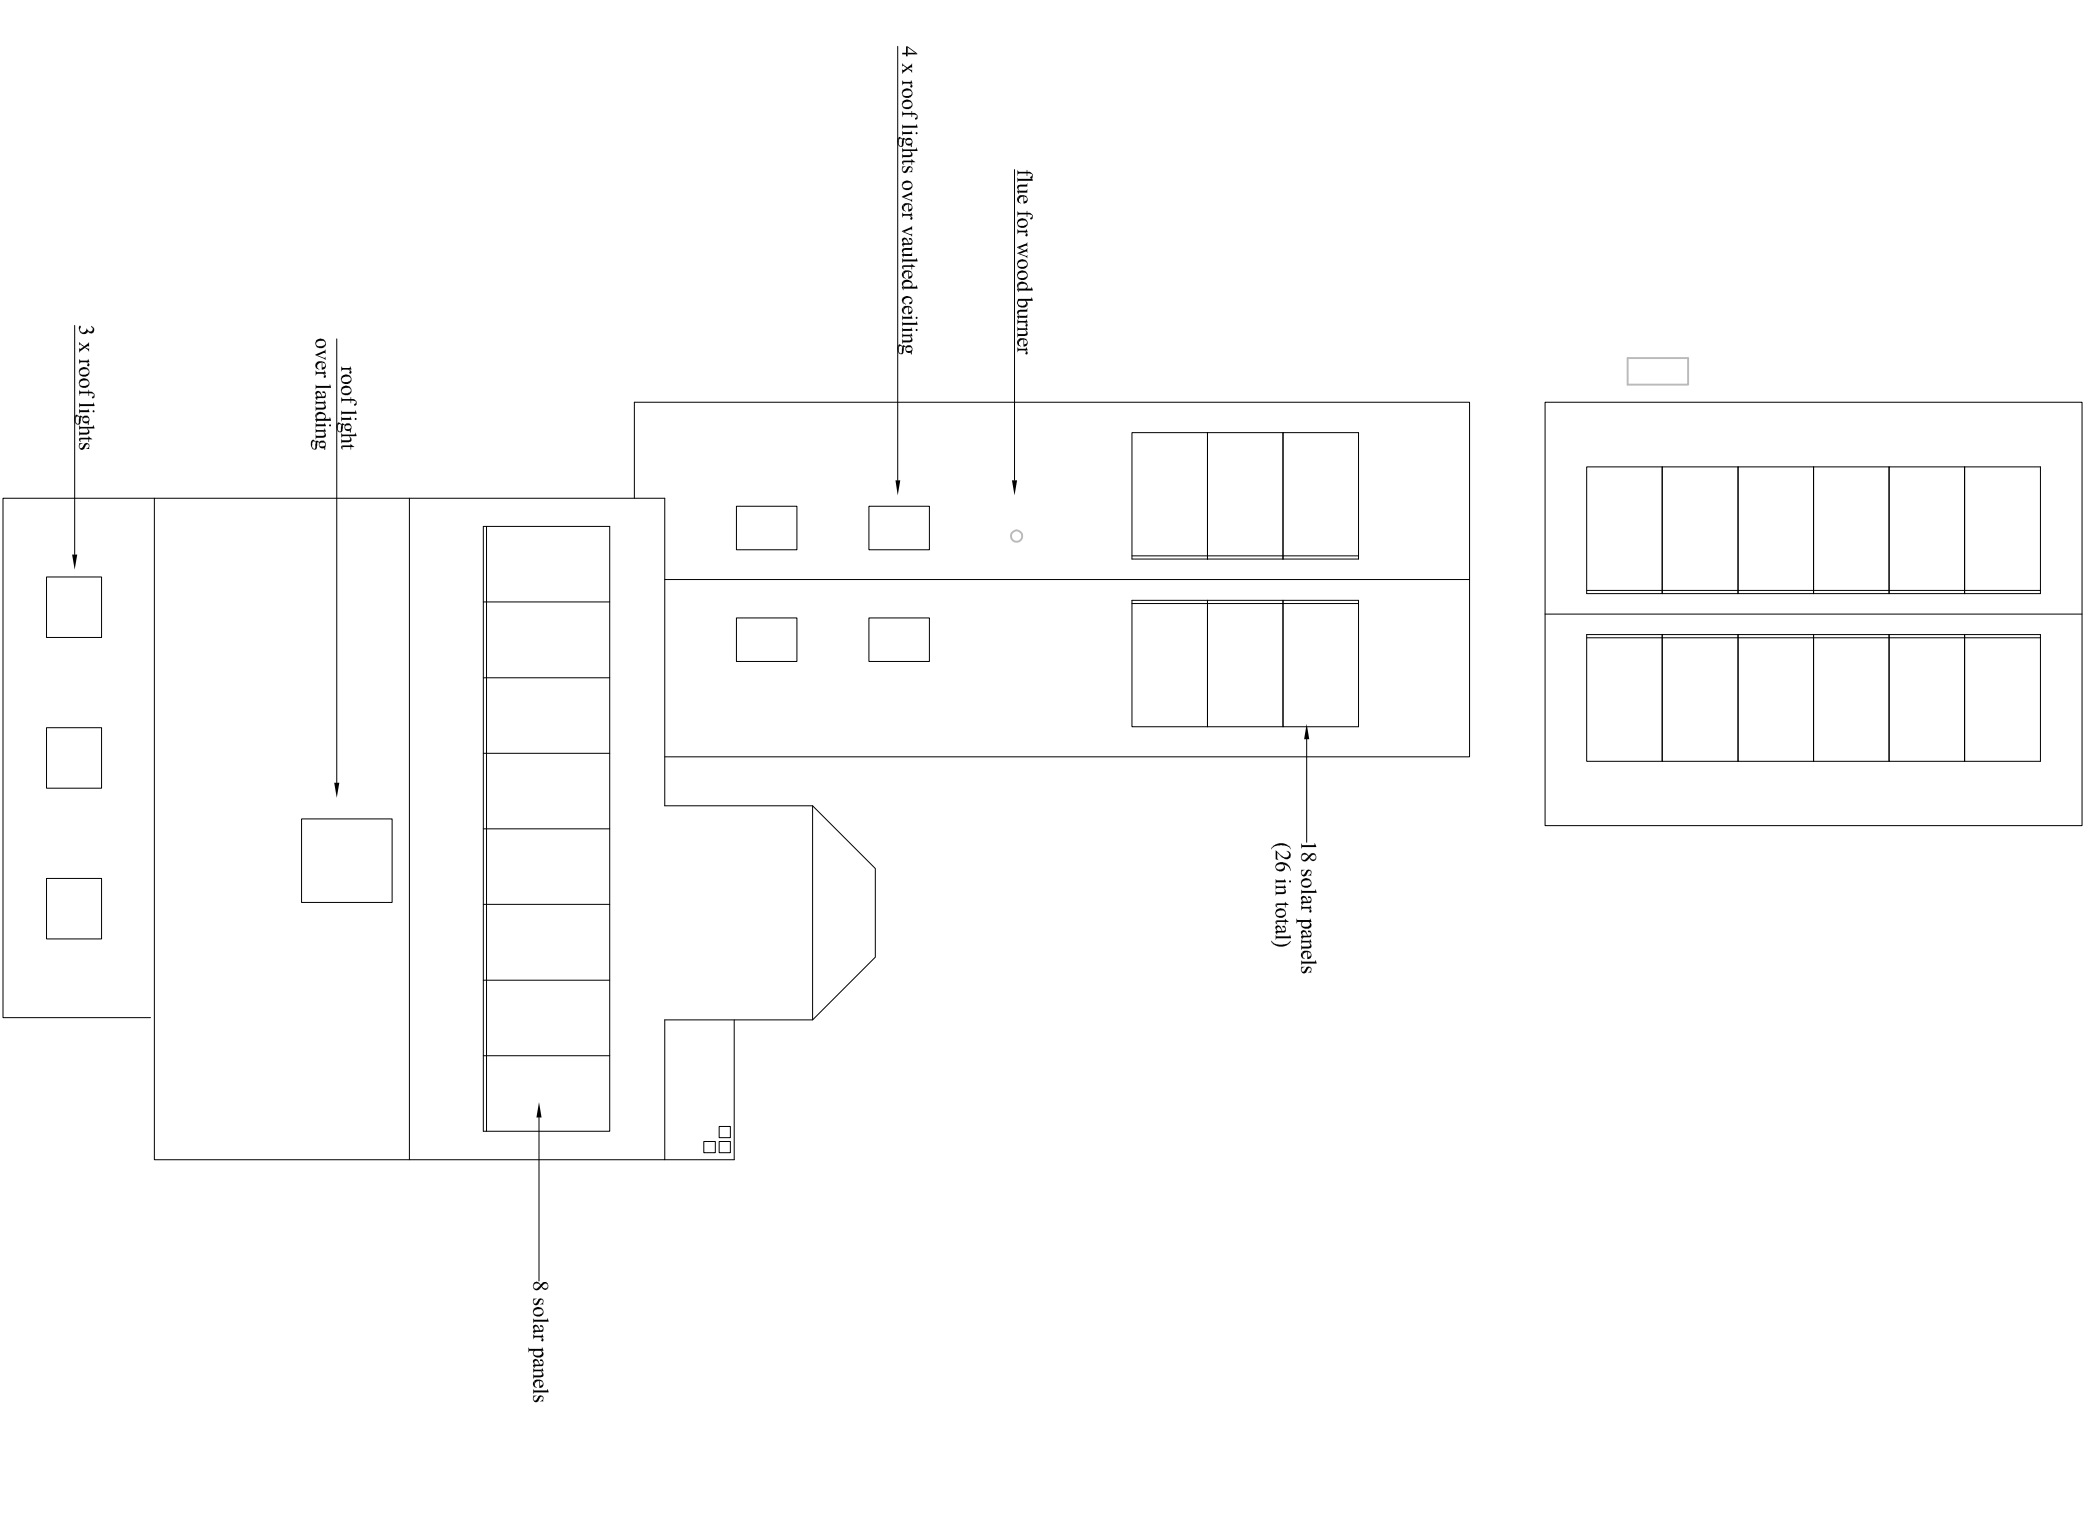
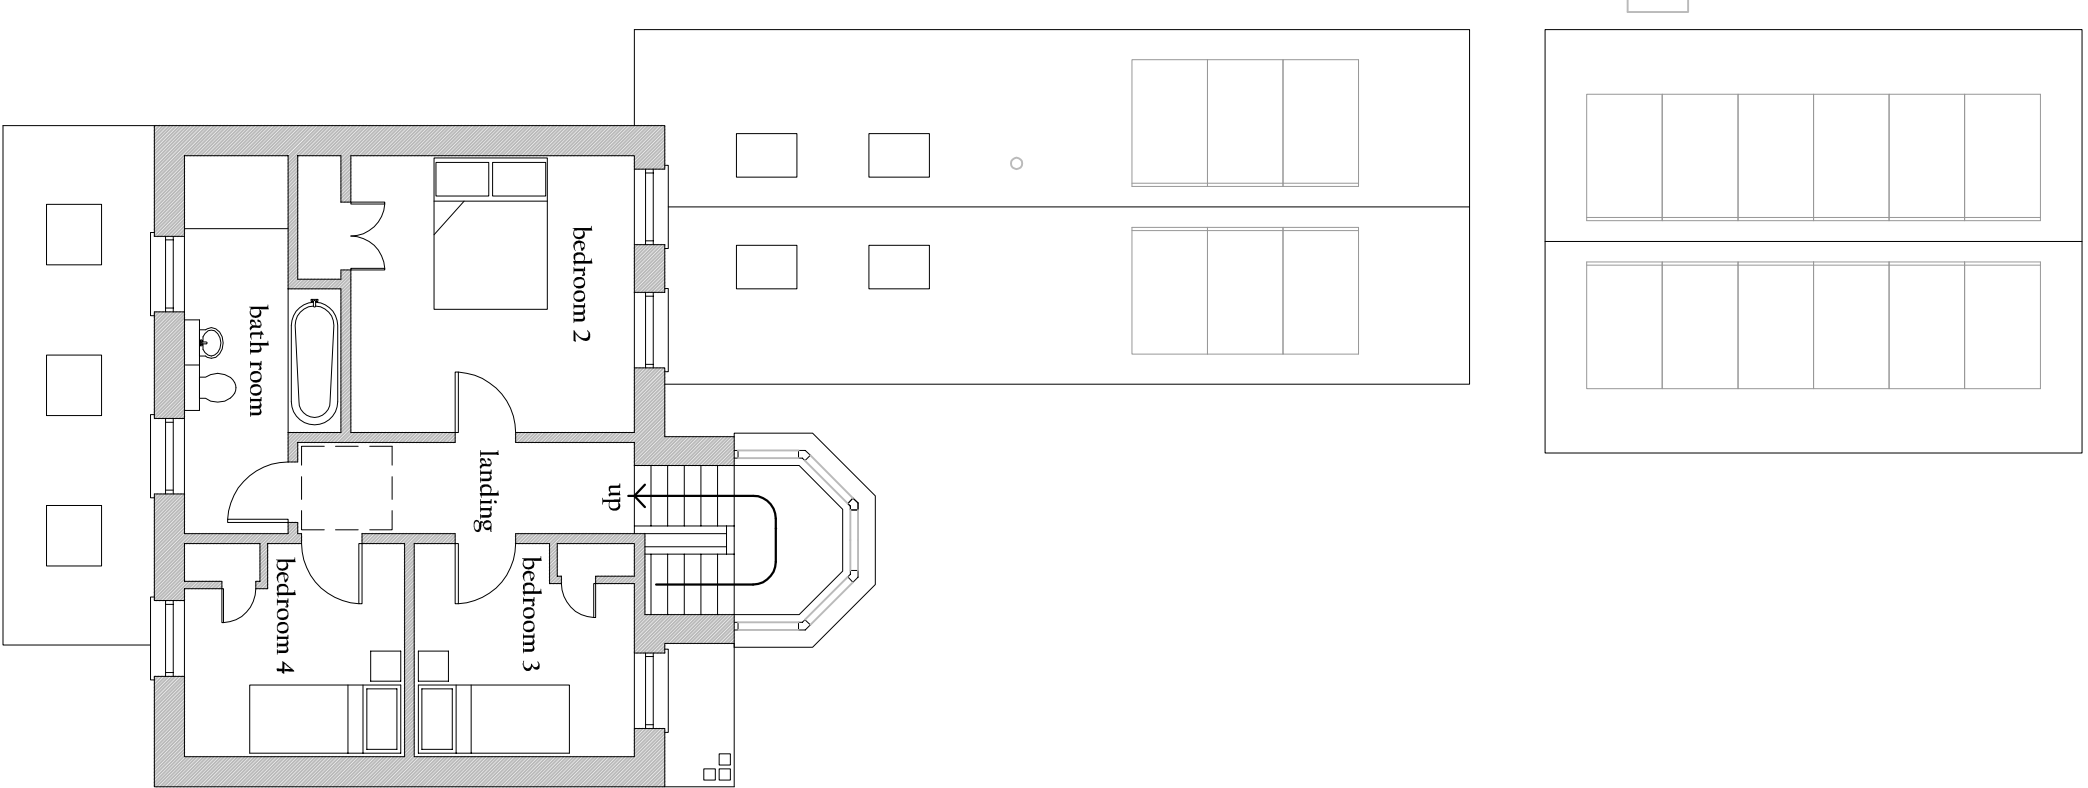


A NEW HOUSE AT
77 DUNSTALL AVENUE, BURGESS HILL, RH15 8PJ

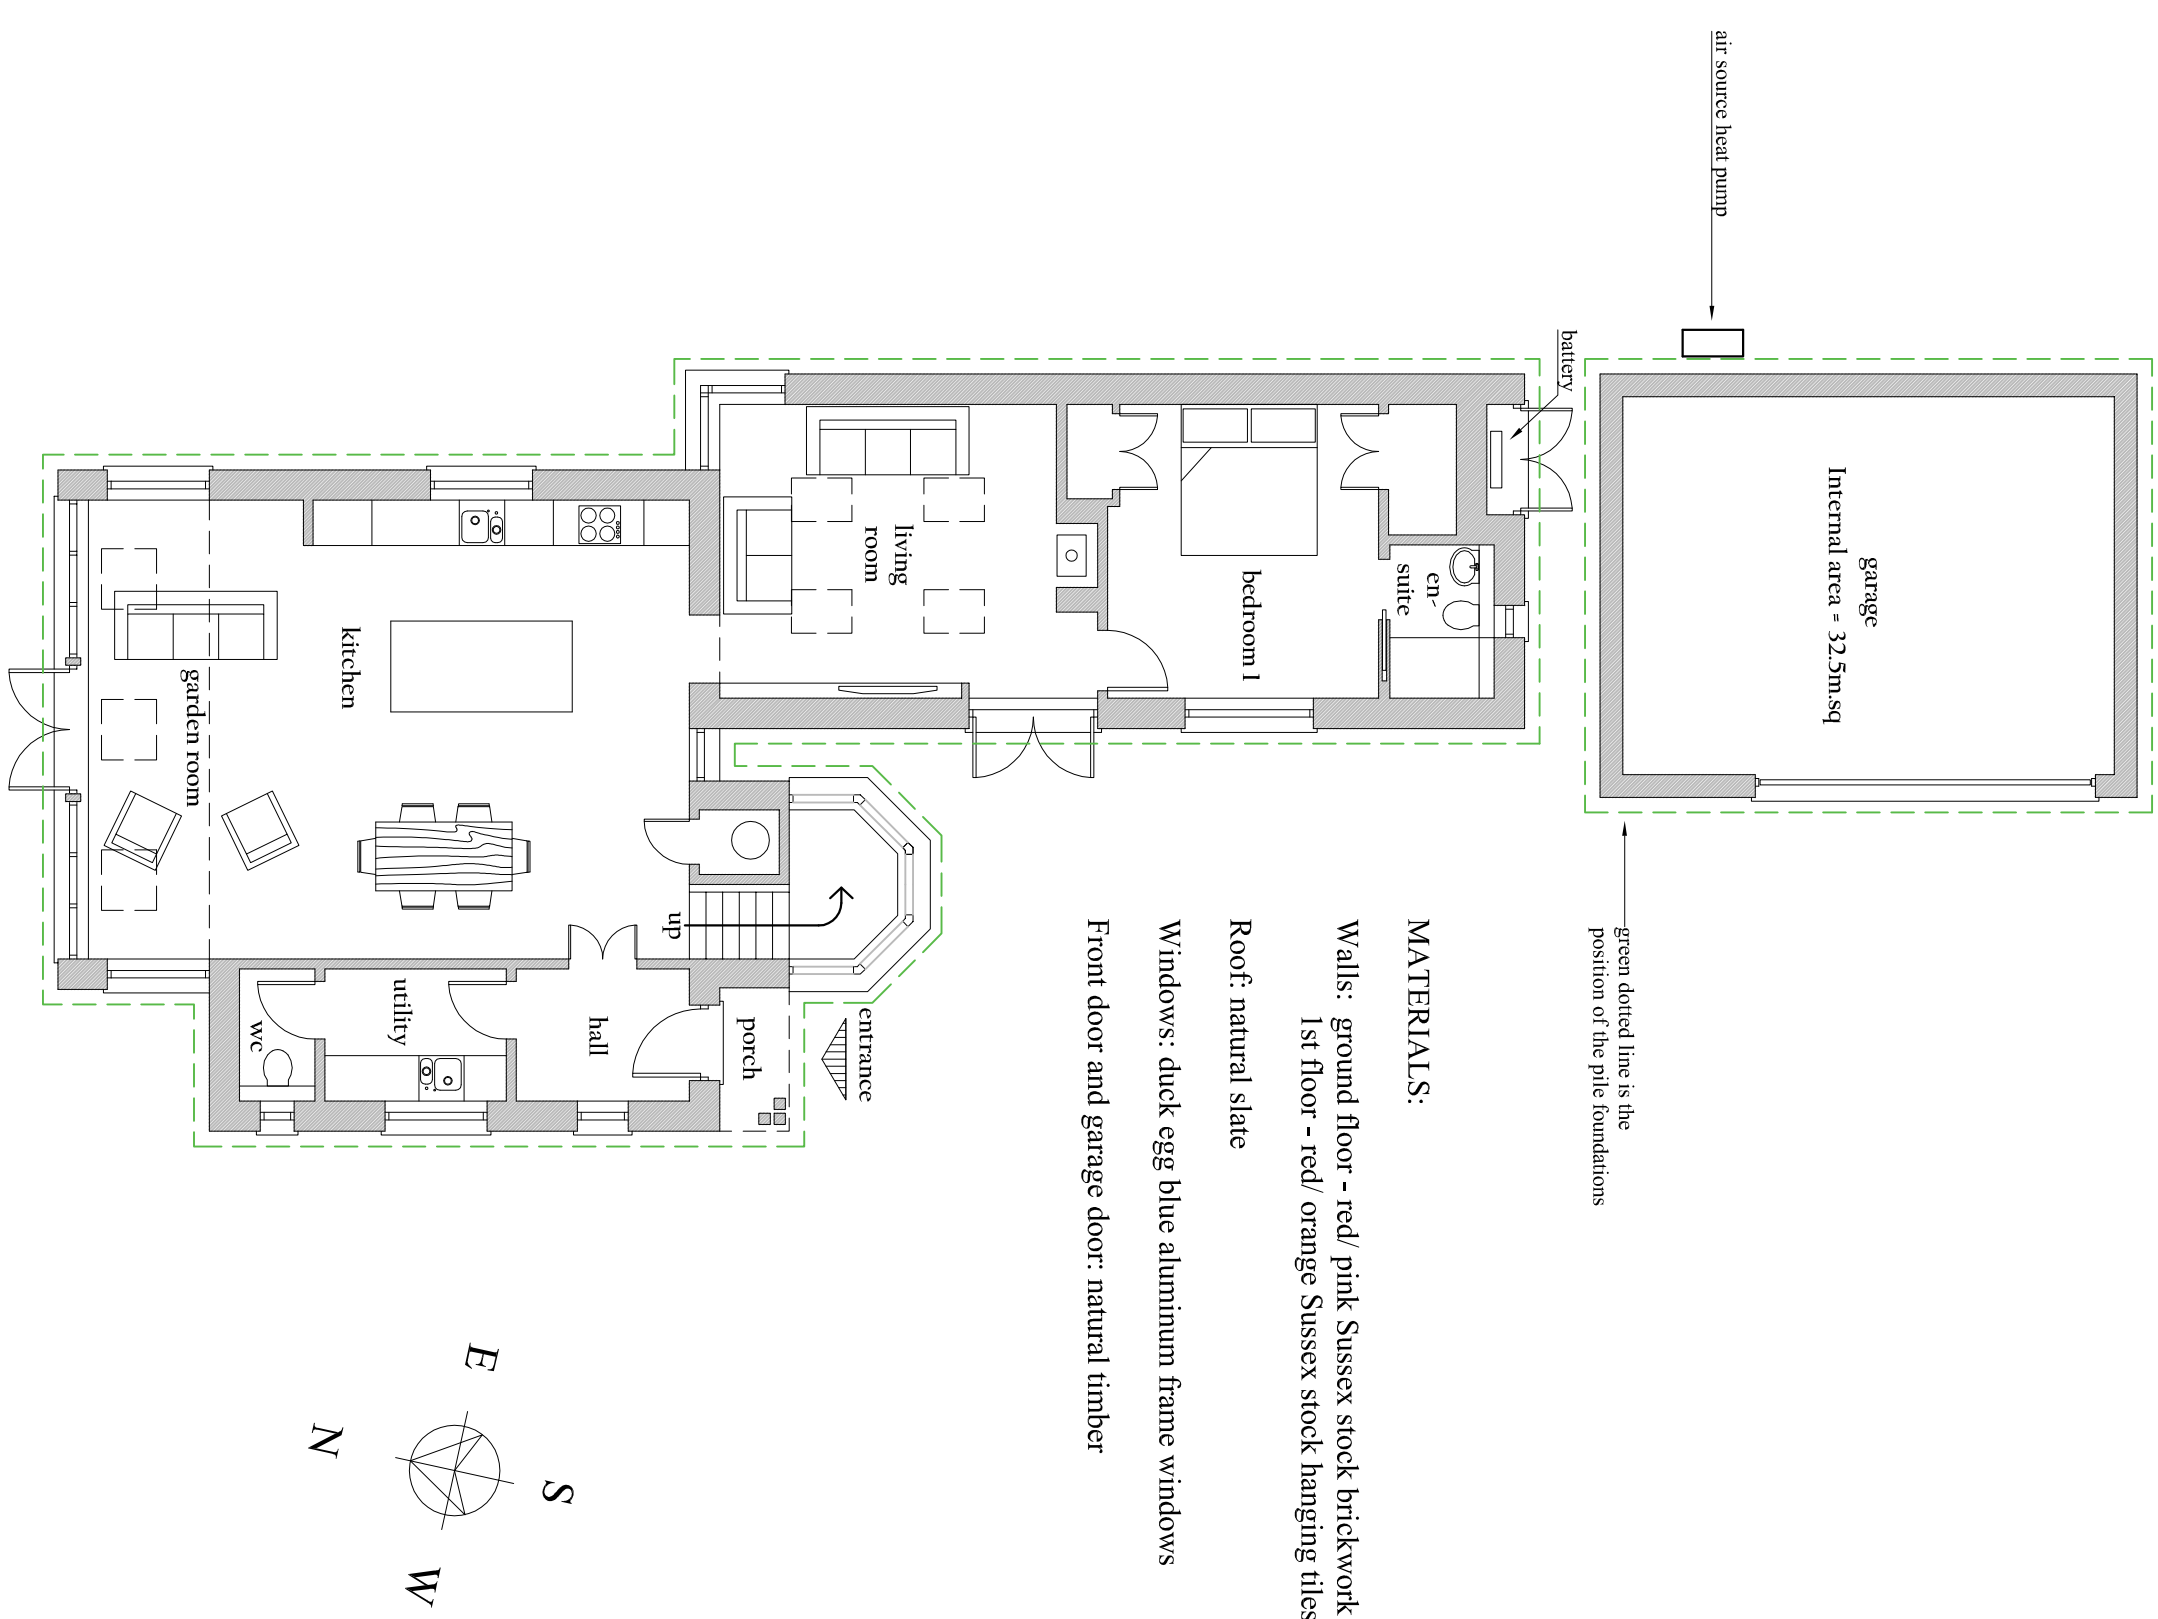

JAMES BRECKELL : ARCHITECT : ARB : RIBA

89 Old Fort Road, Shoreham by Sea, BN43 5HA Tel 07733 268 297, Email: james@breckell.co.uk