

A NEW HOUSE AT
77 DUNSTALL AVENUE, BURGESS HILL, RH15 8PJ

MATERIALS:

Walls: ground floor - red/ pink Sussex stock brickwork
1st floor - red/ orange Sussex stock hanging tiles


Roof: natural slate

Windows: duck egg blue aluminum frame windows


Front door and garage door: natural timber



SECTION X - X I:100

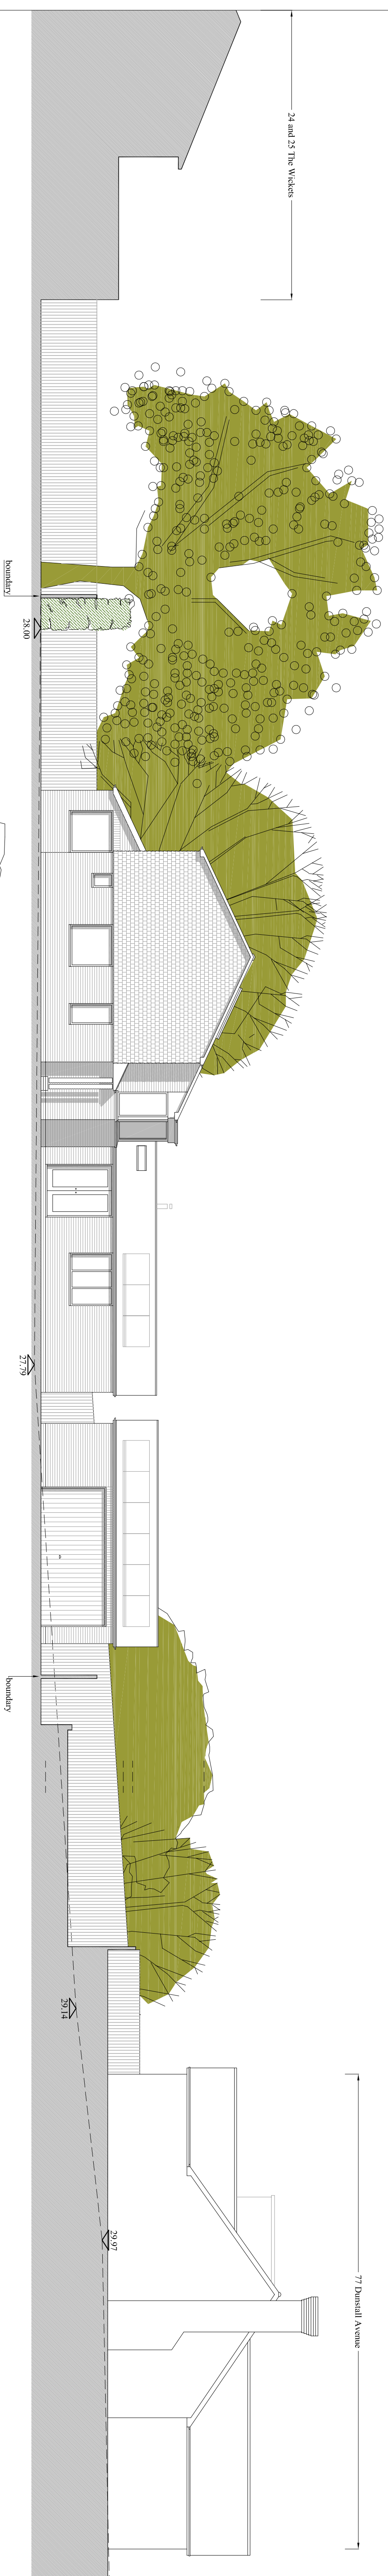

WEST FACING ELEVATION I:100

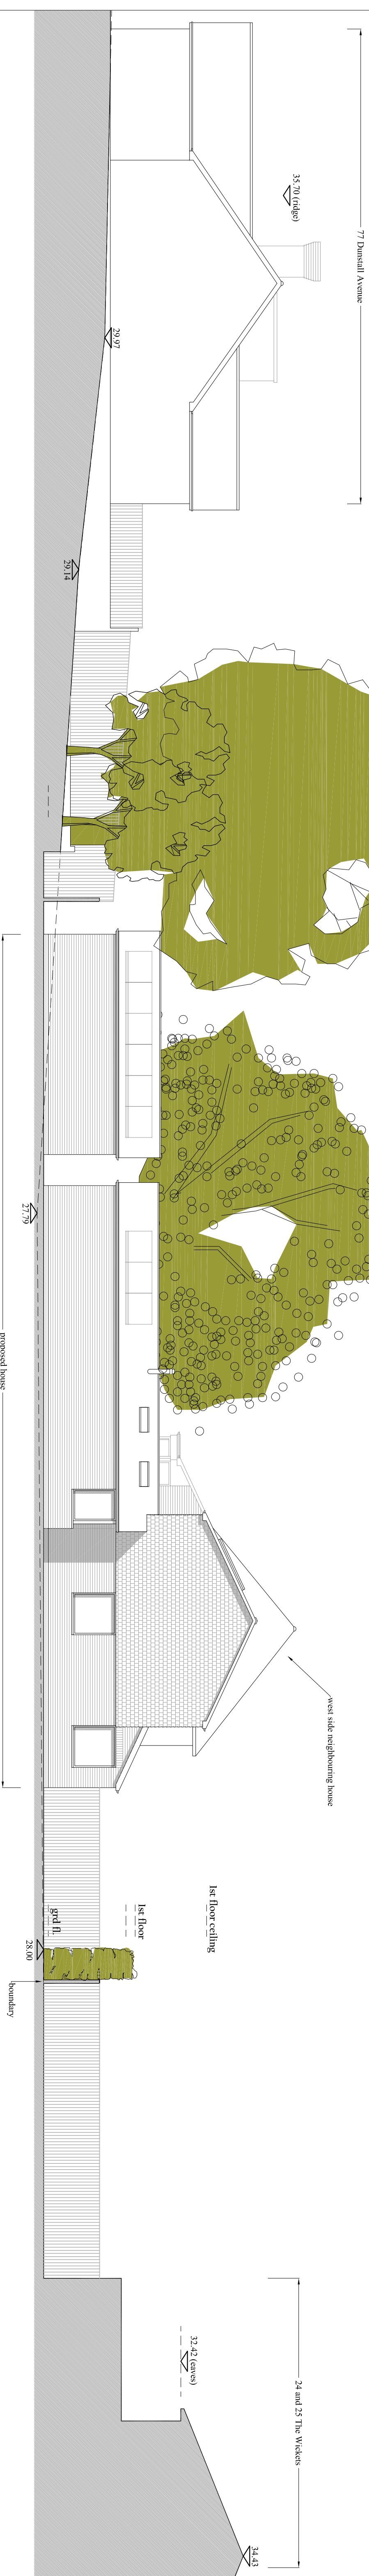

EAST FACING ELEVATION I:100