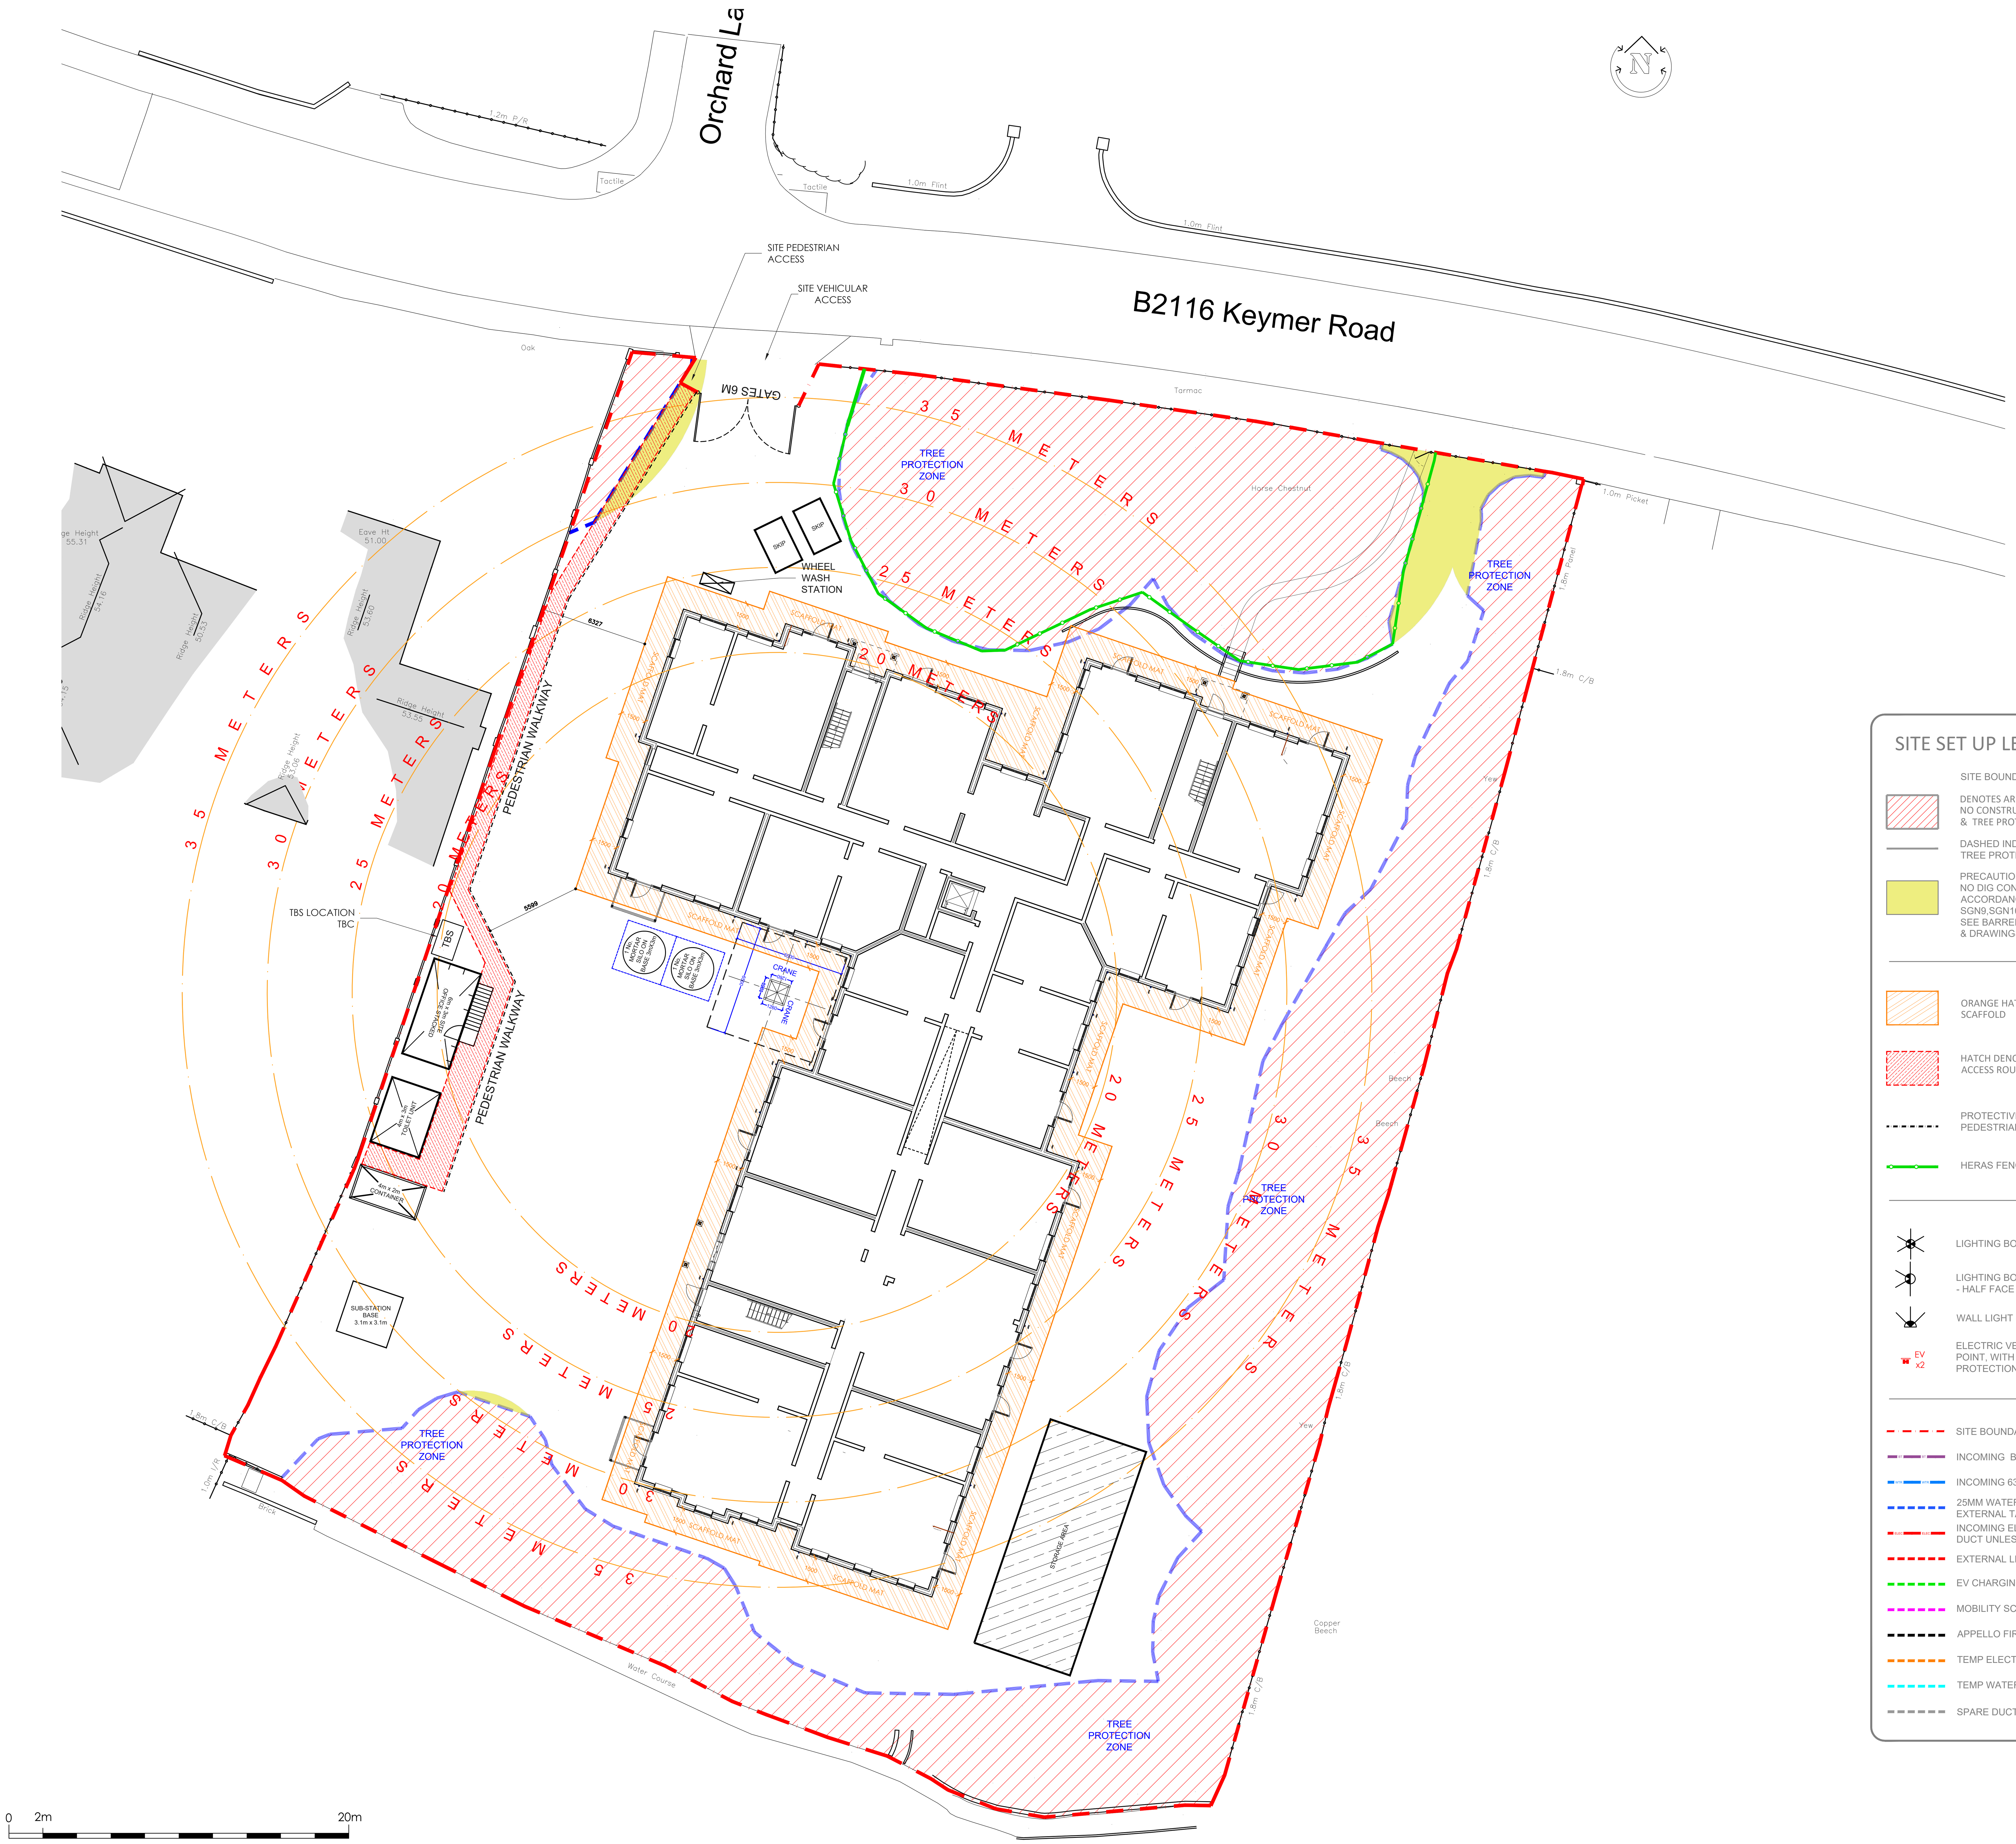


SITE SET UP LEGEND

- SITE BOUNDARY
- DENOTES AREA OF NO CONSTRUCTION & TREE PROTECTION AREA
- DASHED INDICATES LINE OF TREE PROTECTION FENCE
- PRECAUTIONARY AREA NO DIG CONSTRUCTION IN ACCORDANCE WITH SGN7, SGN9,SGN10. SEE BARRELLS REPORT & DRAWINGS 21047-AA
- ORANGE HATCH DENOTES AREA FOR SCAFFOLD
- HATCH DENOTES PEDESTRIAN ACCESS ROUTE
- PROTECTIVE BARRIER FENCING TO PEDESTRIAN ROUTE
- HERAS FENCING
- LIGHTING BOLLARD (LOUVERED)
- LIGHTING BOLLARD (LOUVERED) - HALF FACE
- WALL LIGHT (LANTERN)
- EV x2 ELECTRIC VEHICLE CHARGING POINT, WITH 'EVPOST2' PROTECTION BARRIER
- SITE BOUNDARY
- INCOMING BT DUCT
- INCOMING 63mm WATER SUPPLY
- 25MM WATER SUPPLY TO EXTERNAL TAPS
- INCOMING ELECTRIC CABLE IN 50mm DUCT UNLESS OTHERWISE NOTED
- EXTERNAL LIGHTING BOLLARDS
- EV CHARGING POINTS
- MOBILITY SCOOTERS
- APPELLO FIRE & SECURITY
- TEMP ELECT TBS
- TEMP WATER TBS
- SPARE DUCT

Revisions		
Rev.	Date	By

CONSTRUCTION ISSUE				
Checked by	JFC	Date		
Approved by	-	--	07	25

NOTE:
WHERE ANY CONFLICT OCCURS, COMPANY STANDARD SPECIFICATION IS TO TAKE PRECEDENT OVER THIS DRAWING UNLESS OTHERWISE NOTED IN WRITING

ALL DIMENSIONS TO BE CHECKED ON SITE
WORK TO FIGURED DIMENSIONS ONLY
REPORT DISCREPANCIES TO THE ARCHITECT AT ONCE BEFORE PROCEEDING

Churchill Living
Your lifestyle • Your choice

Churchill House * Byfleet * Surrey * KT14 7AG
Tel: (01932) 338700

Project Title
CHURCHILL LIVING APARTMENTS
KEYMER ROAD
HASSOCKS, WEST SUSSEX
BN6 8QP

Drawing Title
SITE SETUP & DUCTING LAYOUTS

Scale	1:200 @ A1	Date	JULY 2025
Drawn	PM	Checked	---
Drawing No.	CRL : 20090HK : 201	Rev.	.

SITE SETUP & DUCTING LAYOUT

CHURCHILL LIVING APARTMENTS , KEYMER Rd, HASSOCKS BN6 8QP