




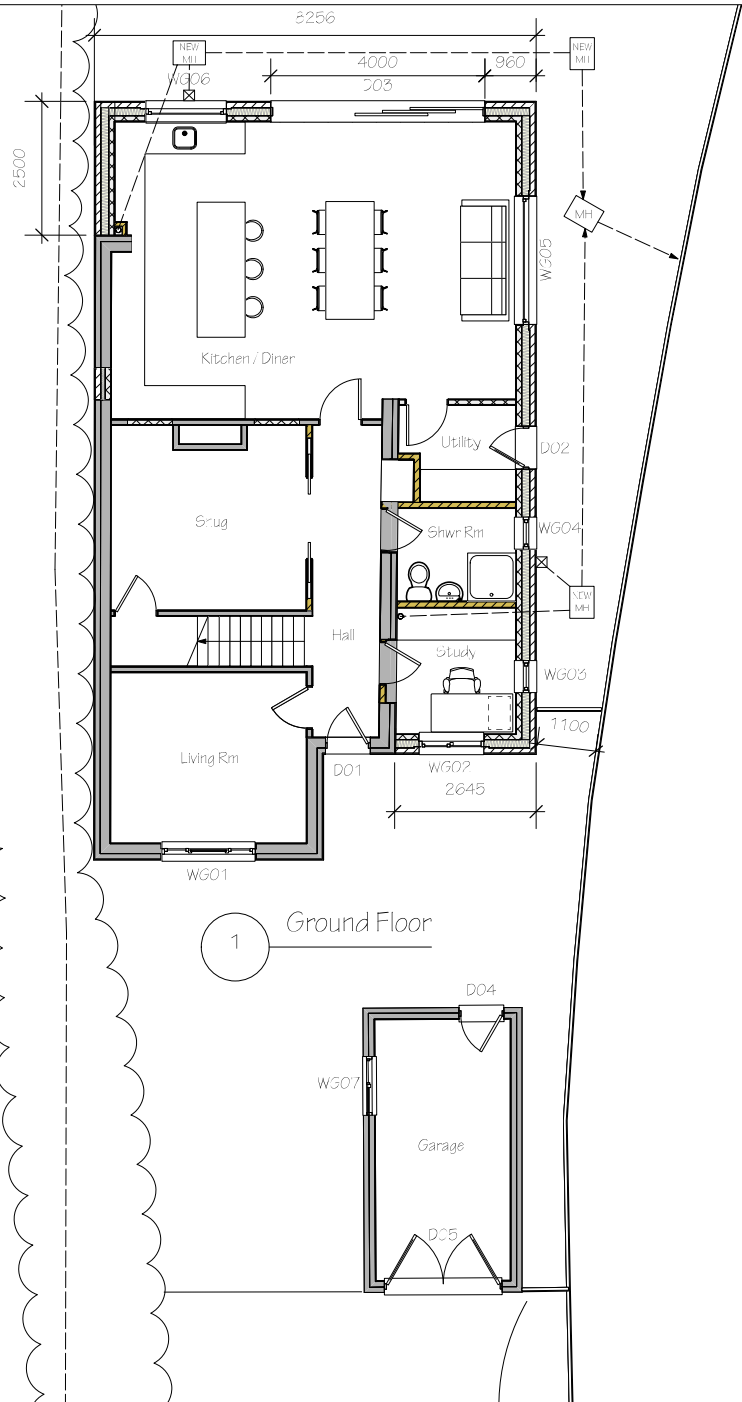

1 Ground Floor

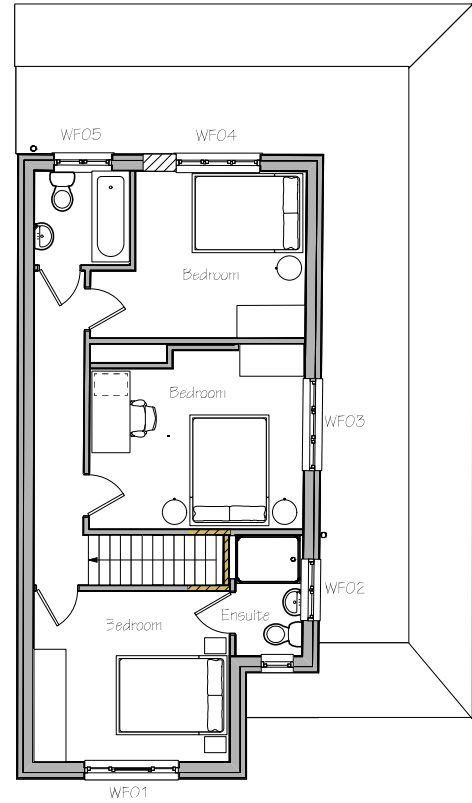

2 First Floor

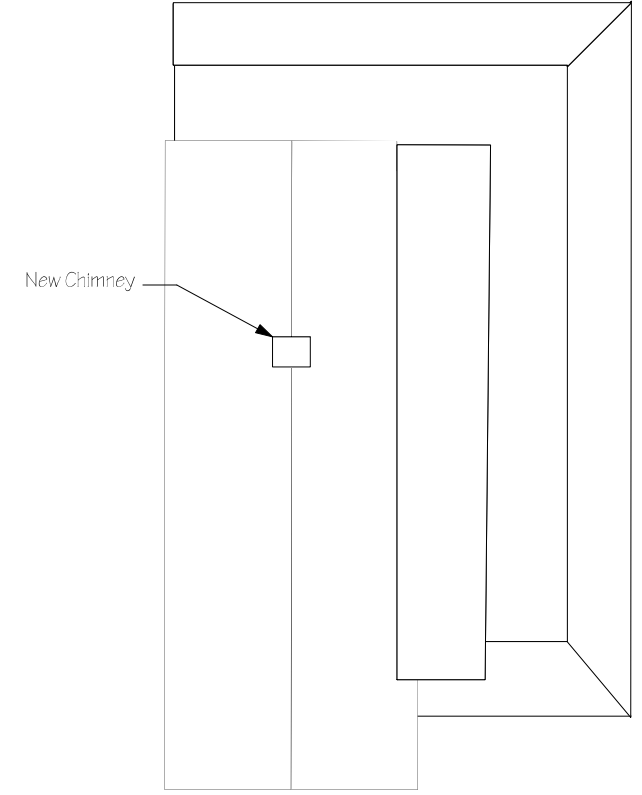

3 Roof