


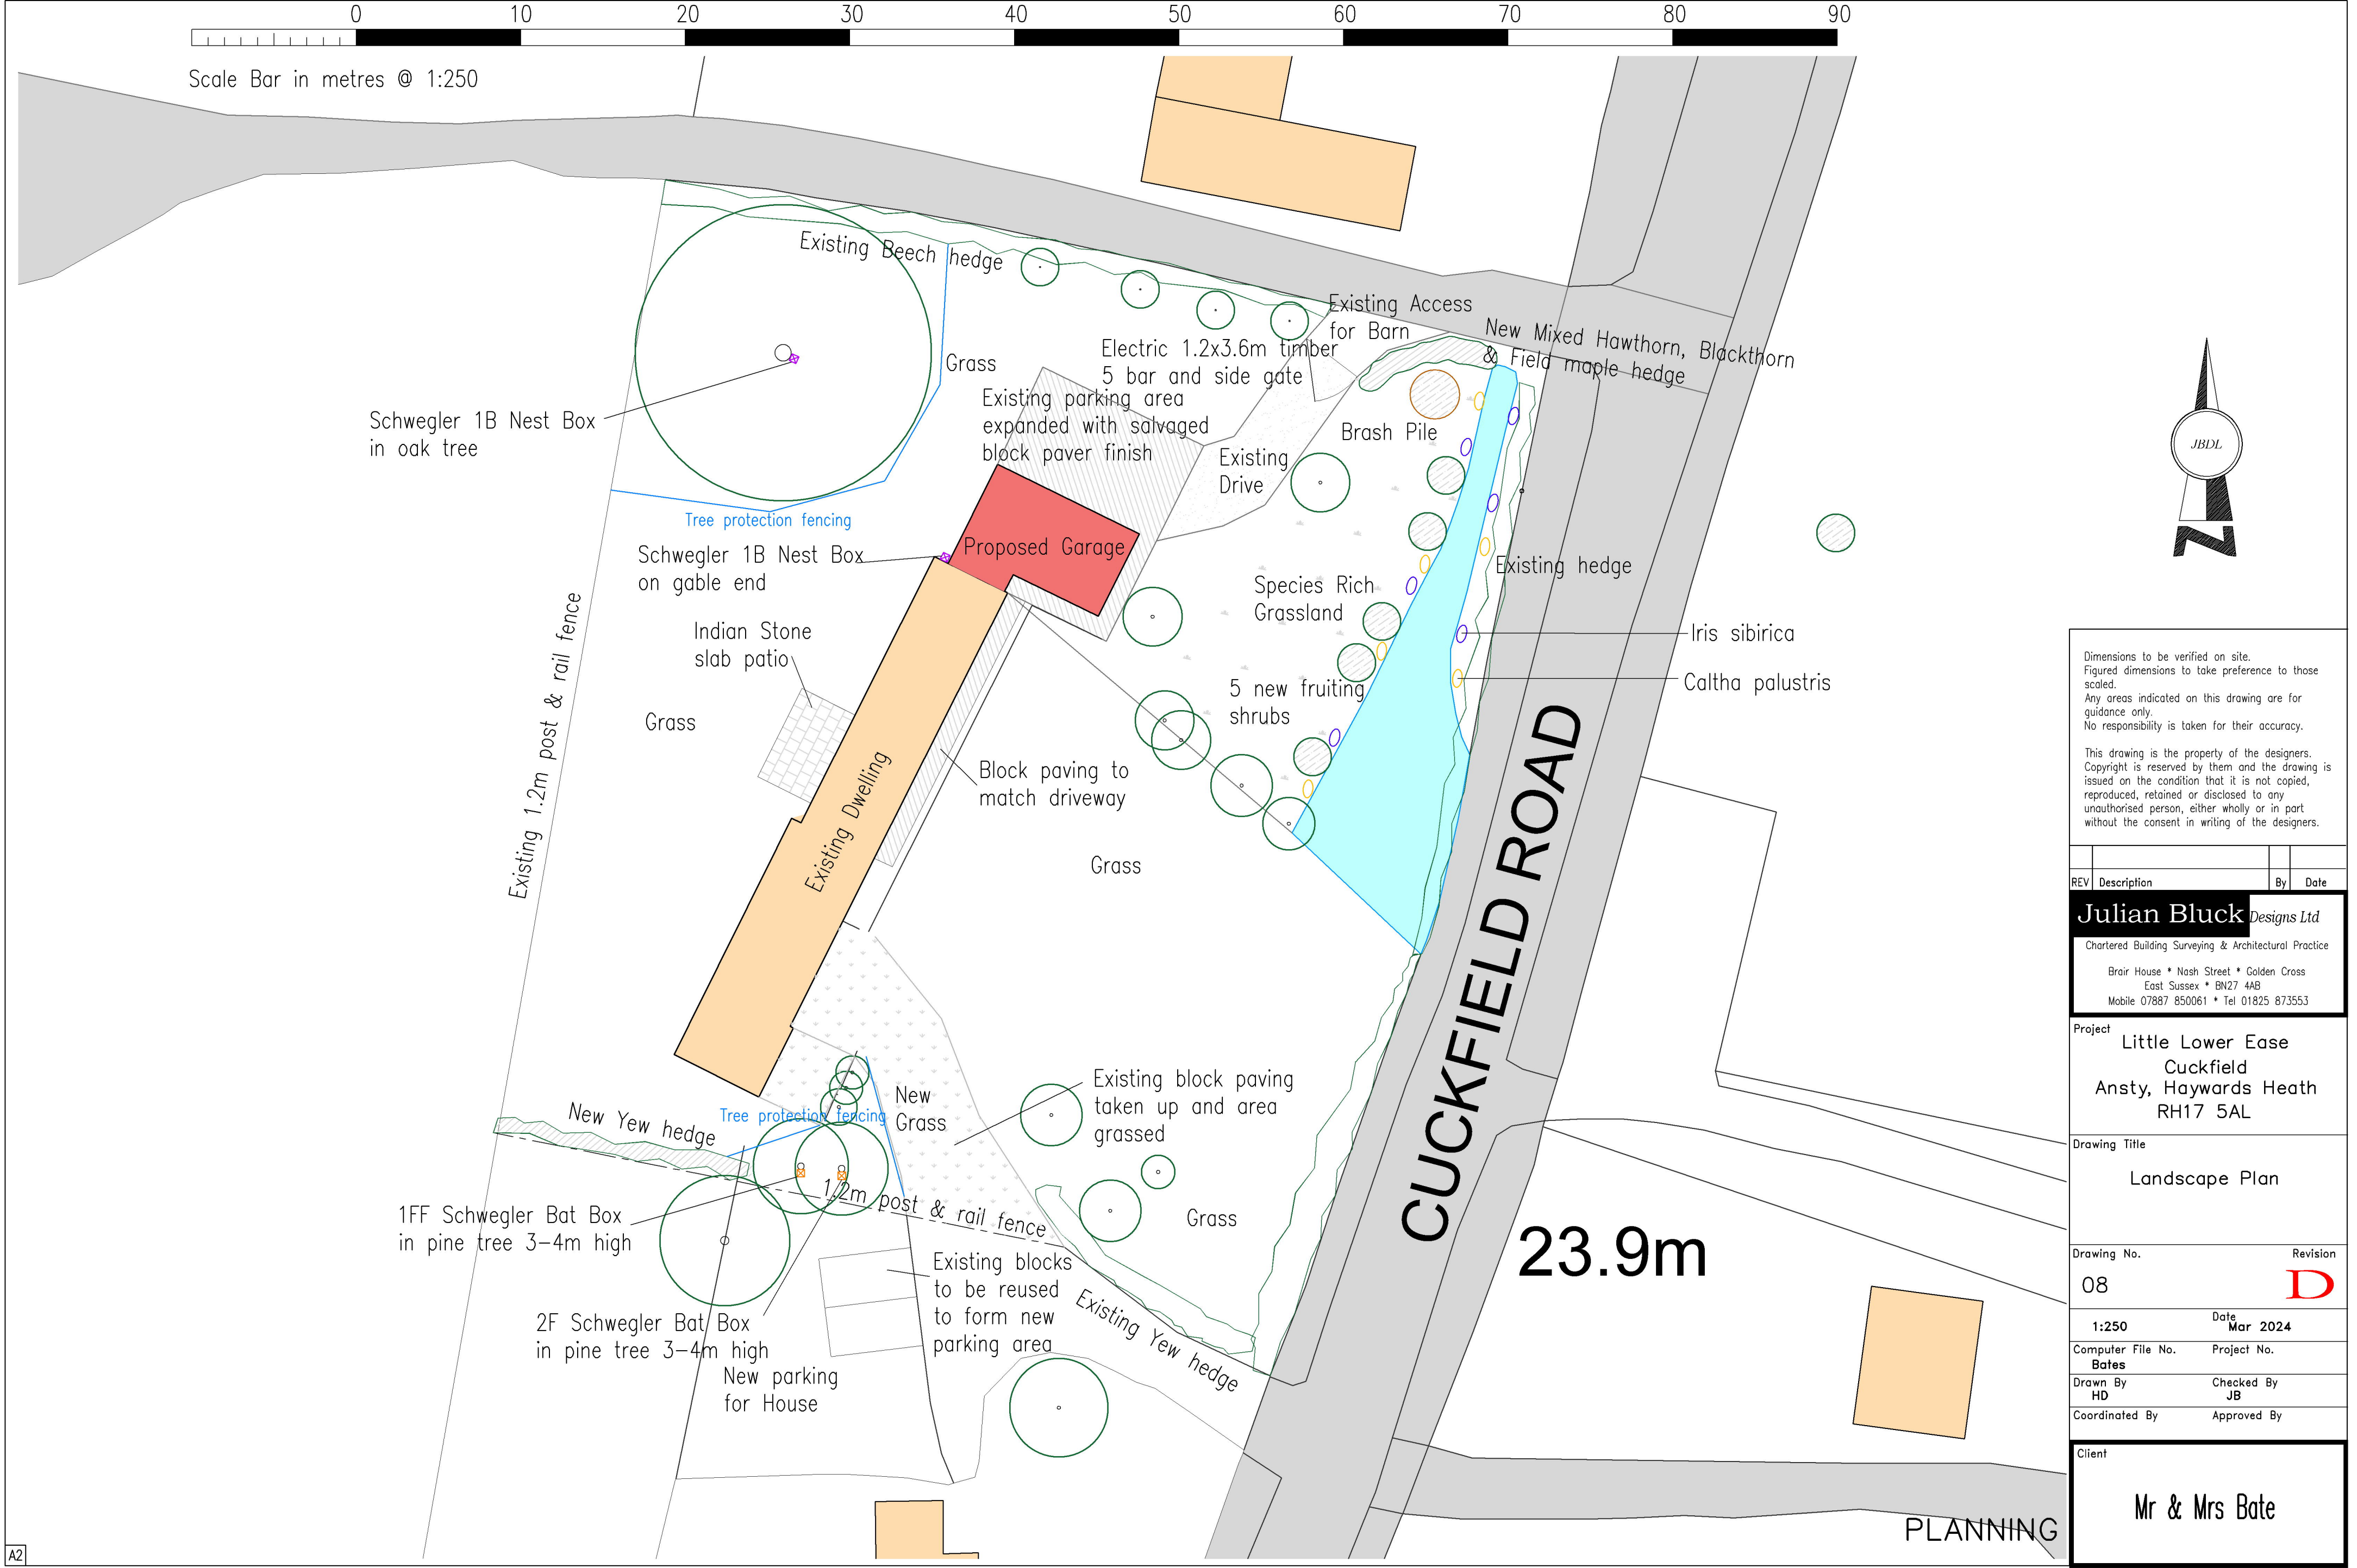

Dimensions to be verified on site.
Figured dimensions to take preference to those scaled.
Any areas indicated on this drawing are for guidance only.
No responsibility is taken for their accuracy.

This drawing is the property of the designers.
Copyright is reserved by them and the drawing is issued on the condition that it is not copied, reproduced, retained or disclosed to any unauthorised person, either wholly or in part without the consent in writing of the designers.

REV	Description	By	Date
Julian Bluck<i>Designs Ltd</i> Chartered Building Surveying & Architectural Practice Brair House * Nash Street * Golden Cross East Sussex * BN27 4AB Mobile 07887 850061 * Tel 01825 873553			
Project Little Lower Ease Cuckfield Ansty, Haywards Heath RH17 5AL			
Drawing Title Landscape Plan			
Drawing No. 08		Revision D	
1:250		Date Mar 2024	
Computer File No. Bates		Project No.	
Drawn By HD		Checked By JB	
Coordinated By		Approved By	
Client Mr & Mrs Bate			