


© COPYRIGHT IN THIS DRAWING AND WORK EXECUTED IS AND REMAINS THE PROPERTY OF SCANDIA-HUS LIMITED AND OR ITS SUBSIDIARIES IN ACCORDANCE WITH THE PROVISIONS OF THE COPYRIGHT ACT. PERMISSION TO PRODUCE COPIES OR MODIFIED DRAWINGS IN WHOLE OR IN PART FOR ANY PURPOSE SHOULD BE OBTAINED FROM SCANDIA-HUS LIMITED & ANY SUCH REPRODUCTIONS SHOULD INCLUDE THIS & THE FOREGOING STATEMENT

[illegible]

OVERALL EXTERNAL AREA TO UPPER LEVEL = 188.7 sq.m
GROSS INTERNAL AREA = 164 sq.m

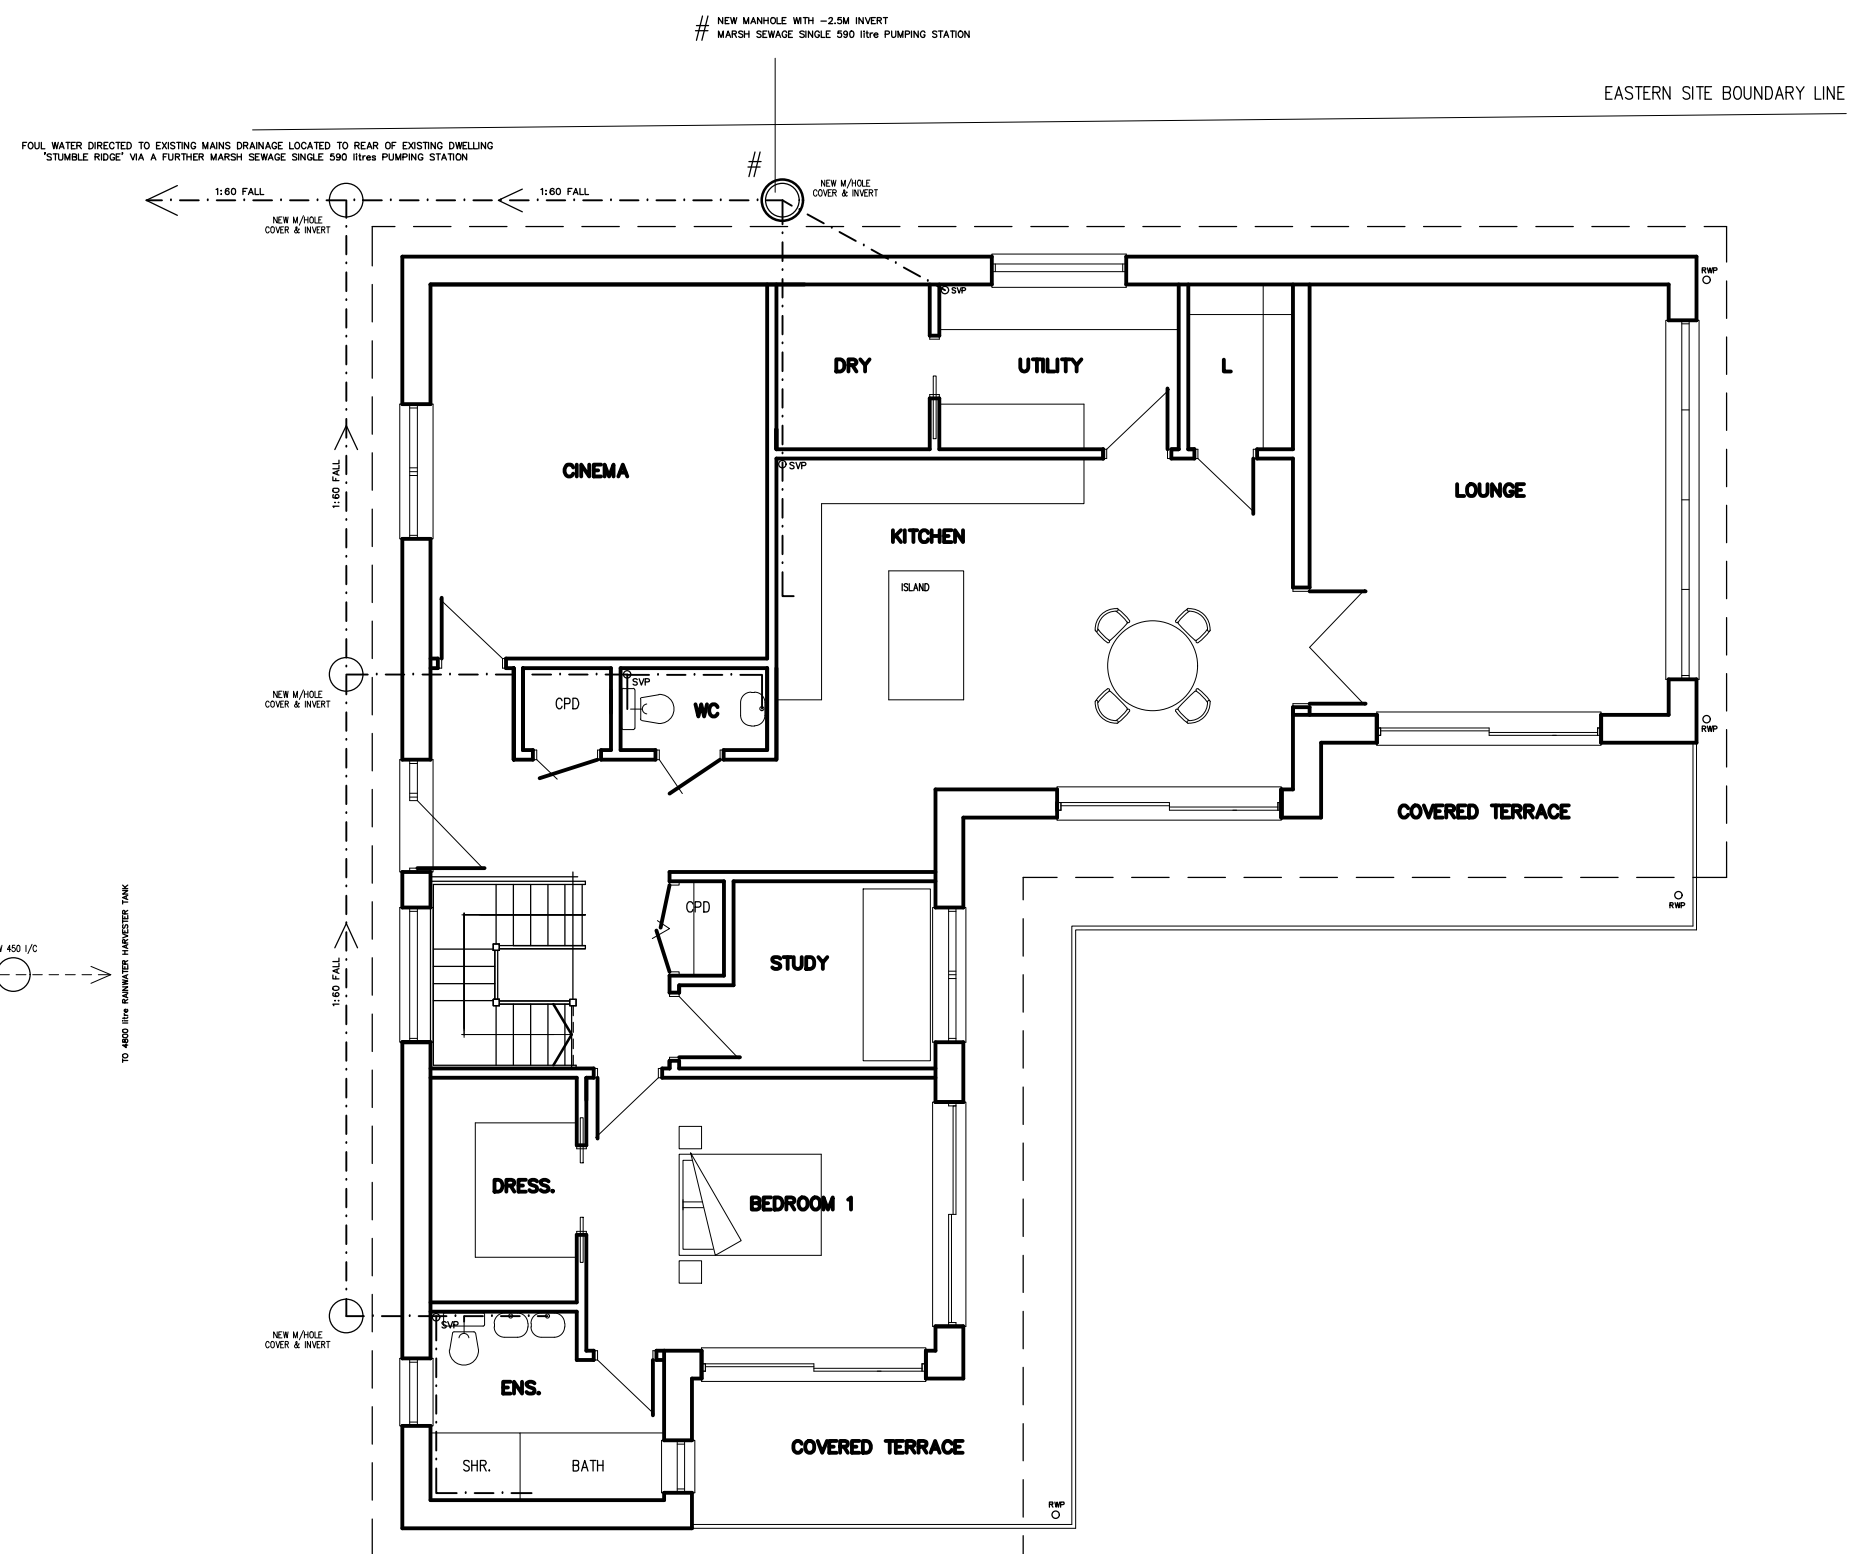

C/No. 238872	O/No.	SCALE 1/100 @ A2 SCALE
DRAWN JW		DRAWING NUMBER D11
DATE 8.11.24		
		REV