


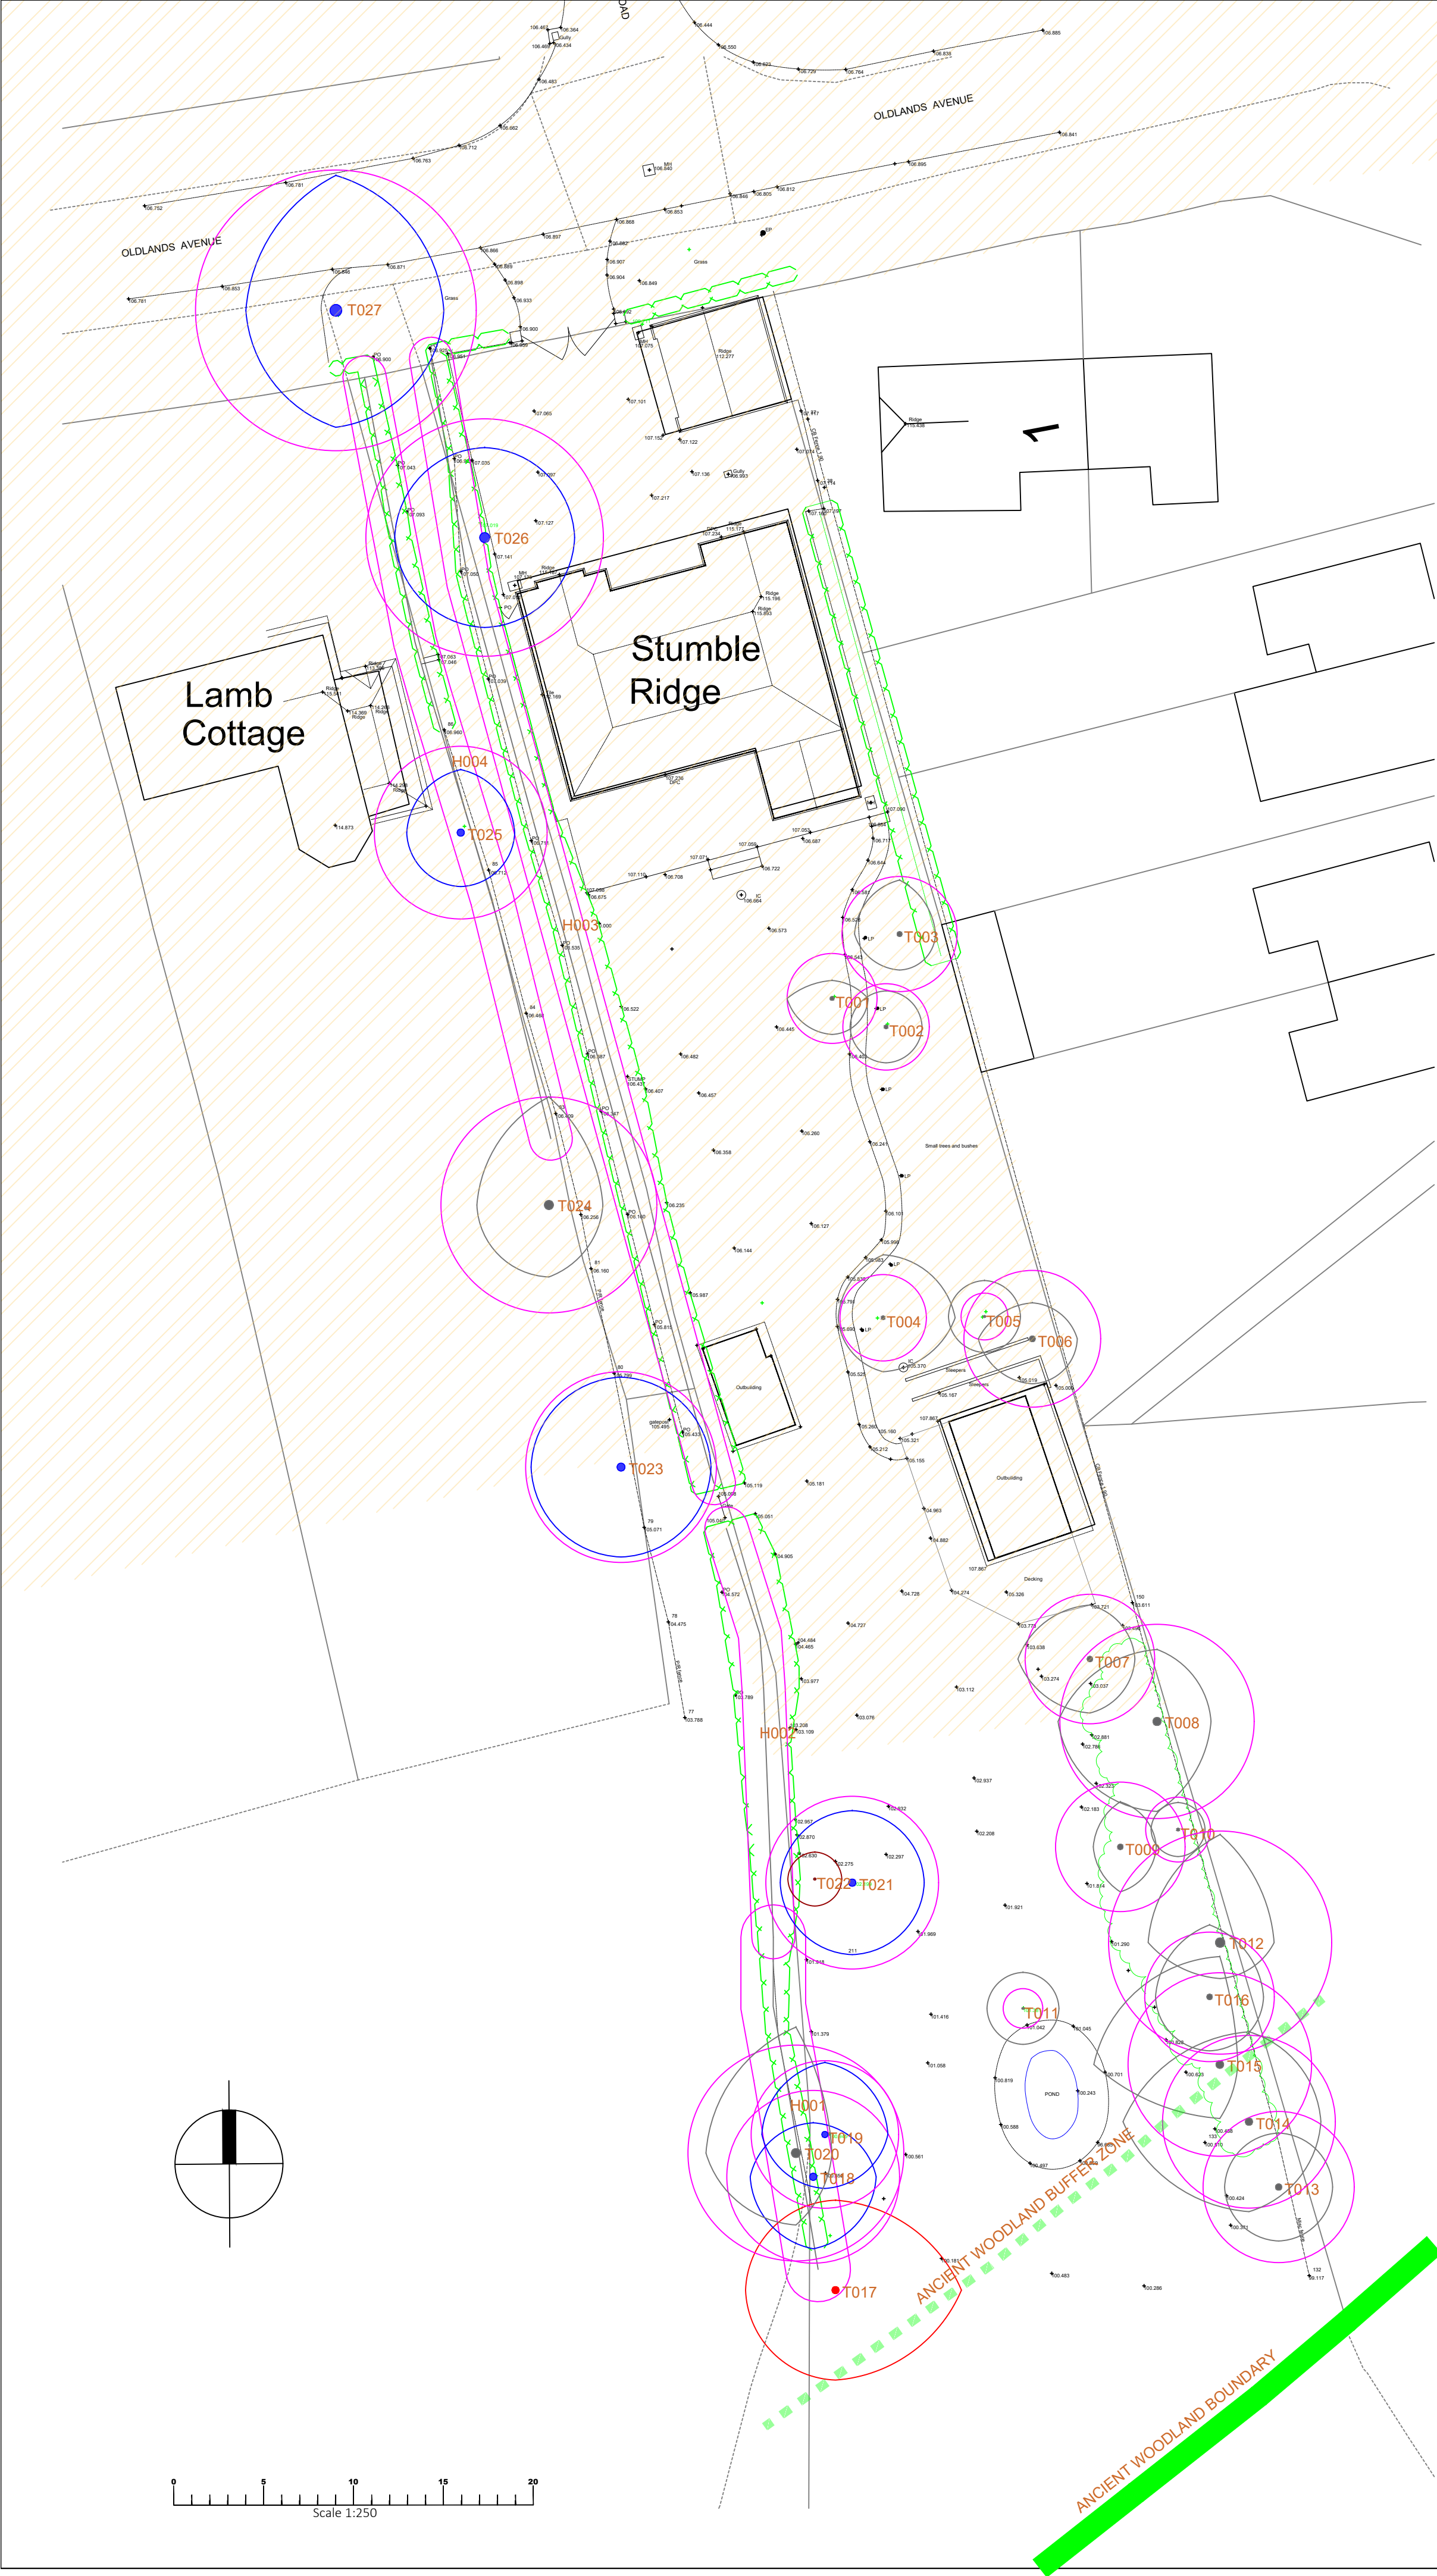

KEY - TREES

- HIGH-GRADE CATEGORY 'A' TREE PROTECTED & RETAINED
- MEDIUM-GRADE CATEGORY 'B' TREE PROTECTED & RETAINED
- LOW-GRADE CATEGORY 'C' TREE PROTECTED & RETAINED
- CATEGORY 'U' POOR QUALITY TREE - RECOMMENDED FOR REMOVAL
- BS:5837 ROOT PROTECTION AREA (RPA)
- CONSERVATION AREA
- ANCIENT WOODLAND
- ANCIENT WOODLAND BUFFER ZONE

BS:5837 TREE CONSTRAINTS PLAN

Client: Steve Baker

Site:
STUMBLE RIDGE
Oldlands Avenue
Balcome
Mid Sussex
RH17 6LP

The location of the trees within the plan has been taken from a topographical survey provided by the client. The positions of trees not included in the topographical survey have been plotted by eye by the surveyor.

The position of trees within the tree plan should not therefore be taken as exact but the plan is considered to be a good representation of their locations in relation to the property and proposed building works.

Survey by Sarah Duckworth
Arboricultural Consultant
sarahduckworth@hotmail.com
T:01672 519811 M:07810440546

Scale 1:250 @ A2
Date: JUNE 2024

Ref: STUMBLE RIDGE TCP 06400/2024



DUCKWORTHS
ARBORICULTURE LTD.