


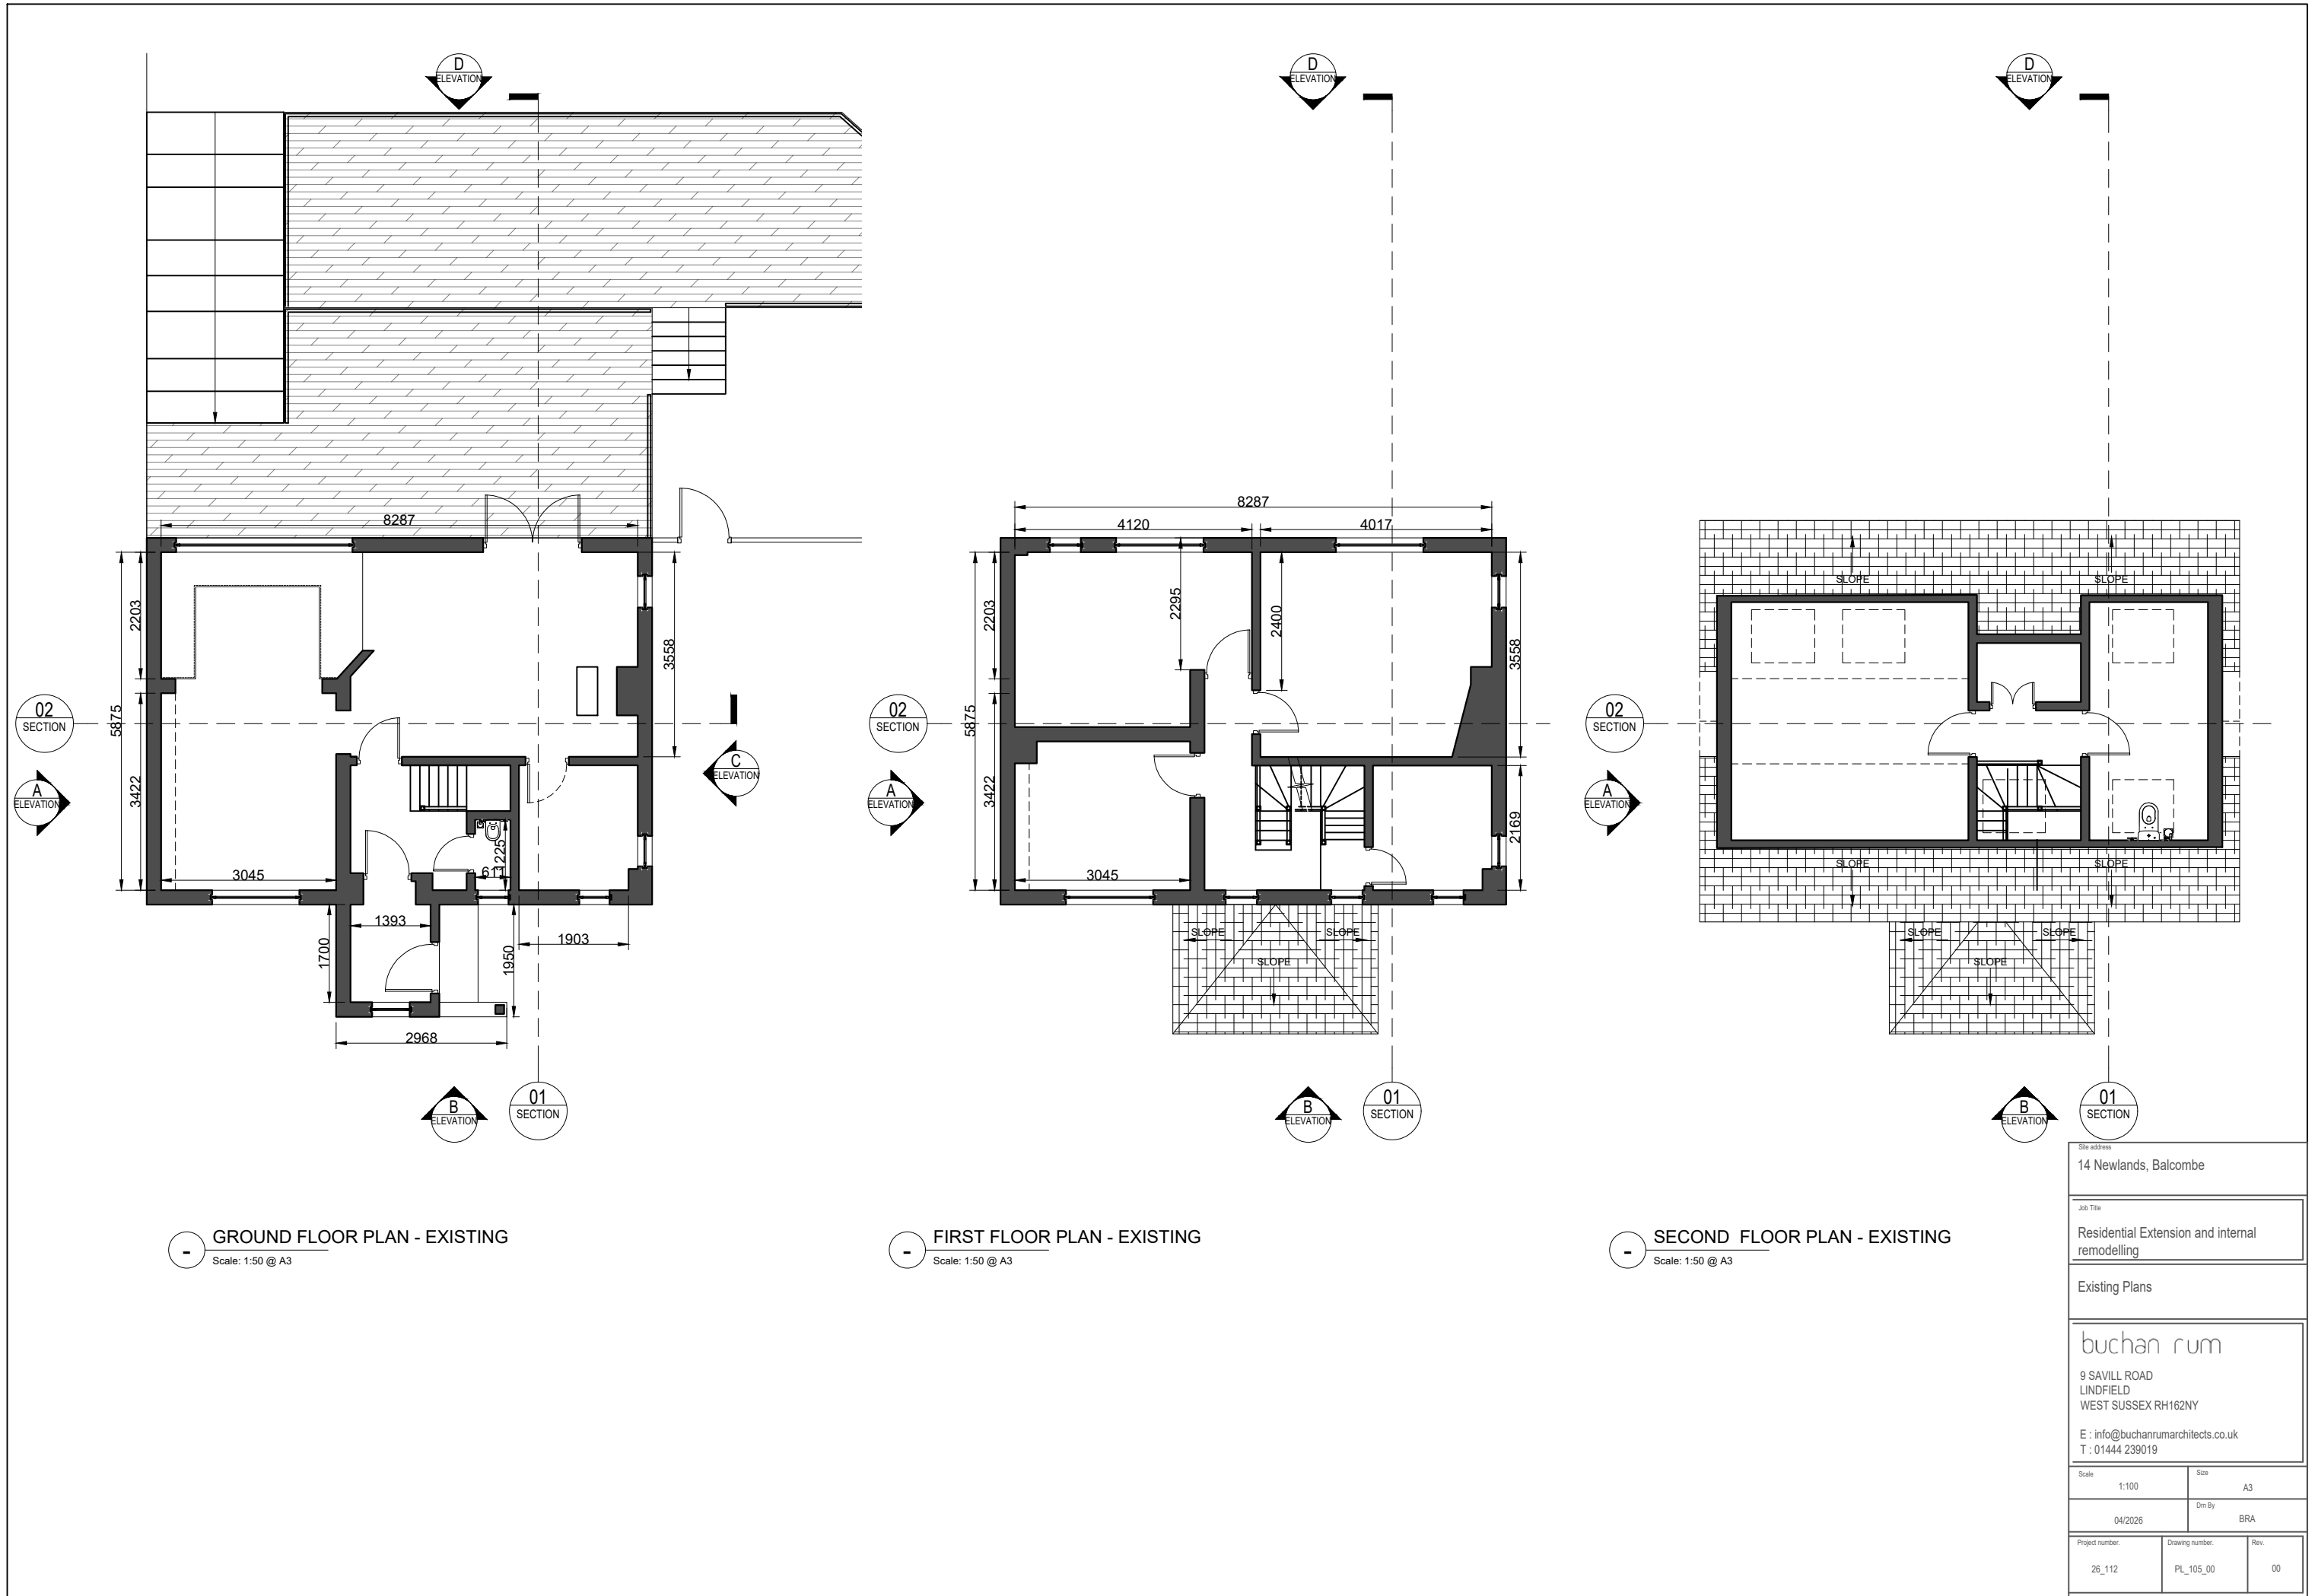

Site address		
14 Newlands, Balcombe		
Job Title		
Residential Extension and internal remodelling		
Existing Plans		
buchan rum		
9 SAVILL ROAD LINDFIELD WEST SUSSEX RH162NY		
E : info@buchanrumarchitects.co.uk T : 01444 239019		
Scale	1:100	Size A3
04/2026	Dim By	BRA
Project number:	Drawing number:	Rev.
26_112	PL_105_00	00