
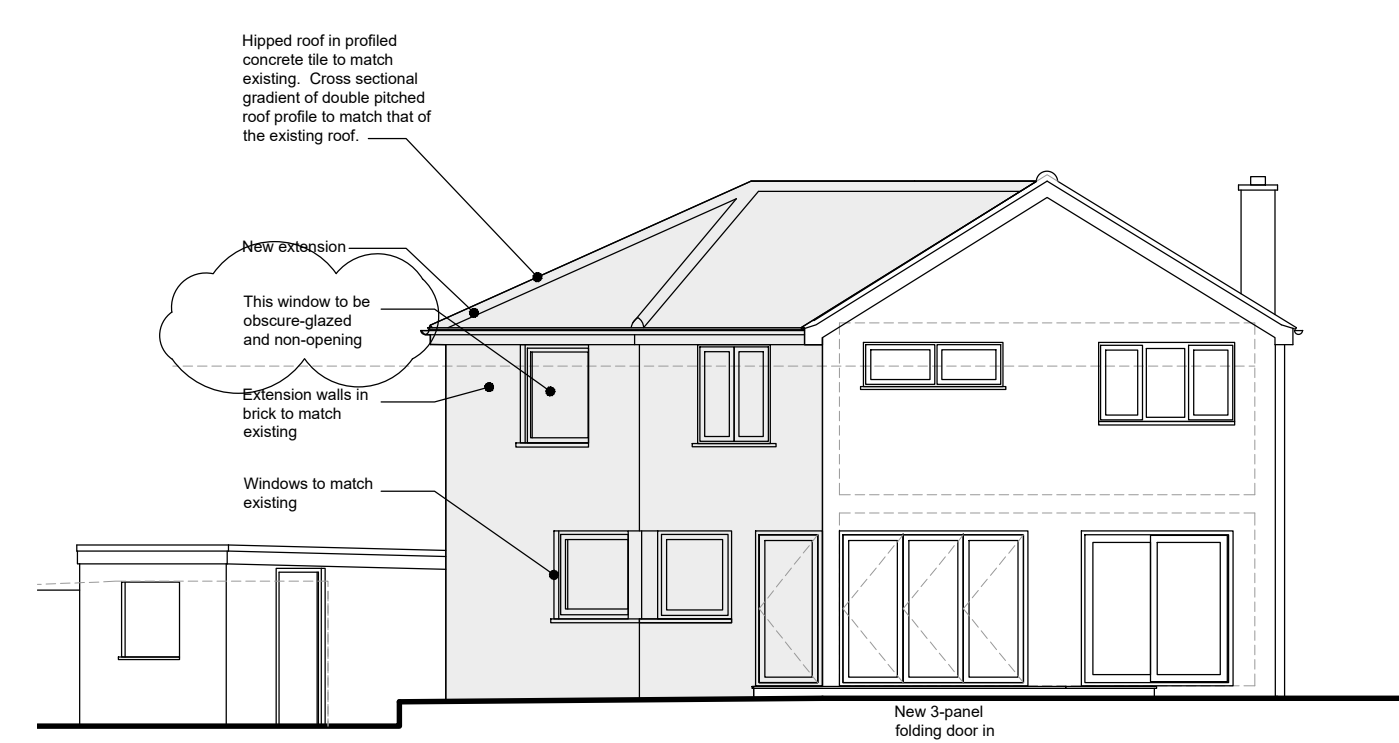
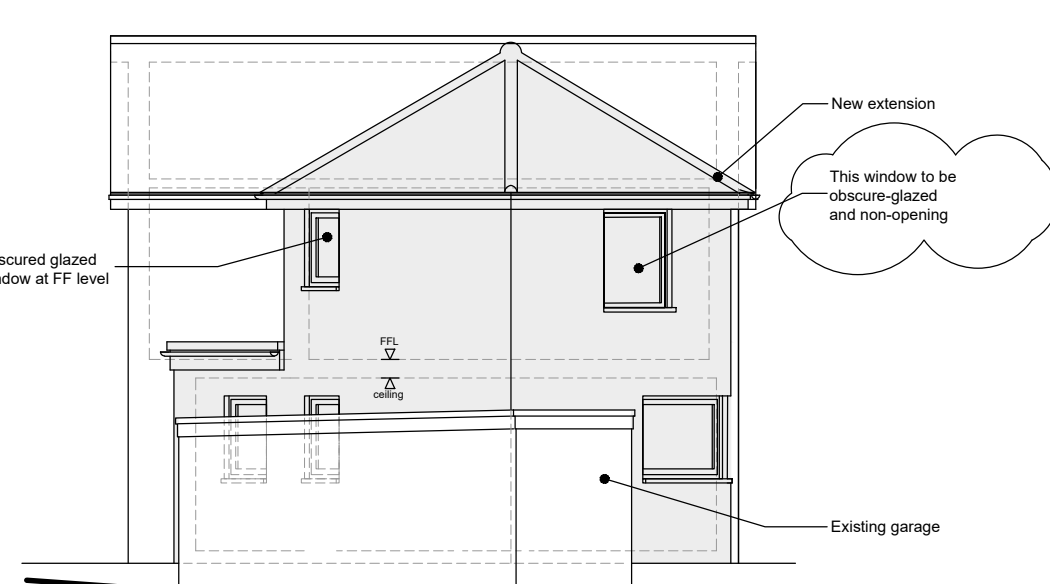
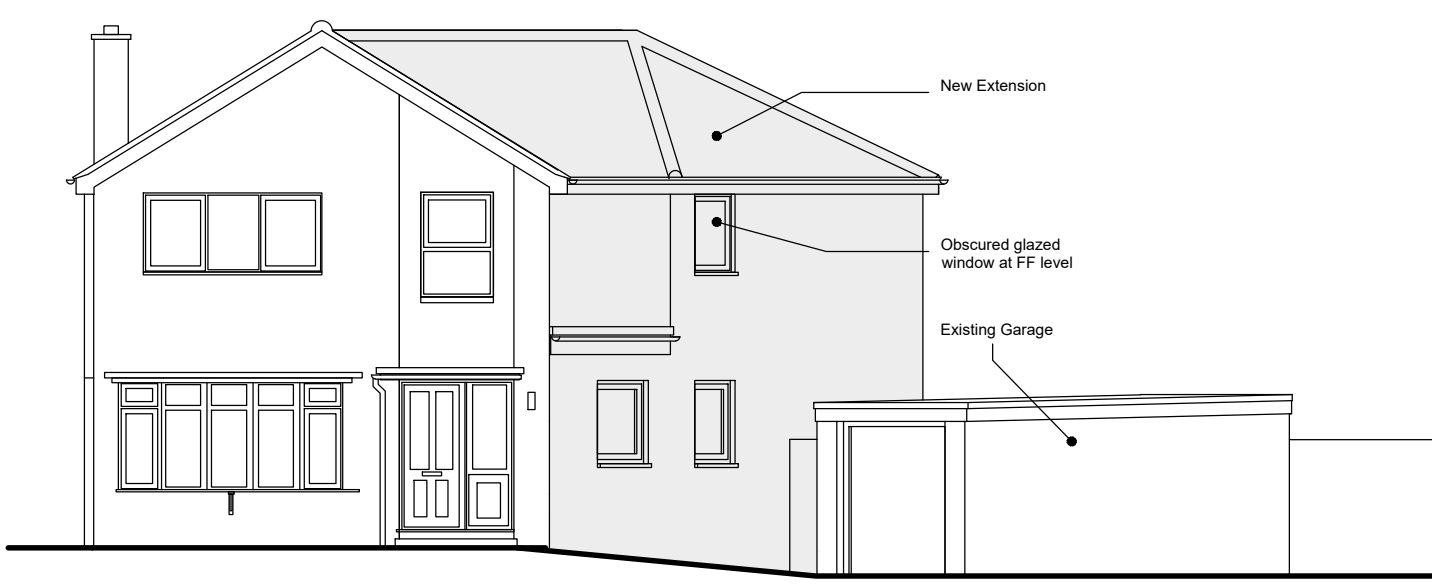
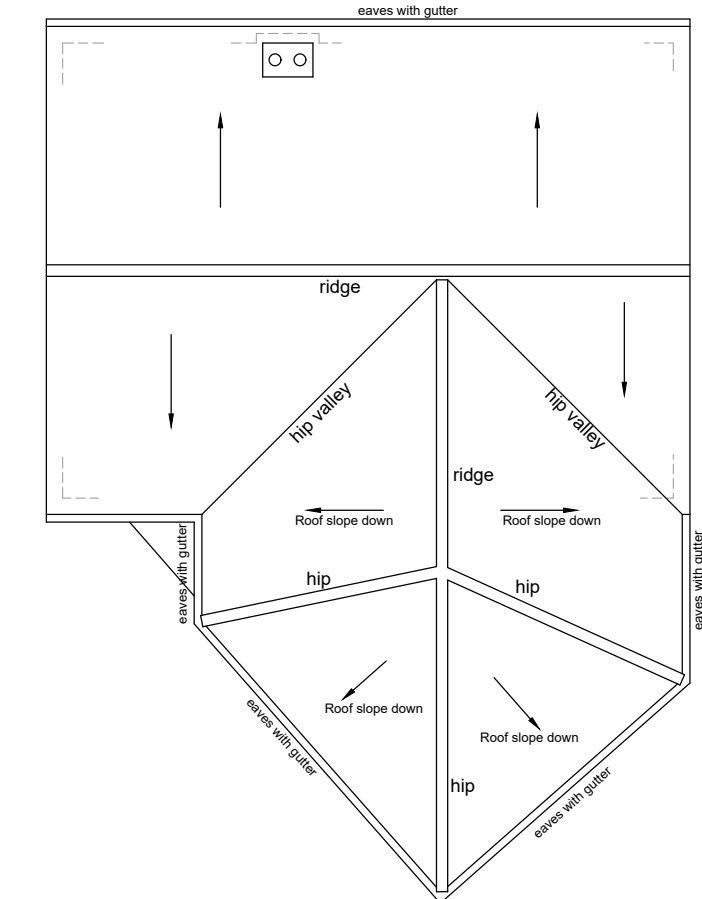
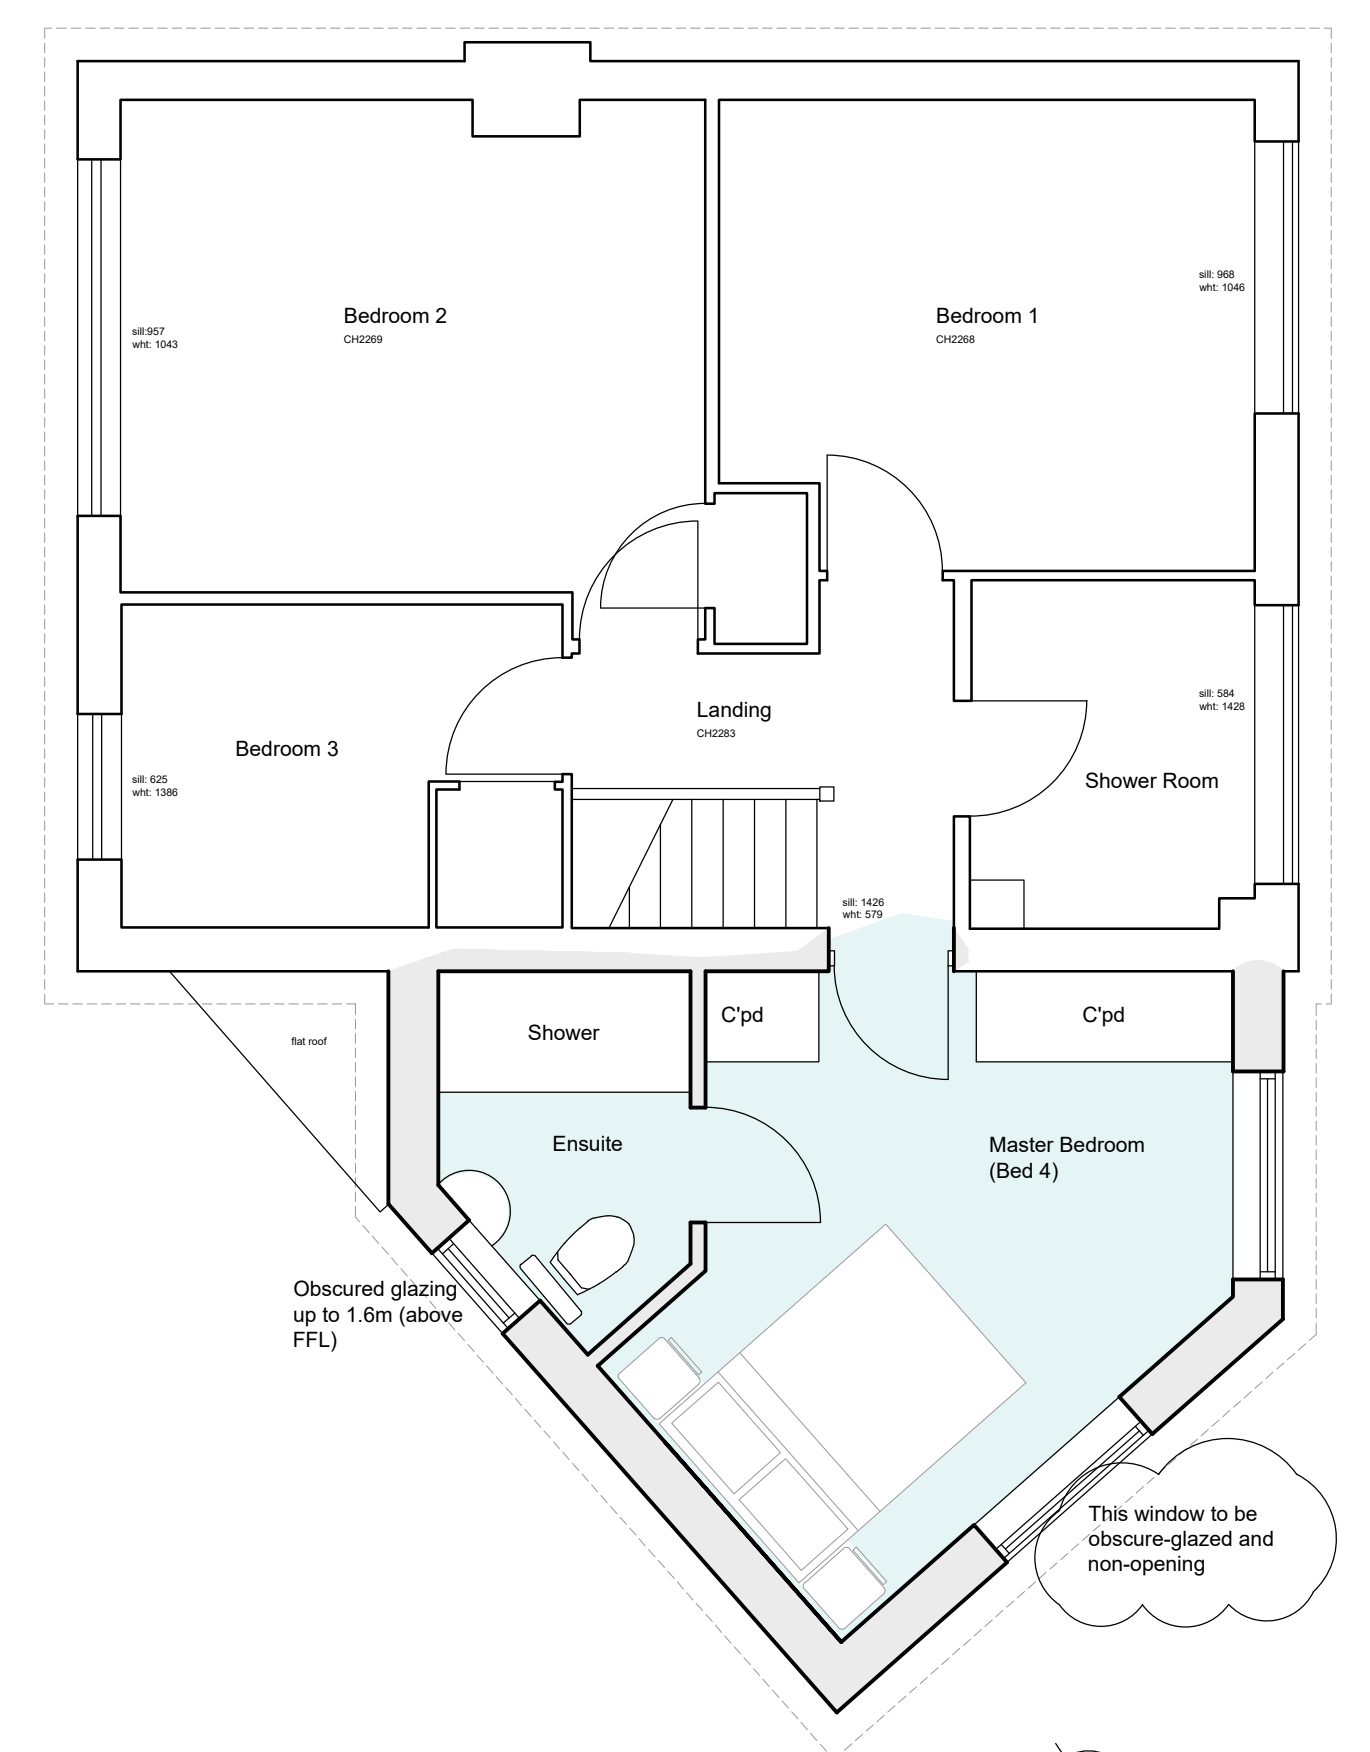
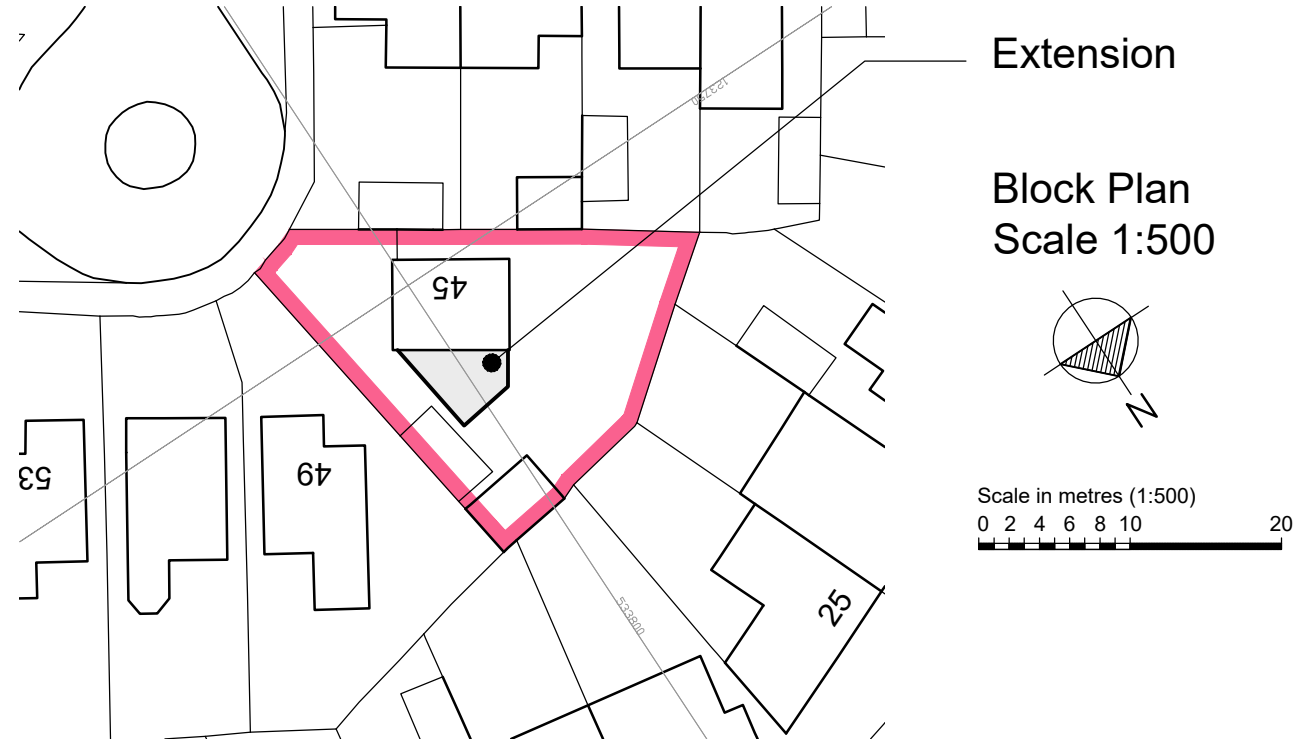


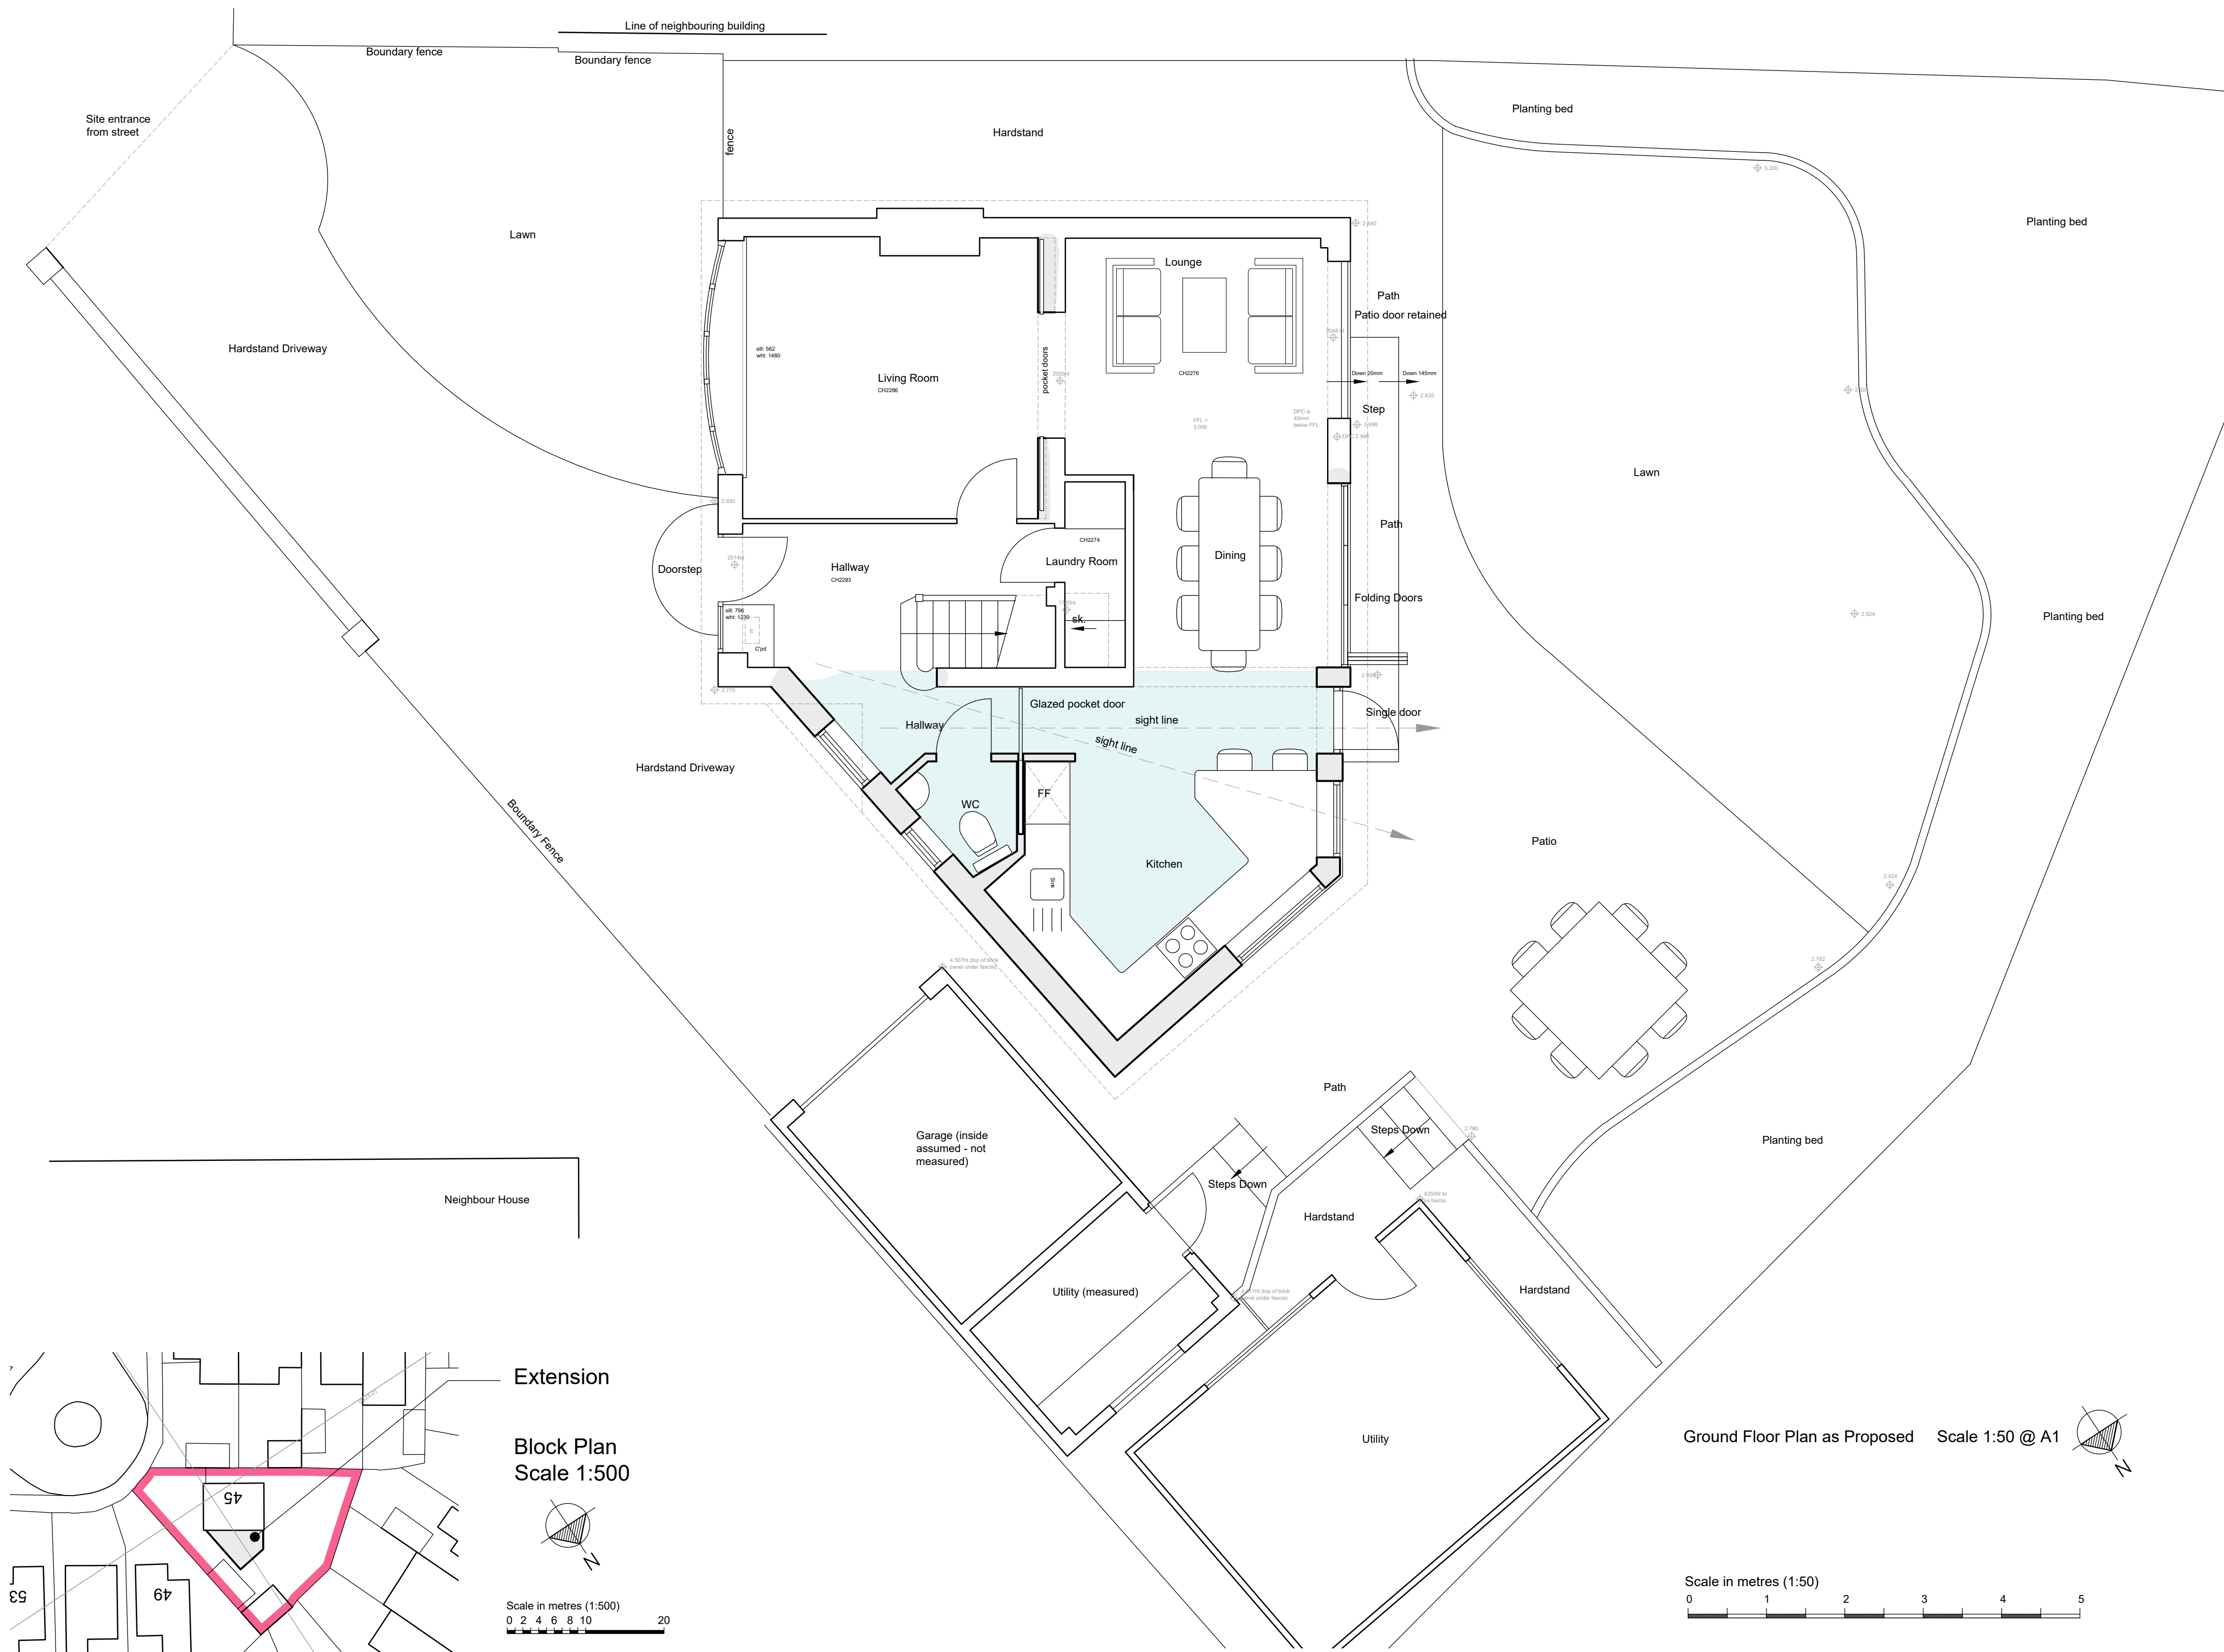

Revisions	A	Description	Date
	B	Kitchen Layouts updated	08/07/2026
	C	Final layout for planning application	16/07/2026
		North facing Master-Bedroom window obscured-glazed	17/09/2026

site: 45 Priory Way, Haywards Heath		Project: side extension	
Drawing: Prelim Plans and Elevations as Proposed - sheet 1			
drawn by: JC	scale: 1:50	print size: A1	drwg no. 0123/02
date: June 2026	client: Jack Crutchley	revision: C	

Jacob Chadwick Architects
49 Richmond Street, Brighton,
East Sussex, BN2 9PD
tel: 07837 599827 jacobchadwickarchitects@gmail.com