

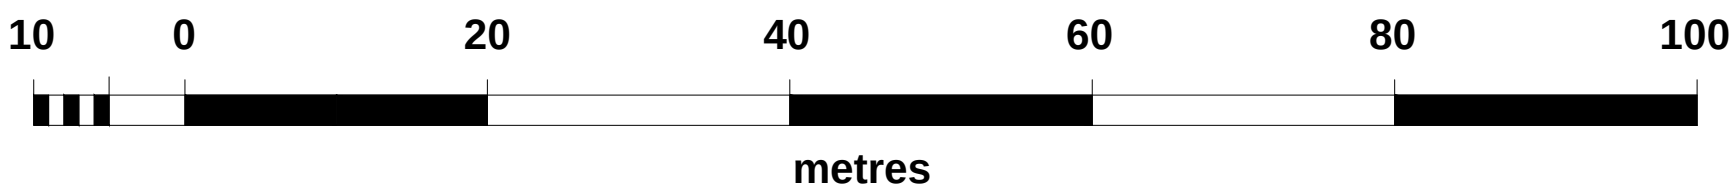


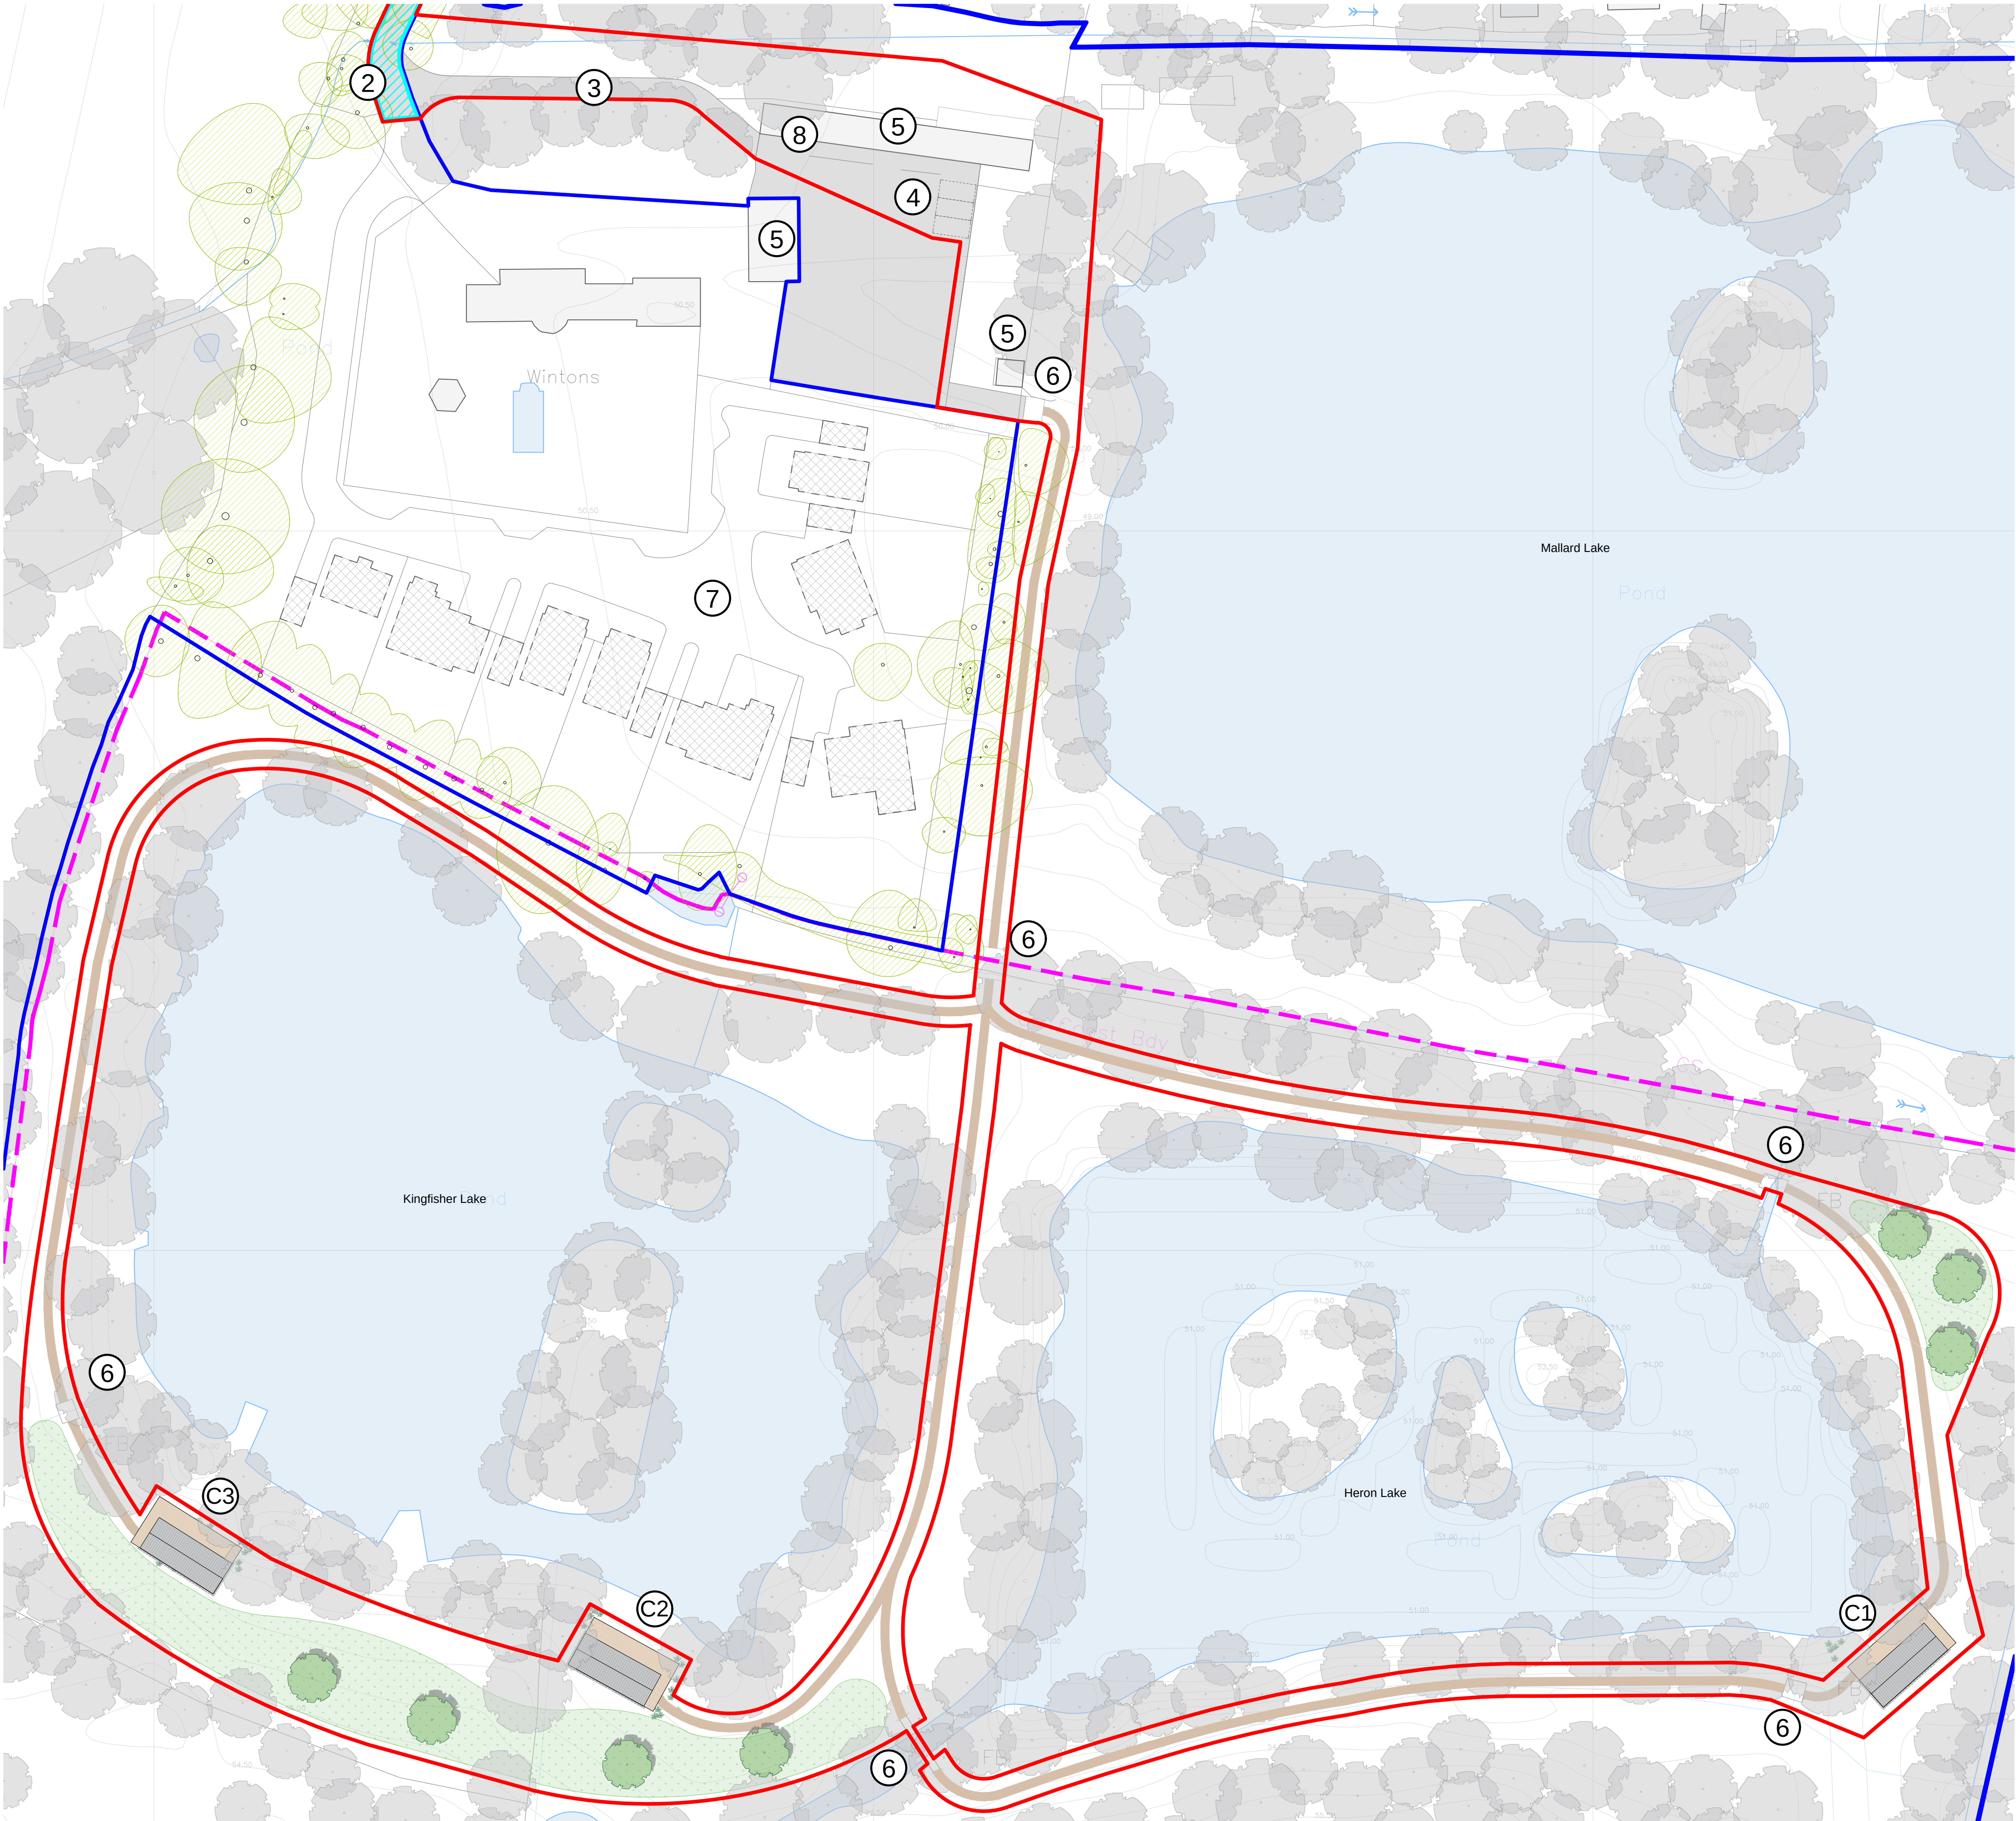


- NOTES
- All glamping units to be located in clearings between existing trees - no proposed removals. Units mounted above ground level on ground screws suitable for use in tree RPA's.

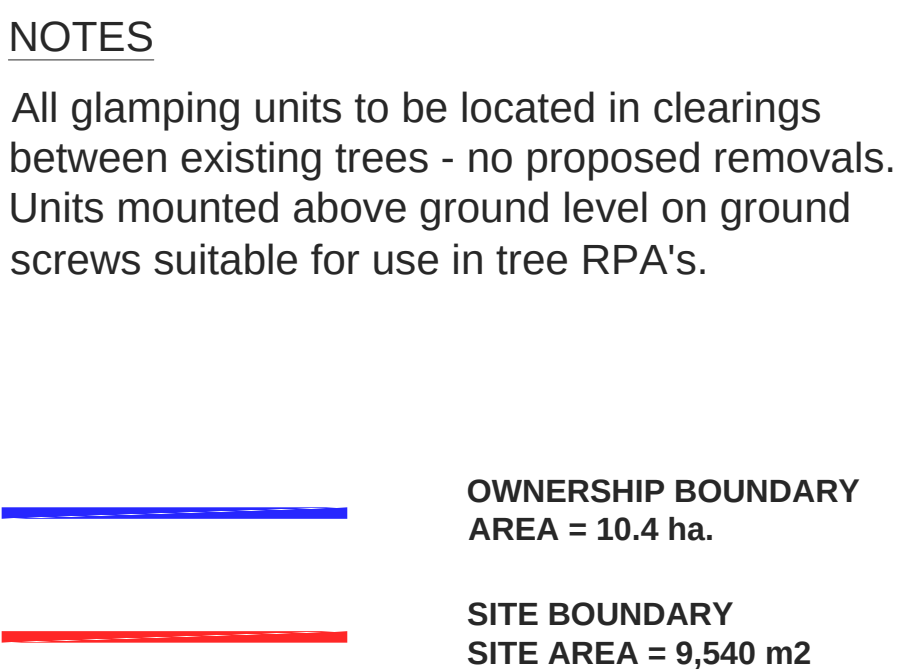

GLAMPitect

W: WWW.GLAMPITECT.CO.UK
E: CONTACT@GLAMPITECT.CO.UK
T: 0131 202 9002

KEY TO SYMBOLS

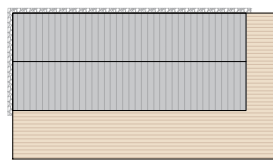


TIMBER CABIN WITH
EXTERNAL DECKING



EXISTING TREE
(per planning app
TCP/DM/21/3311)



EXISTING TREE
(not surveyed)

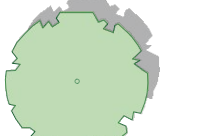

NEW NATIVE TREE



NEW NATIVE SHRUBBERY
(indicative)



PROPOSED ENHANCED
GRASSLAND/WILDFLOWERS




NEW 'NO DIG' PERMEABLE
FOOTPATH



EXISTING TARMAC /
CONCRETE

28.01.26	Refuse/recycling annotation added per PO request.	A	XD
Date	Description	Rev	By

Revision Description

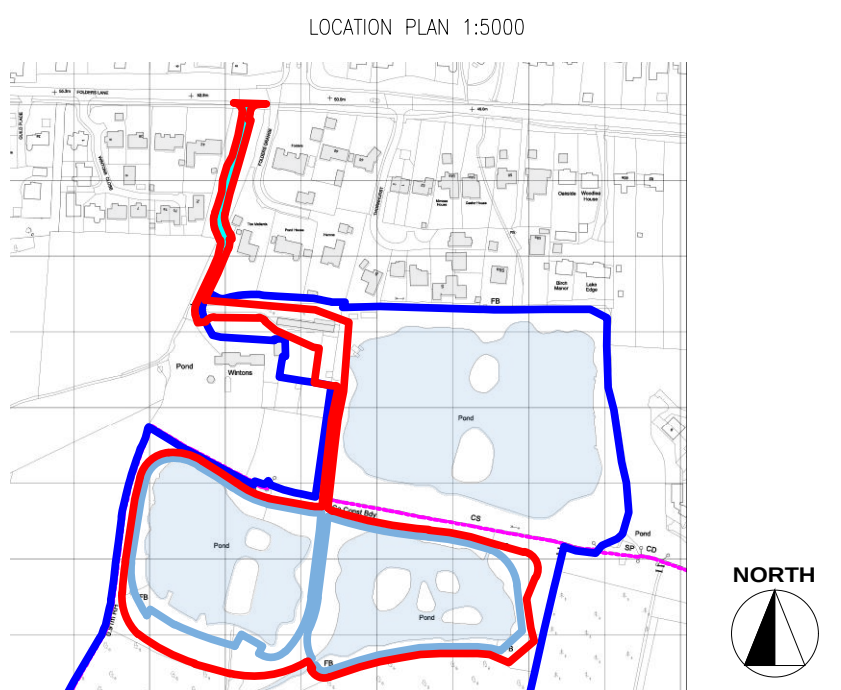

Project:
Proposed Glamping Site - For Paula Church
Wintons Fishery, Wintons Farm, Folders Lane,
Burgess Hill, West Sussex, RH15 0DR

Drawing Title:
PROPOSED LAYOUT PLAN

Drawing Number:
220725-01-02

Revision: A
Date: 28.02.2024
Scale: 1:500 @ A1
Drawn By: XD
CAD Dwg File: -
Checked By: -

Issue Status:
Full Planning Application