


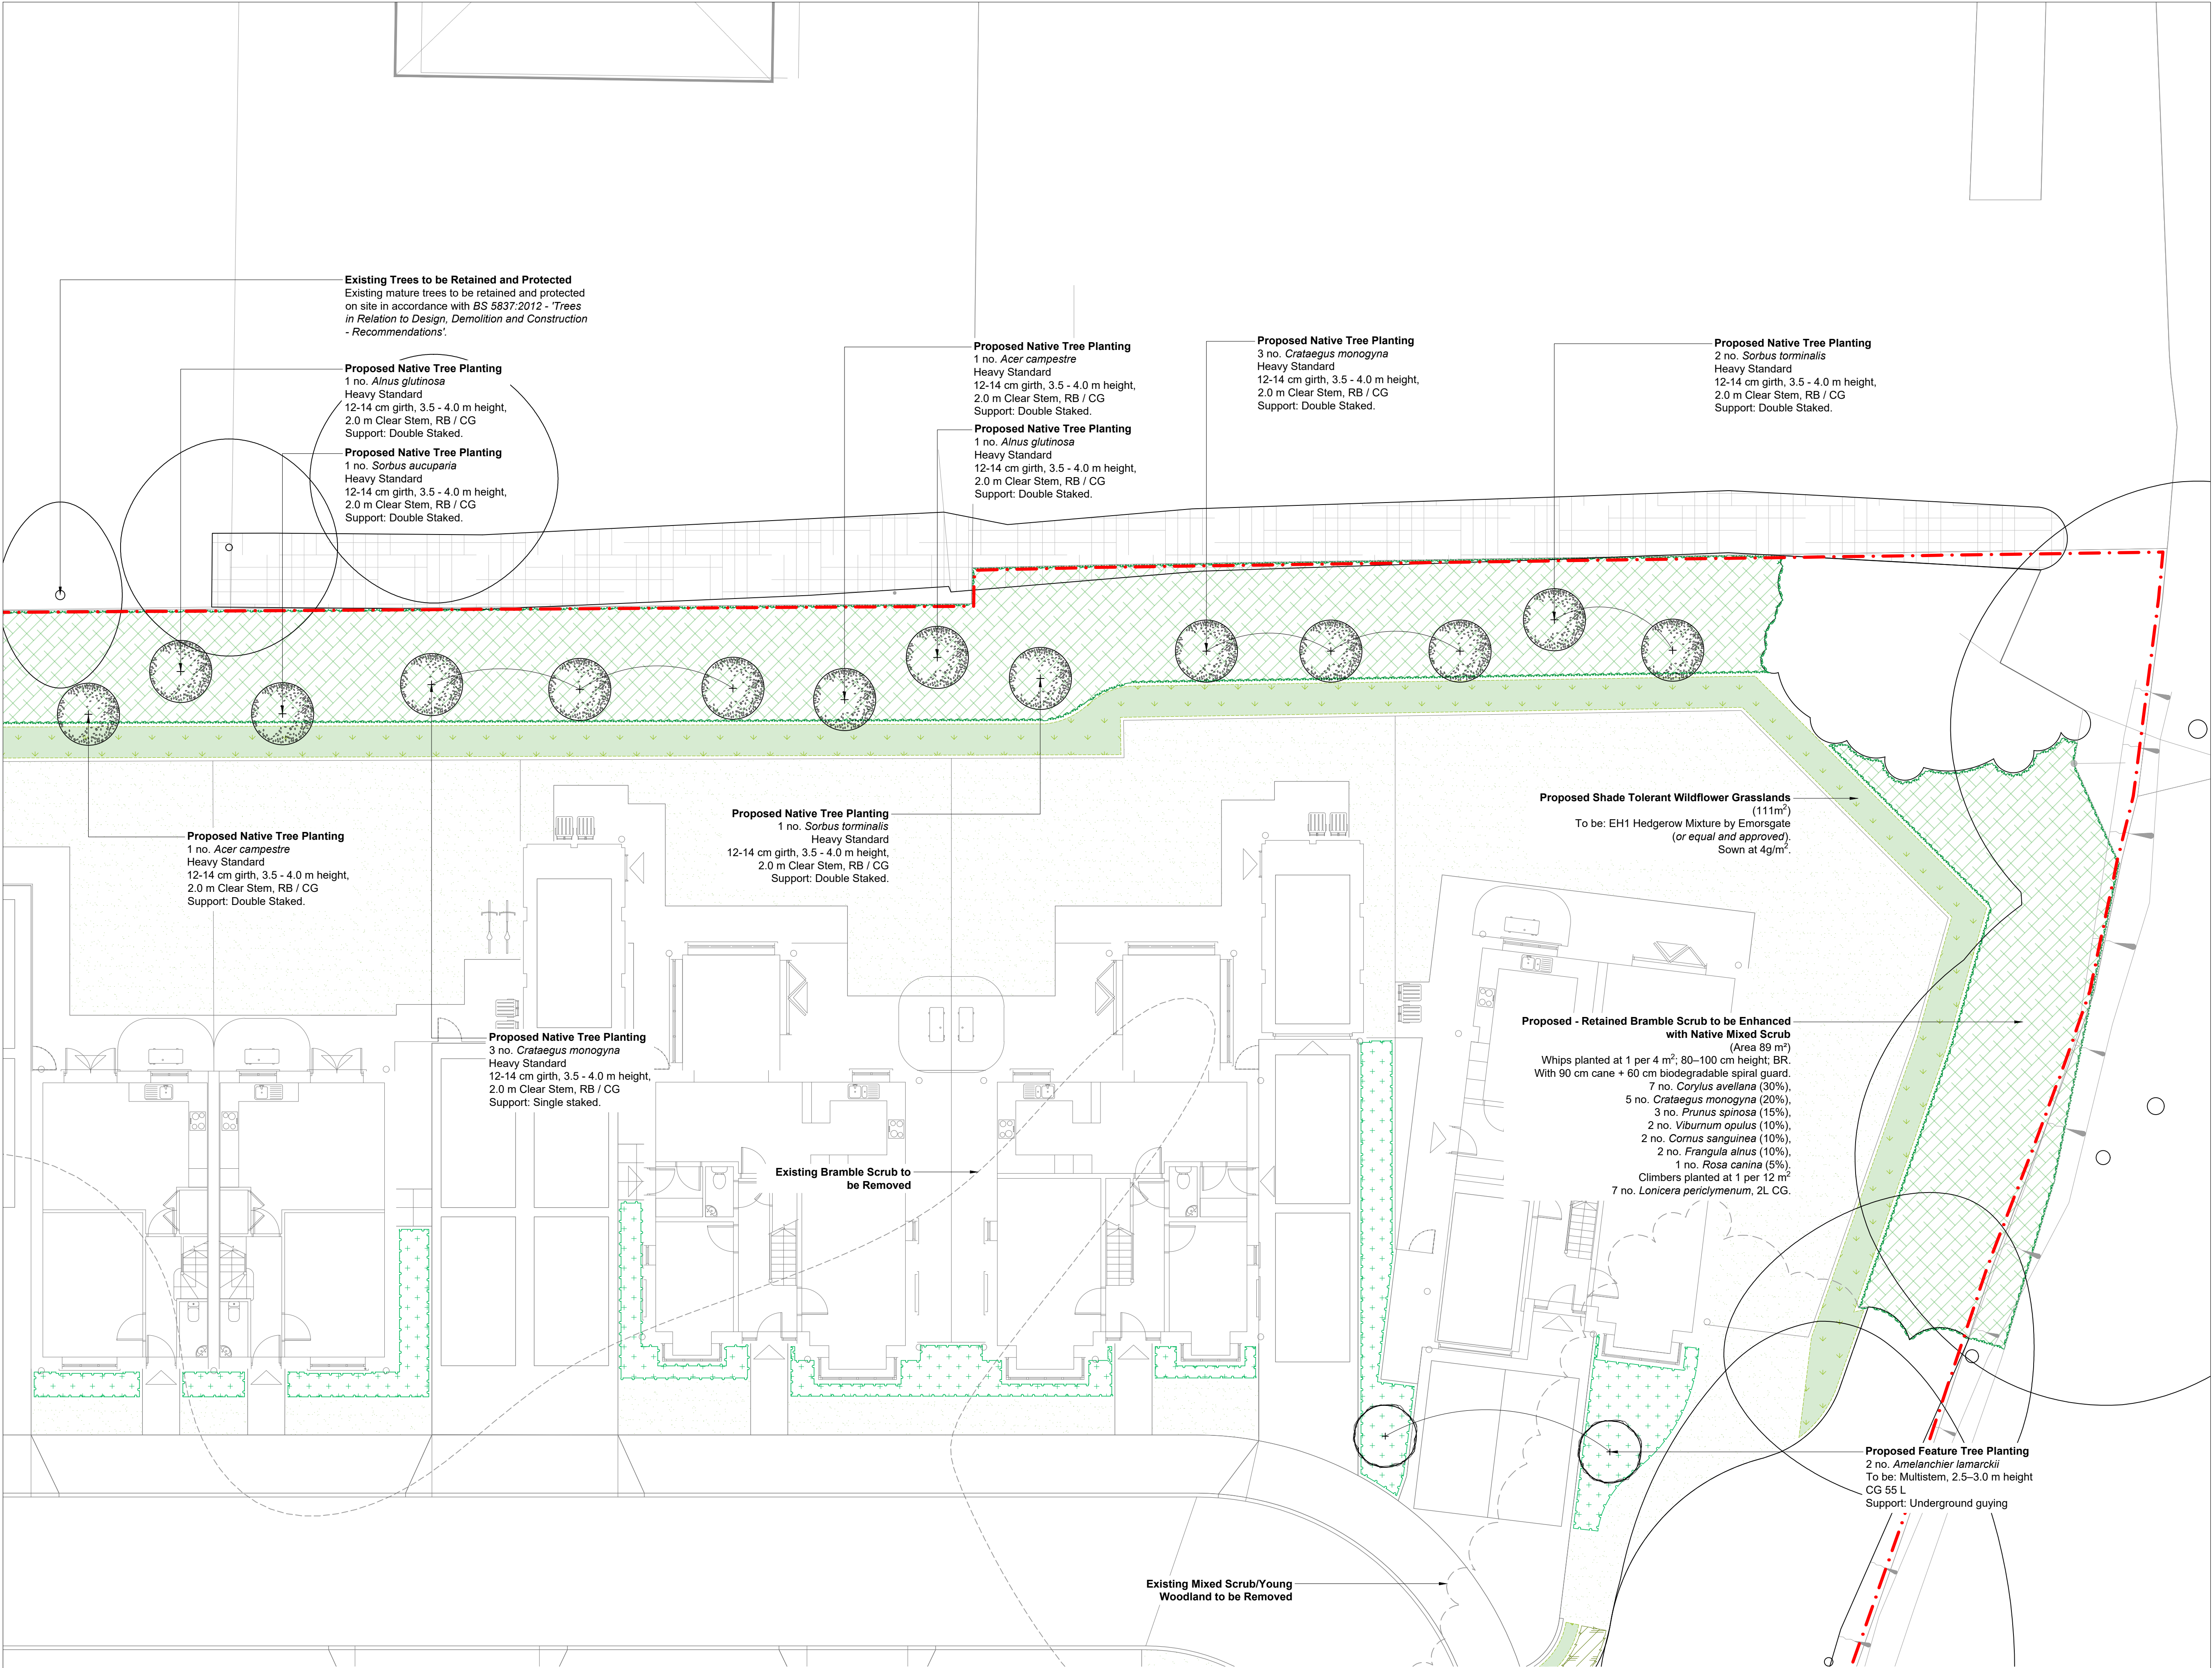

Legend

- Site Boundary
- Existing Trees to be Retained and Protected
Existing mature trees to be retained and protected on site in accordance with BS 5837:2012 - 'Trees in Relation to Design, Demolition and Construction - Recommendations'.
- Existing Vegetation to be Retained
- Existing Vegetation To be Removed
- Retained Bramble Scrub to be Enhanced with Native Mixed Scrub
- Proposed Native Trees
- Proposed Feature Trees
- Proposed Native Hedgerows
- Proposed Ornamental Planting
- Proposed Native Clay Tolerant Wildflower Grassland
- Proposed Native Shade Tolerant Wildflower Grassland
- Proposed Native Wetlands Wildflower Grassland
- Proposed Native Marginal Wildflower Grassland
- Proposed Amenity Turf

Details of wider woodland enhancement to be specified by ecologist.

Notes:

- To be read in conjunction with accompanying documents produced by the Landscape Architect.
- Not to be used for Contract nor Construction purposes.

PLANNING ISSUE				
Rev	Description	Date	Drawn	Appr
02	Planning Issue	30.09.25	GL	KM
01	Draft Issue	17.09.25	GL	KM
00	Draft Issue	11.09.25	GL	KM

LIZARD
Landscape Design and Ecology

The Old Bank, 34 South Street, Tarring, Worthing, West Sussex, BN14 7LH
T. 01903 216033 E. office@lizardlandscape.co.uk W. lizardlandscapeecology.com

Client Jones Homes Southern Ltd Project Title and Location Land to the Rear of 96 Folders Lane Burgess Hill, West Sussex			
Drawing Title Infrastructure Planting Plan			
Scale 1:100@A1	Drawn GL	Approved KM	Date 11/09/25
Drawing No LLD3589-LAN-DWG-203			Revision 02

Infrastructure Planting Plan

Land to the Rear of 96 Folders Lane, Burgess Hill, West Sussex