


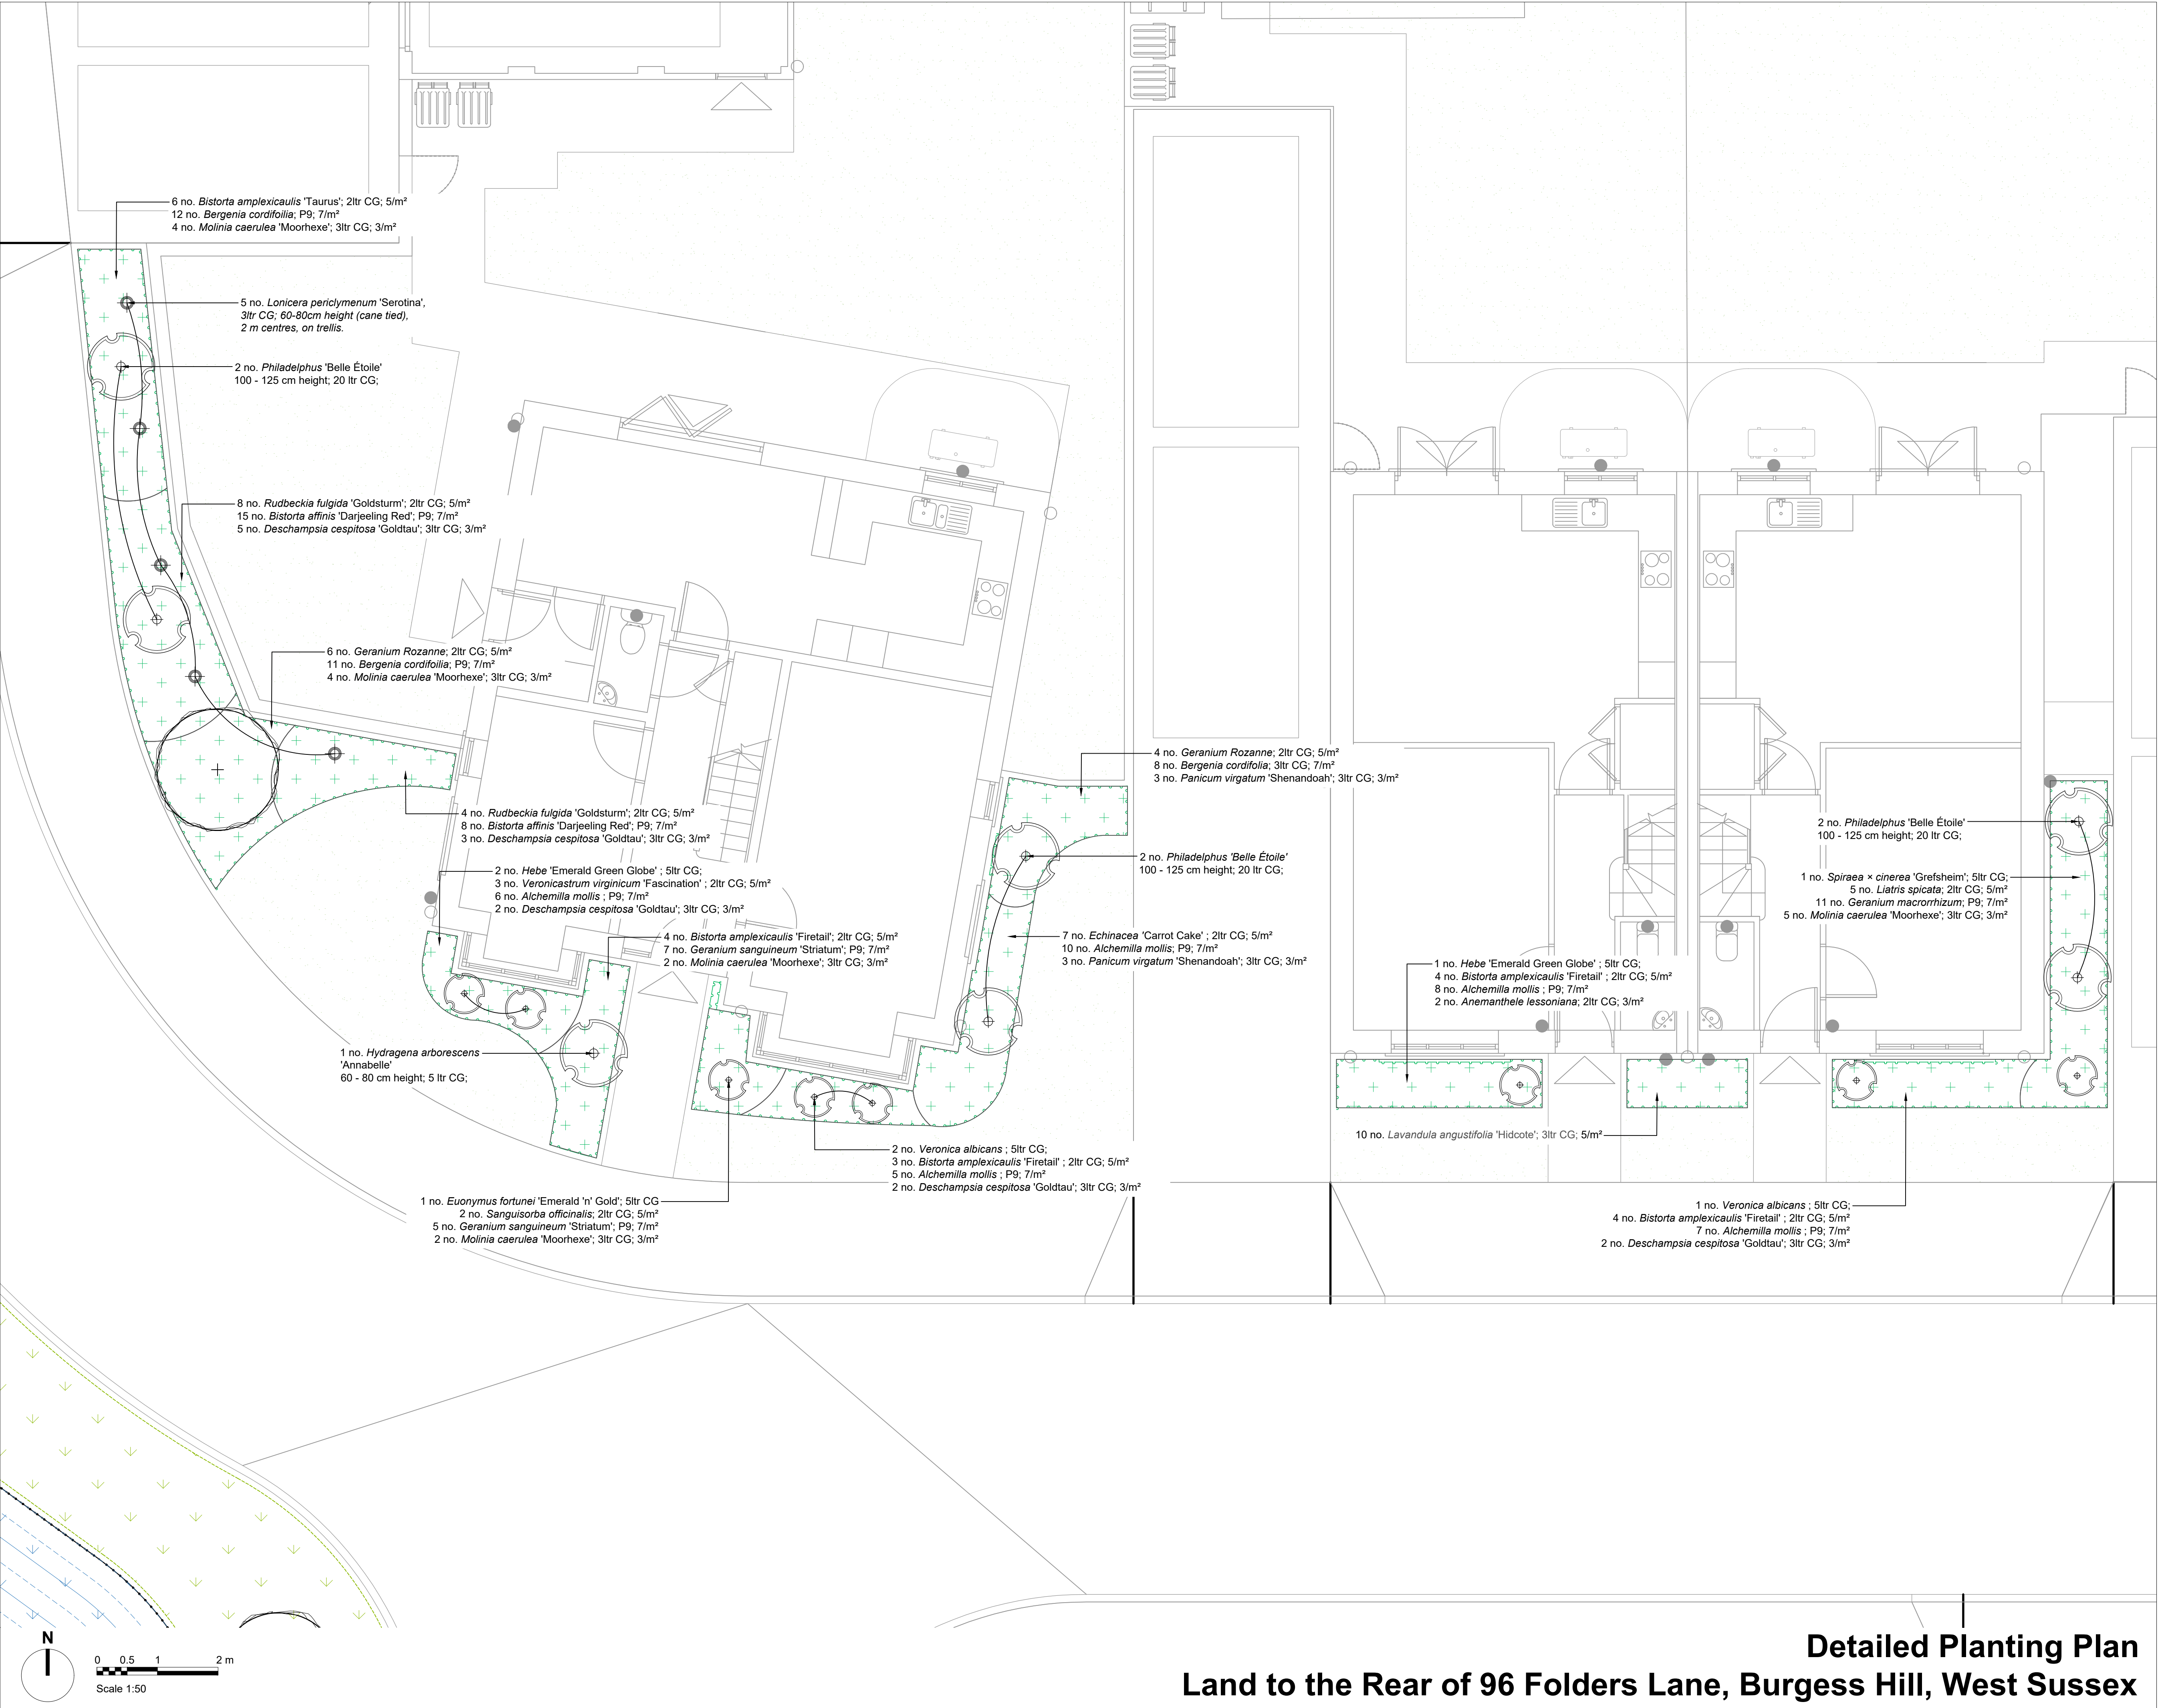

Detailed Planting Plan
Land to the Rear of 96 Folders Lane, Burgess Hill, West Sussex