
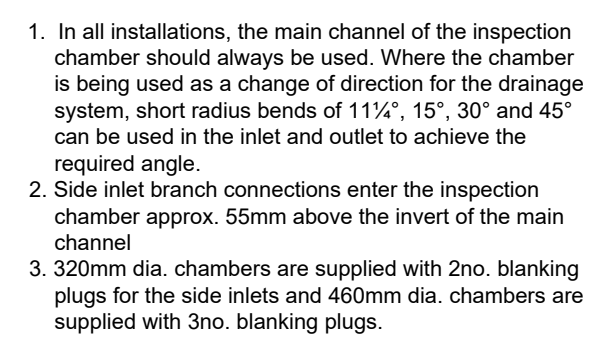
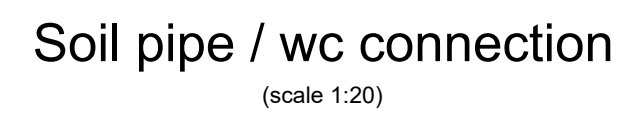
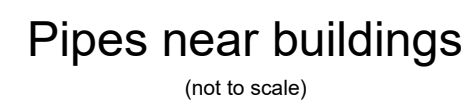
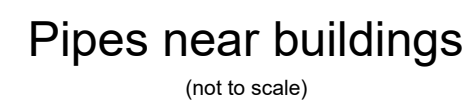
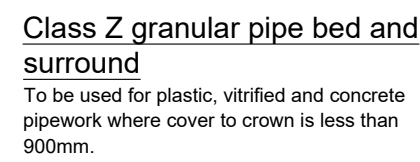
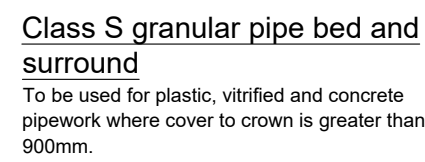



SEL Environmental LTD
Phone: 01254 589987
Email: sales@selenvironmental.com

(scale 1:20)

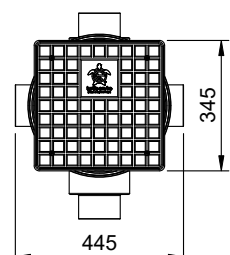

PRODUCT CODE	MAIN INTEL&OUTLET PIPEWORKØ mm	DRAINAGE FILED OUTLETS Ø mm	OVERALL DEPTH mm	DEPTH TO INVERT mm	DEPTH TO OUTLET mm	APPROX. WEIGHT kg
ASDC300B (BASE)	110-160	3x110	604	374	579	4.5
ASDC300115SP	110-160	3x110	1465	1225	1440	13

Typical Sampling & Distribution chamber
detail by Turtle Enviro
(constructed to manufacturer specification)

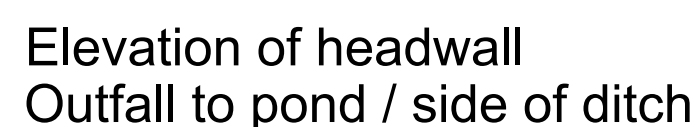


(scale 1:20)



0.4m thick

All storage tank drainage works shall be carried out in accordance with the specifications, method statements and recommendations of Polypipe

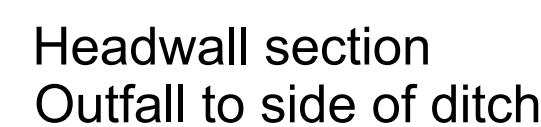

(scale 1:20)

Prefixed to drawing numbers shall signify the following:-	
PL = PLANNING	Shall <u>not</u> be used for contract or construction purposes
P = PRELIMINARY	Shall <u>not</u> be used for contract or construction purposes
T = TENDER	Shall not be used for construction purposes
C = CONSTRUCTION	These are the <u>only</u> drawings that shall be used for construction purposes
R = RECORD	Record of actual completed work

2	09.10.26	REVISED TO INCLUDE ATTENUATION TANK	LH	CS	CS
1	02.10.26	REVISED TO INCLUDE BIORETENTION PLANTER	LH	CS	CS
PL	01.12.22	PRELIMINARY ISSUE	MR	TZ	CS
REV	DATE	DESCRIPTION	BY	CHK	APP



CLIENT MR & MRS OCKENDEN

ARCHITECT SCANDIA HUS

WILLOWBROOK, HASSOCKS
BN6, 9LW

DRAWING TITLE

PROPOSED
TYPICAL CONSTRUCTION DETAILS

DRAWN		ENGINEER		CHECKED		APPROVED	
MR		TZ		TZ		CS	
DATE			SCALE @ A1				
NOVEMBER 2022			AS SHOWN				
JOB No.		STATUS	DRAWING No.			REV.	
C2394		P	200			2	

FOR PLANNING ONLY