


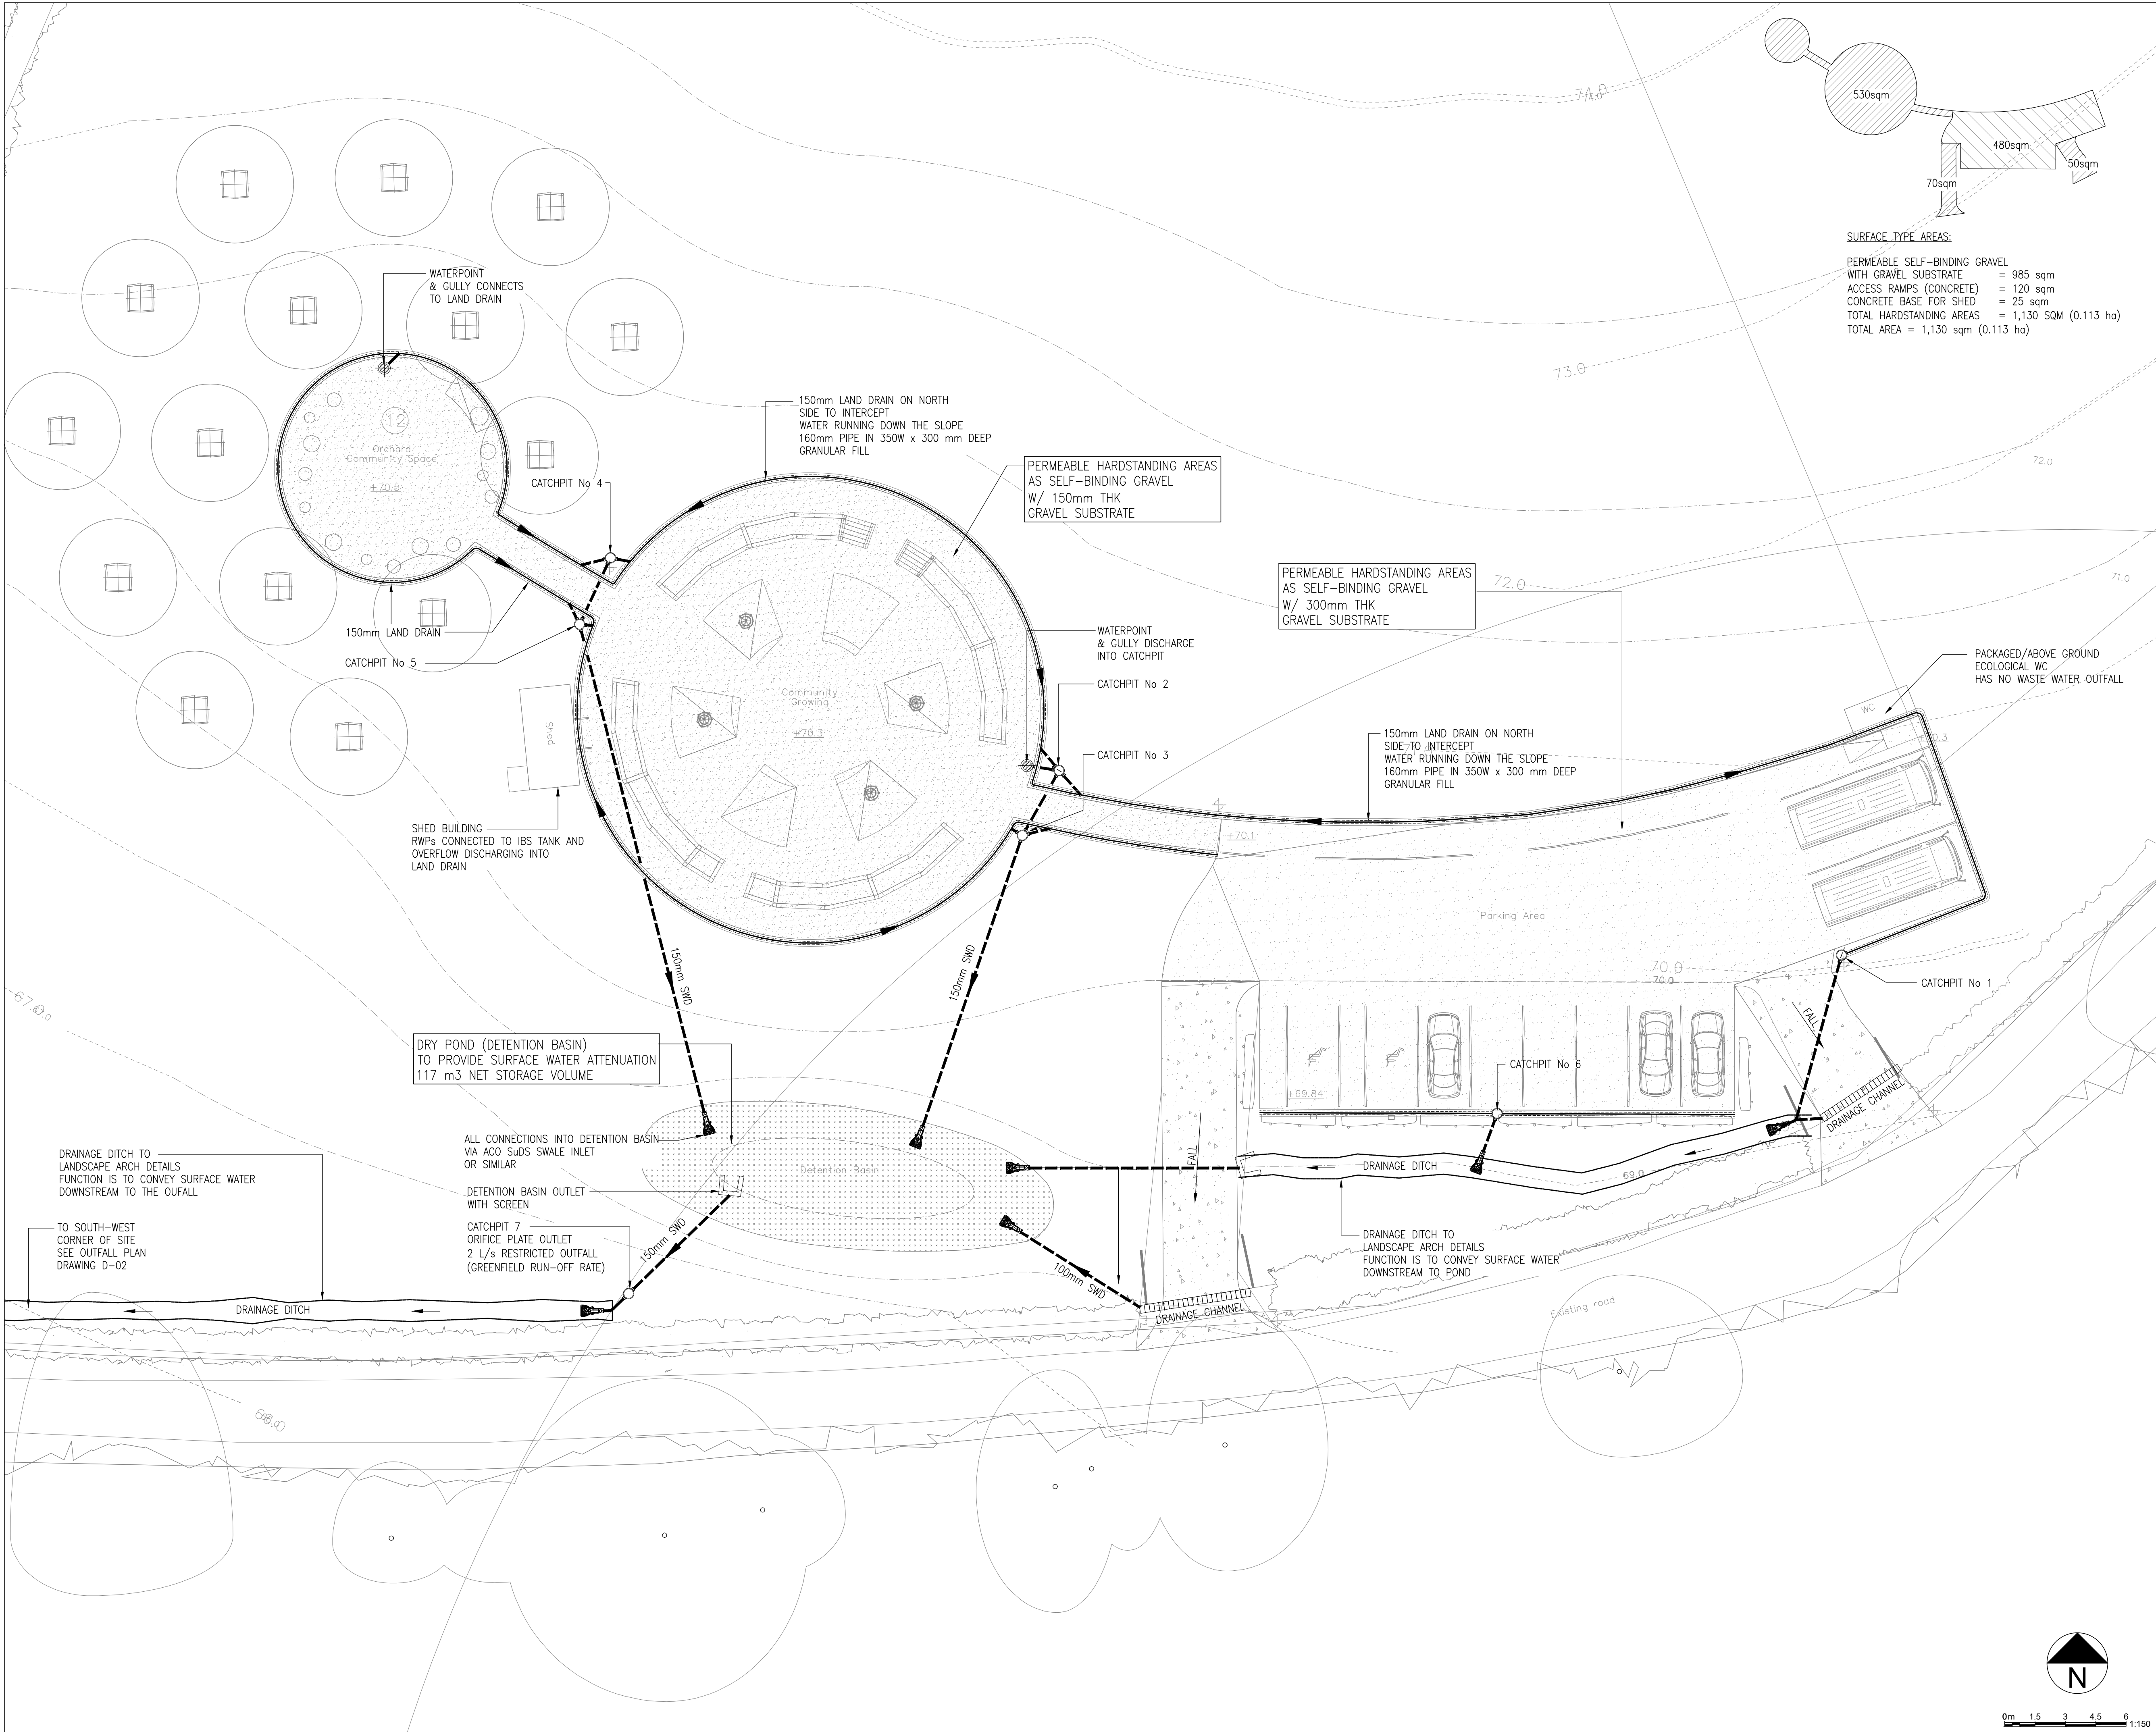

DRAINAGE ABBREVIATION LIST	
BL	BASE LEVEL
CL	COVER LEVEL
CO	CHANNEL OUTLET
D	DEPTH FROM COVER LEVEL
DP	DRAIN POINT
FA	FROM ABOVE
FFL	FINISH FLOOR LEVEL
FWD	FOUL WATER DRAIN
G	GULLY
HL	HIGH LEVEL
IC	INSPECTION CHAMBER
IL	INVERT LEVEL
LL	LOW LEVEL
MH	MANHOLE
RWP	RAINWATER PIPE
SP	SOIL PIPE
SS	STUB STACK
SSL	STRUCTURAL SLAB LEVEL
SVP	SOIL VENT PIPE
SWD	SURFACE WATER DRAIN
TB	TO BELOW
TD	TO DRAIN

LINE TYPES	
	LAND DRAIN
	SWD SURFACE WATER OUTFALL

- SELF-BINDING GRAVEL/PERMEABLE PAVING W/ 150mm THICK GRAVEL SUBSTRATE
- SELF-BINDING GRAVEL/PERMEABLE PAVING (CAR PARK) WITH 300mm THK GRAVEL SUBSTRATE
- CONCRETE ACCESS RAMP IMPERMEABLE

C	29.07.26	PLANNING ISSUE	CAP
B	09.06.26	PLANNING ISSUE	GAP
A	03.06.26	FIRST ISSUE	GAP
Rev.	Date	Description	Init.

Genever and Partners
Queen Anne House
15 Thames Street
Hampton TW12 2EW
Tel: 020 7828 6894
Email: mail@genevandpartners.co.uk
Consulting Public Health Engineers

Client	BORDE HILL ESTATE		
Project:	BORDE HILL ESTATE – SUGWORTH FARM COMMUNITY PROJECT		
Title:	SITE DRAINAGE SCHEME		
Scale:	1:150 @A1	Date:	JUNE 2026
Drawn:	G.A.P.		
Drawing No:	5177-D-01		Rev:
		C	

