


© G3 Architecture
This drawing is copyright and shall not be reproduced or used for any other purpose without the written permission.
This drawing must be read in conjunction with the related drawings and documentation.
It is the contractor's responsibility to ensure that the dimensions shown on this drawing are in accordance with the approved dimensions only.
Do not scale from this drawing, use figured dimensions only.
The contractor's responsibility to check all dimensions on site and report immediately if in doubt. ASK.

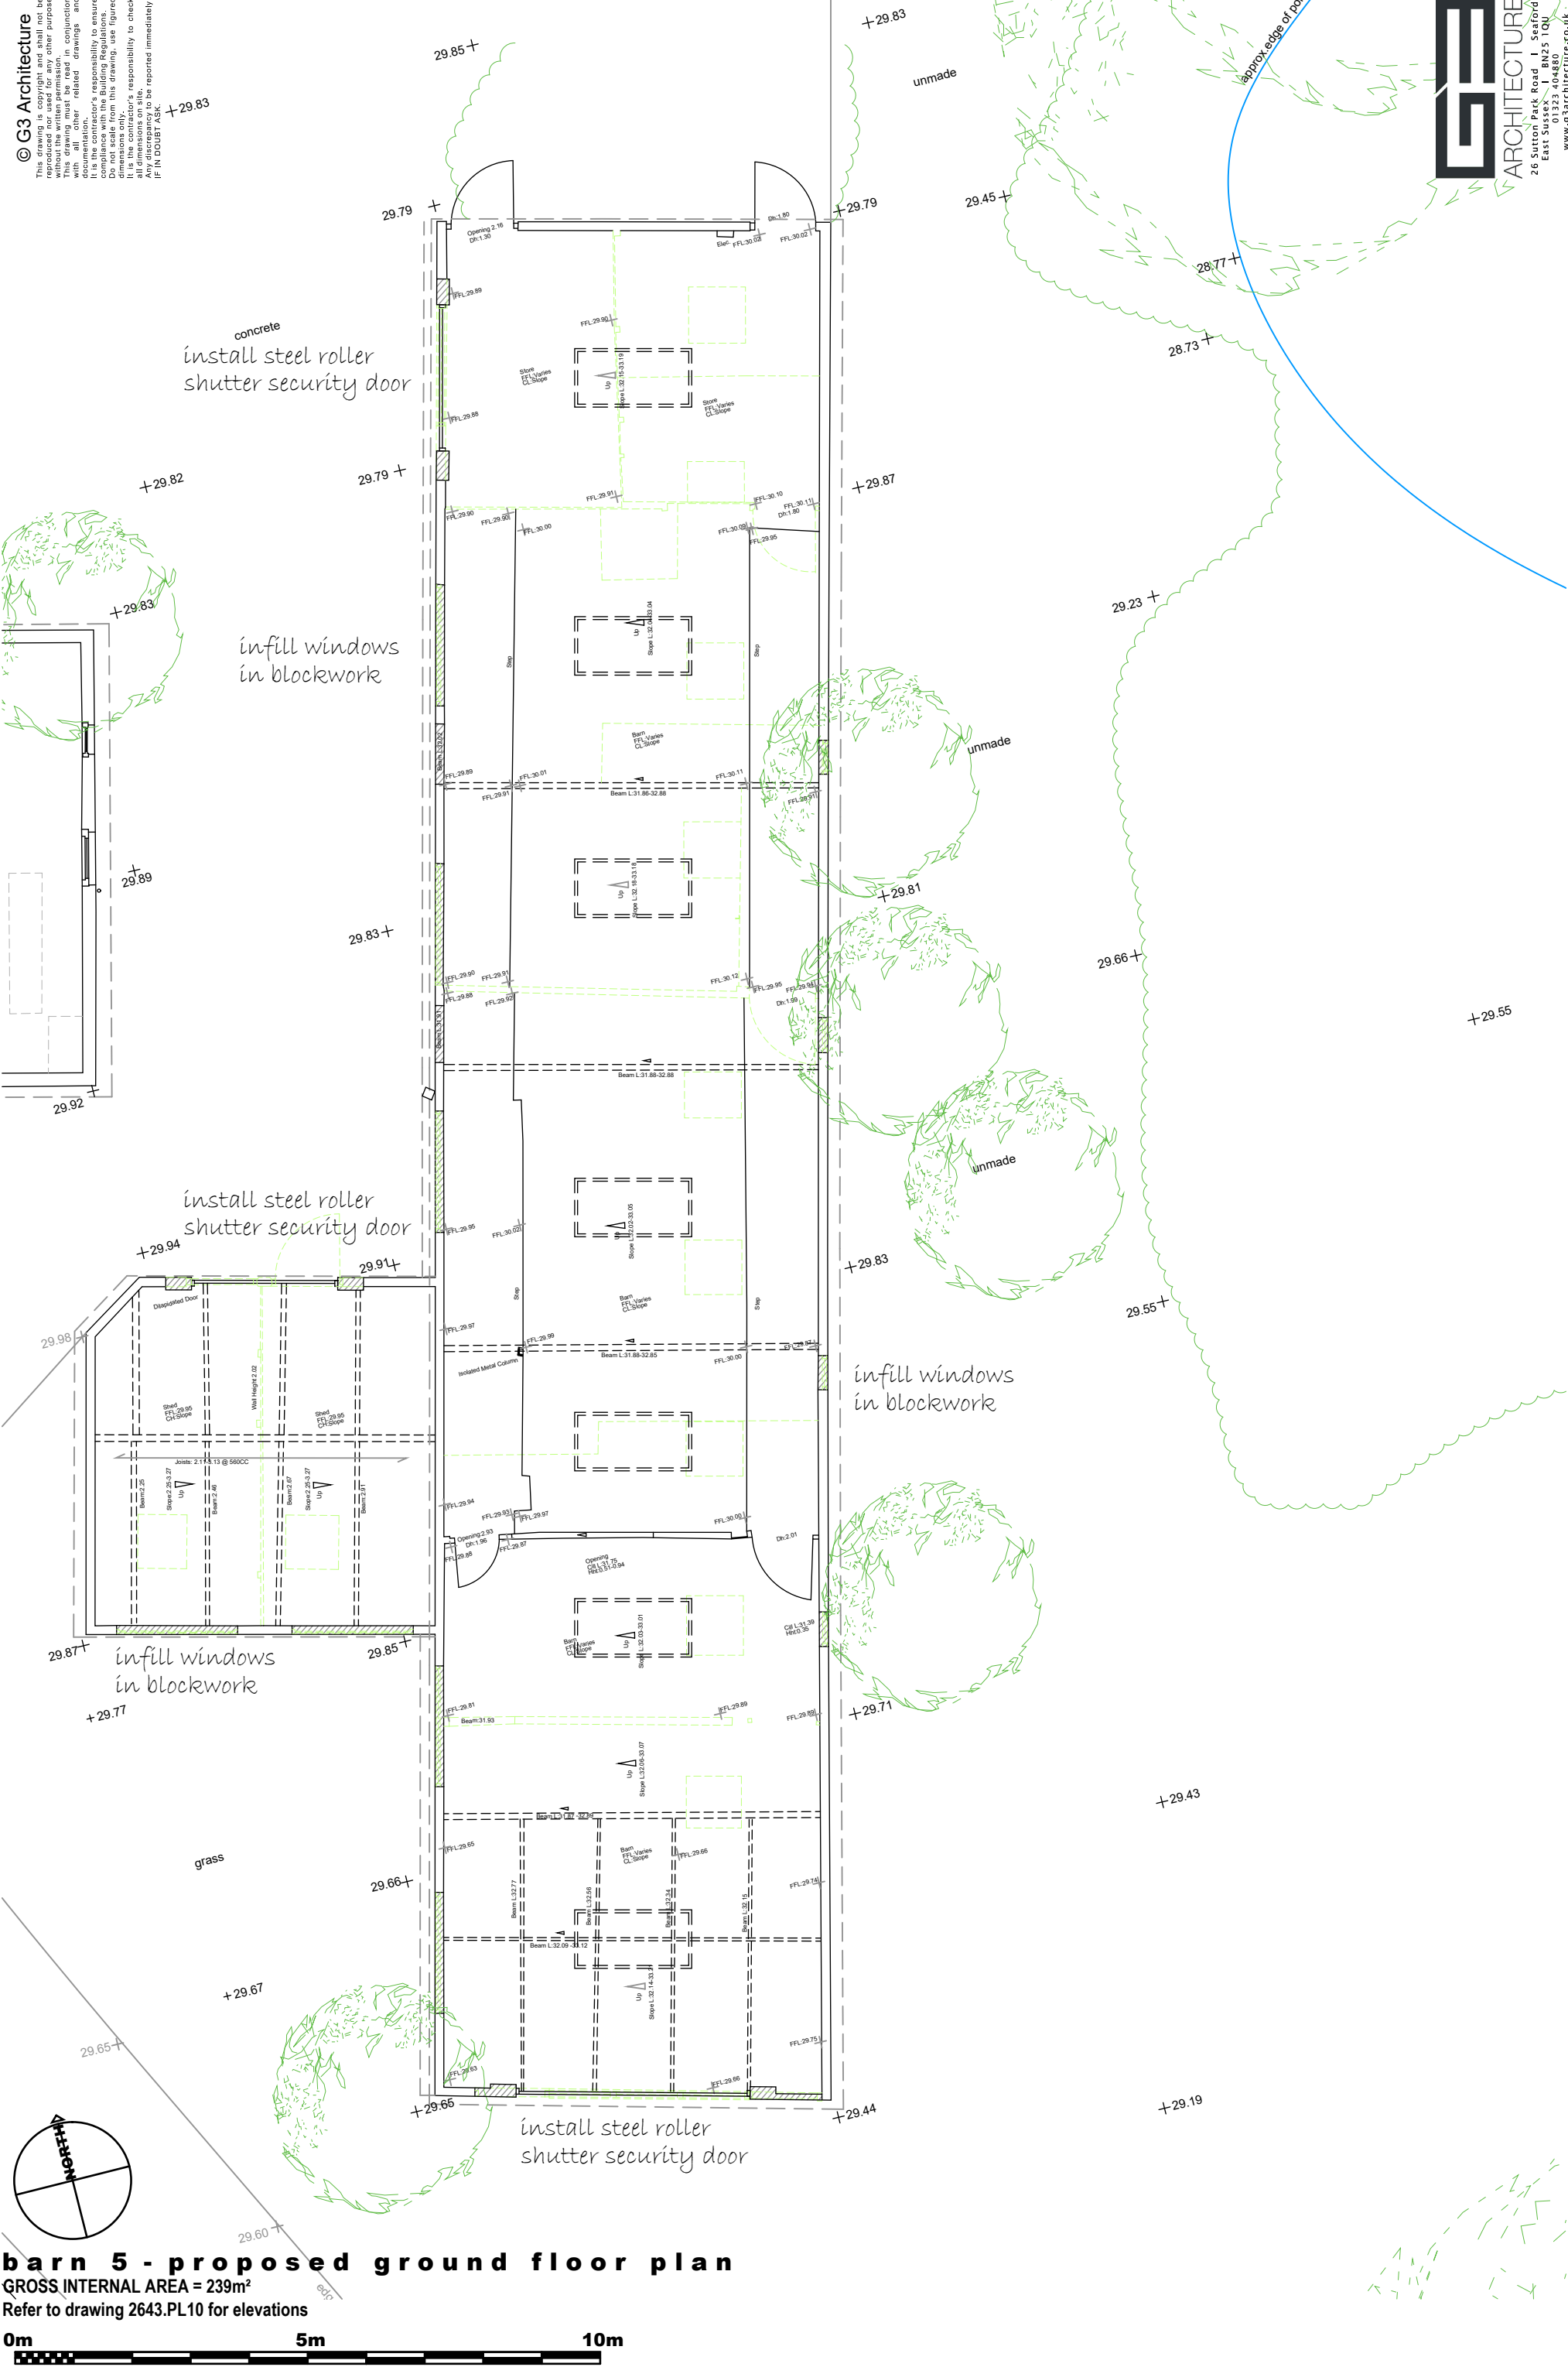

barn 5 - proposed ground floor plan

GROSS INTERNAL AREA = 239m²

Refer to drawing 2643.PL10 for elevations

0m 5m 10m

notes + revisions		client + project		title	scale	number
				Telbridge Properties	1:100 @ A3	2643.PL06
				Twineham Court Farm		
				Bob Lane, Twineham	Barn 5	
					Proposed Ground Floor Plan	
					31.07.2026	status
						PLANNING