



© G3 Architecture
This drawing is copyright and shall not be reproduced, stored in a retrieval system, or transmitted in any form or by any means, without the written permission of G3 Architecture.
This drawing must be read in conjunction with the project brief and any other drawings or documents.
It is the contractor's responsibility to ensure that the dimensions and levels shown on this drawing are correct and to report any discrepancies immediately.
Do not scale from this drawing, use figured dimensions only.
Any discrepancy to be reported immediately.
IF IN DOUBT ASK.

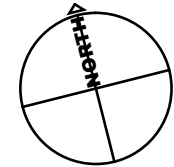

barn 2 - existing ground floor plan

GROSS INTERNAL AREA = 354m²

Refer to drawing 2643.S09 for elevations

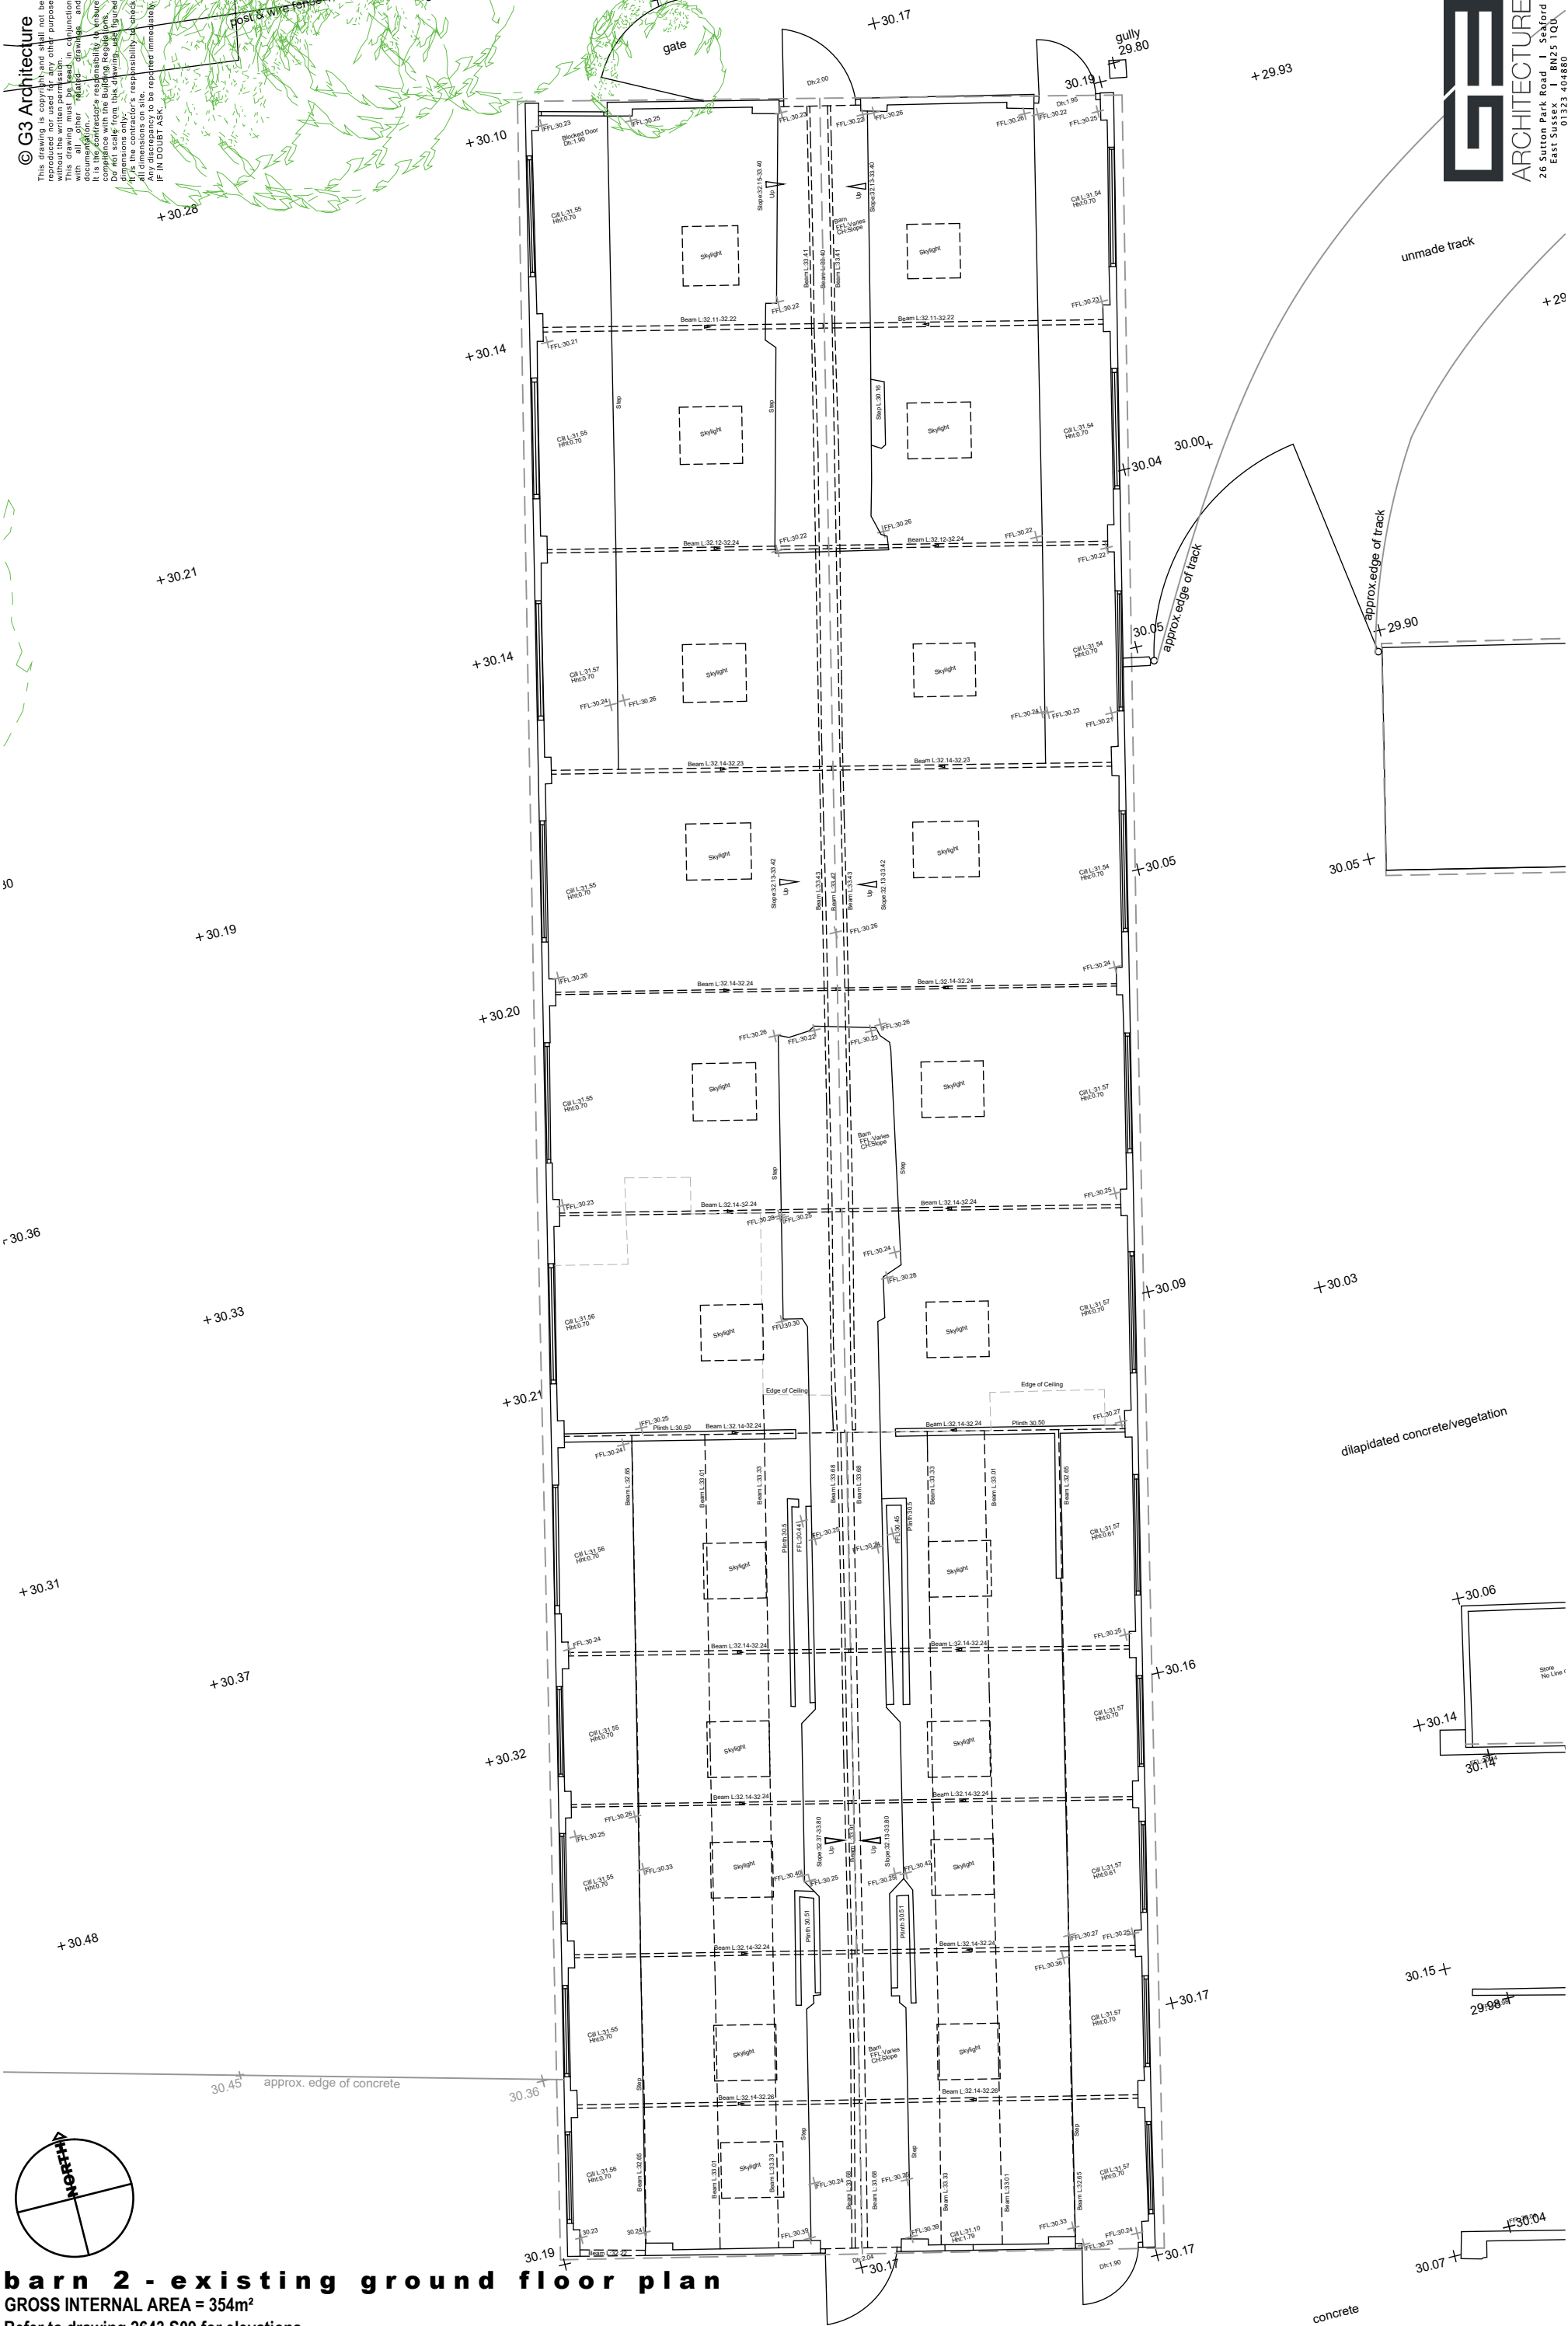

notes + revisions		client + project		title		scale		number	
		Telbridge Properties		Barn 2		1:100 @ A3		2643.S04	
		Twineham Court Farm		Existing Ground Floor Plan		date		status	
		Bob Lane, Twineham				31.07.2026		SURVEY	