


© G3 Architecture
This drawing is copyright and shall not be reproduced, stored in a retrieval system, or used in any form, without the written permission of G3 Architecture. This drawing must be read in conjunction with the related drawings and documentation. It is the contractor's responsibility to ensure that all dimensions are as shown on the drawing. Do not scale from this drawing, use figured dimensions only. G3 Architecture's responsibility to check all dimensions on site, responsibility to be reported immediately. IF IN DOUBT ASK.

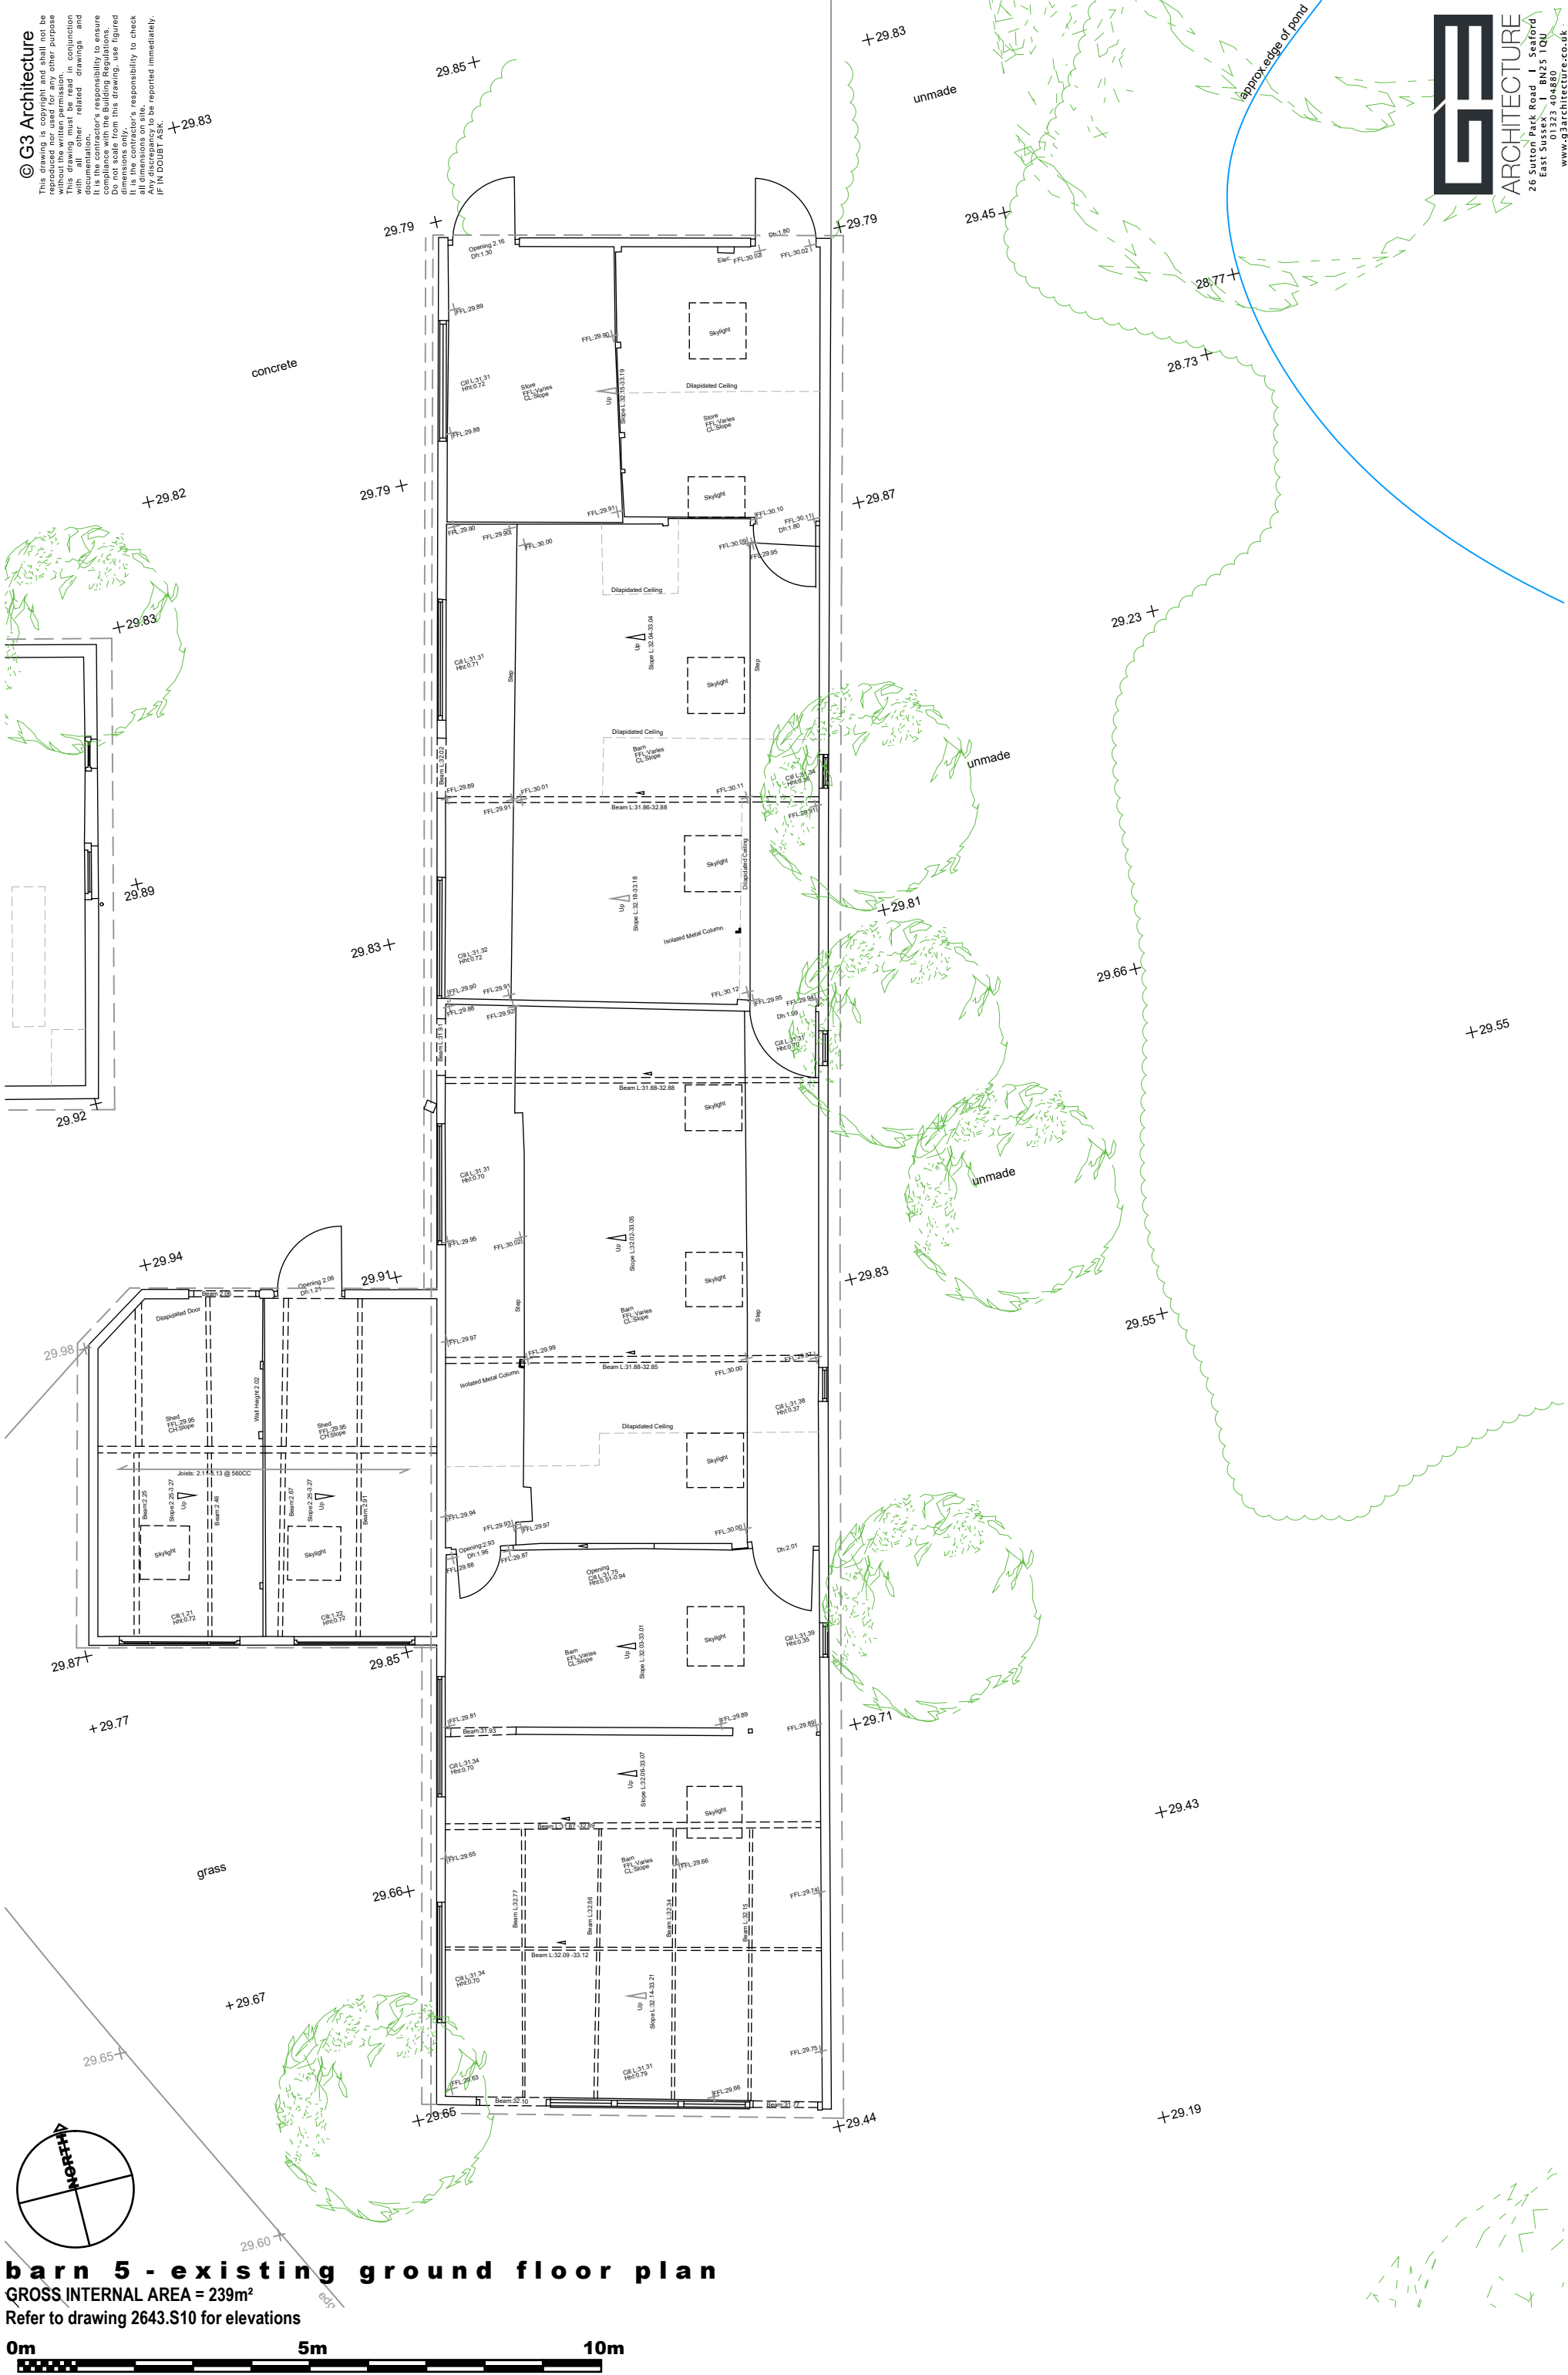

barn 5 - existing ground floor plan
GROSS INTERNAL AREA = 239m²
Refer to drawing 2643.S10 for elevations



notes + revisions	client + project		title		scale		number	
			Telbridge Properties		1:100 @ A3		2643.S06	
			Twineham Court Farm					
			Bob Lane, Twineham		31.07.2026		STATUS	
			Barn 5		date		SURVEY	
			Existing Ground Floor Plan					